




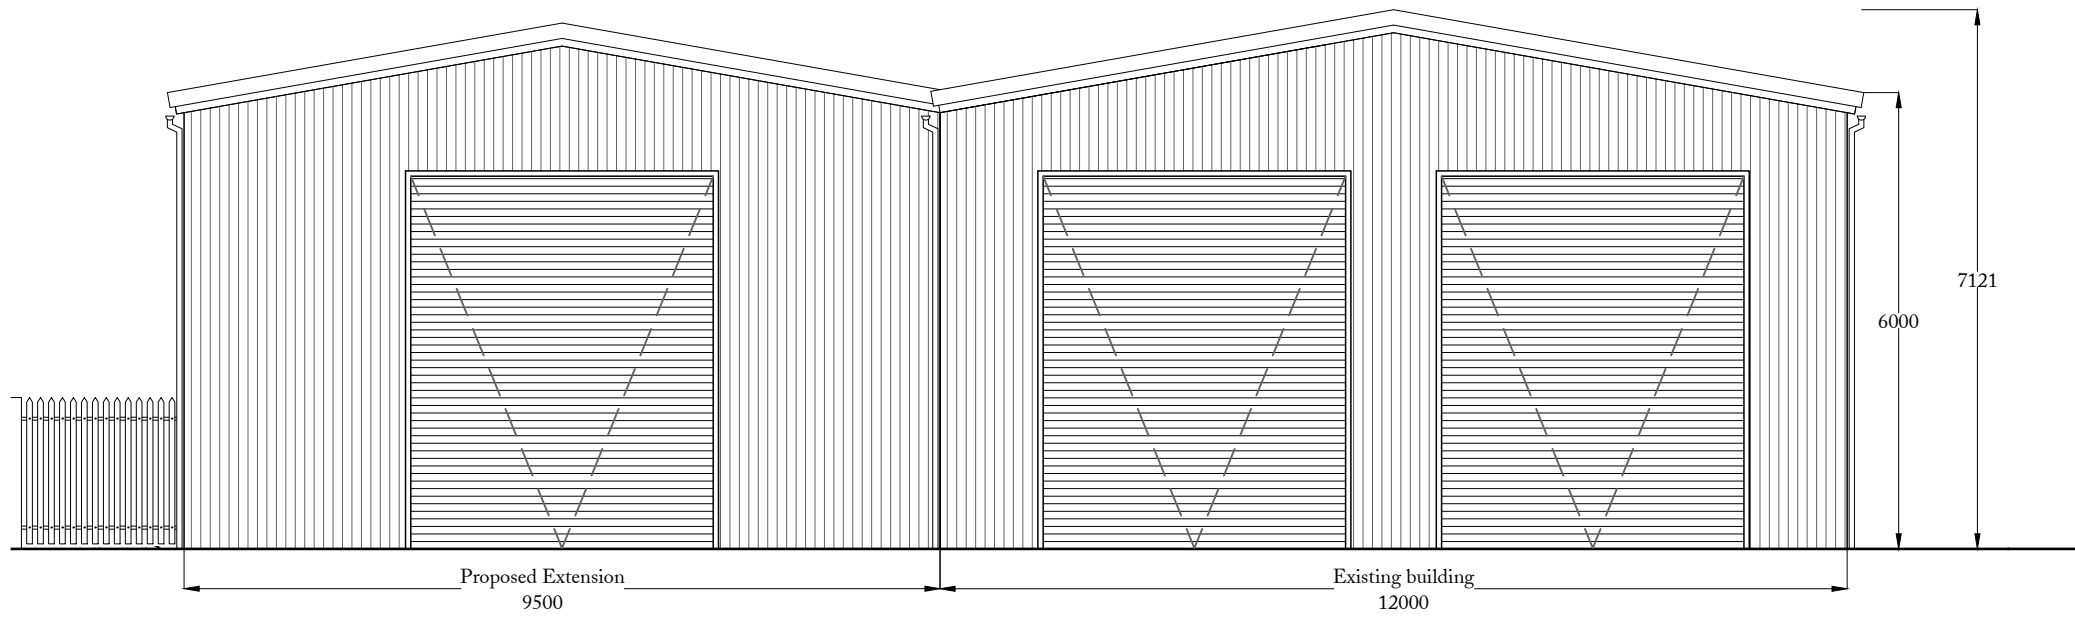


1 PROPOSED WEST ELEVATION
Scale 1:100 at A2

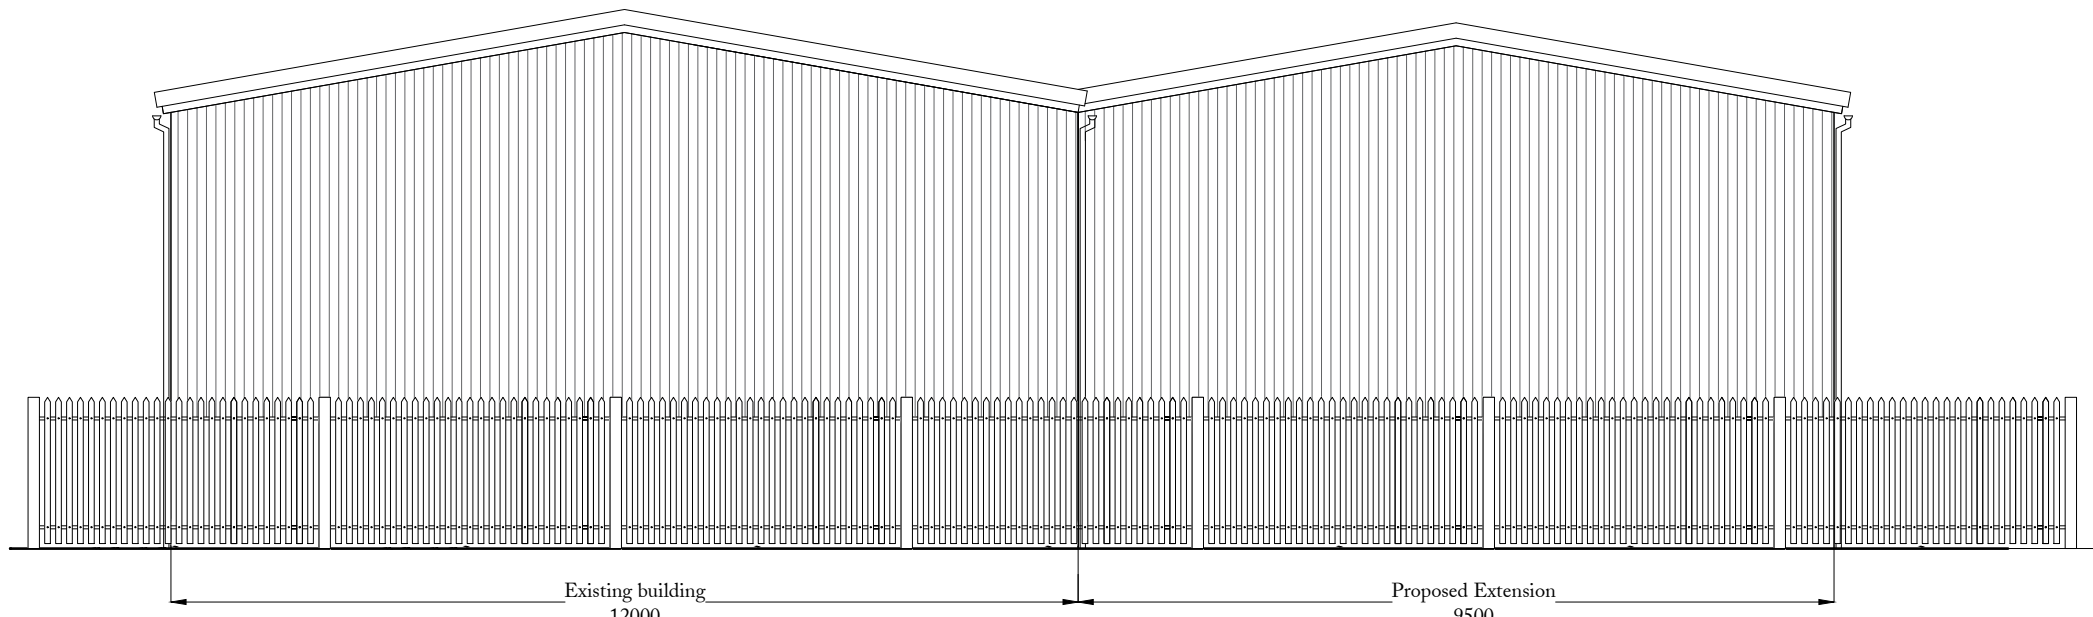


2 PROPOSED EAST ELEVATION
Scale 1:100 at A2

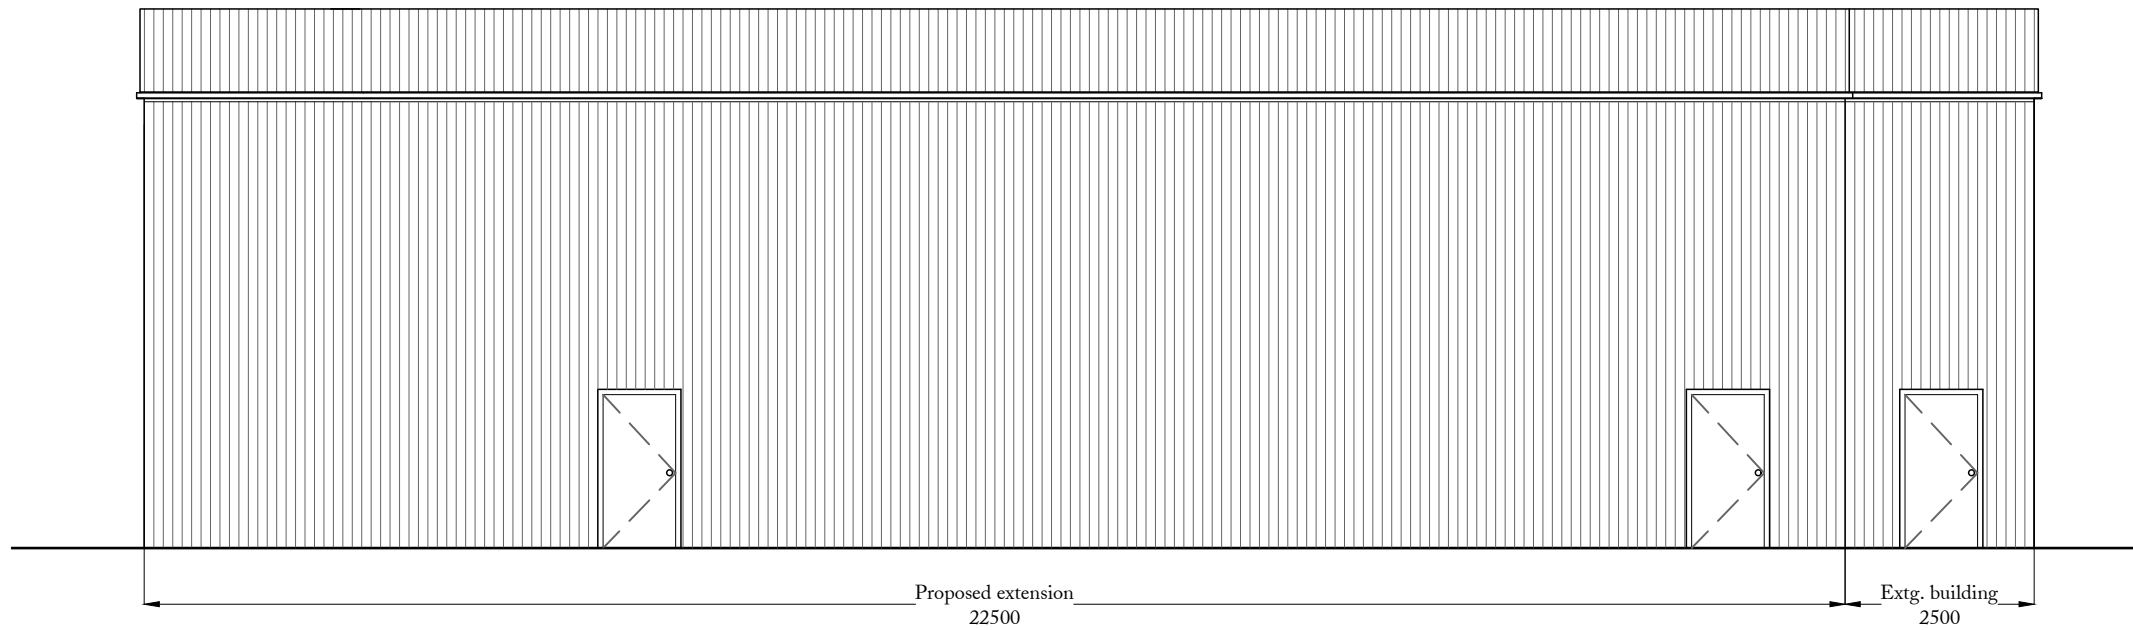

3 PROPOSED NORTH ELEVATION
Scale 1:100 at A2

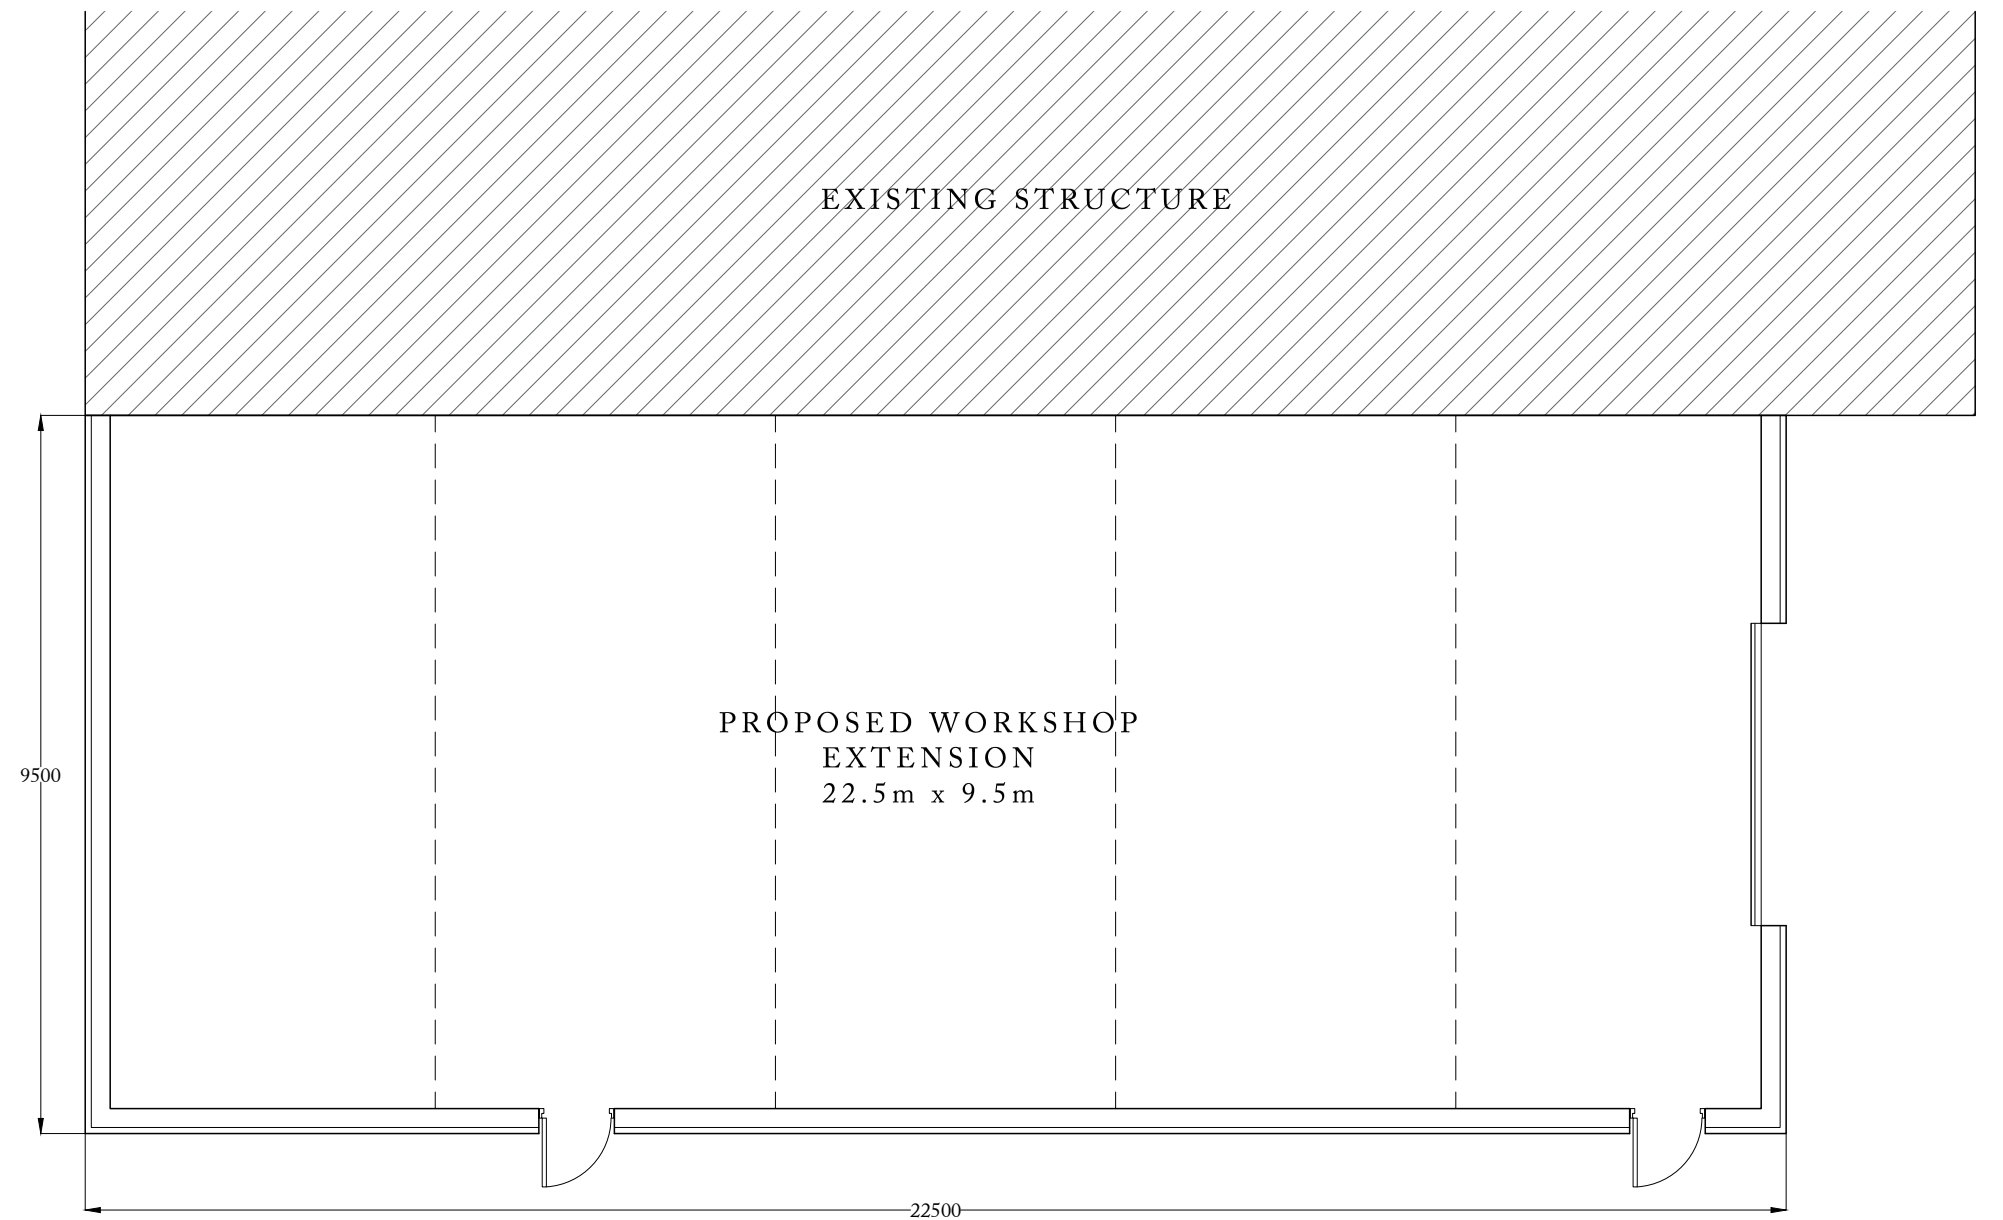

4 PROPOSED FLOOR PLAN
Scale 1:100 at A2

 

PLANNING

MATERIALS

40mm steel profiled cladding in anthracite to walls and roof. Polycarb rooflights to 40% of roof.
Colour - Anthracite roof and Merlin Grey walls to match existing structure. Trims and flashings in Anthracite.
Black plastic rainwater goods
Galvanised roller shutter and steel pedestrian doors

P1	First Issue	16.04.2025
Rev. No.:	Amendment	Date

George Henshaw
46 Bridge Street
Belper
Derbyshire DE56 1AX
enquiries@wakebridge.co.uk
T +44 (0)7484 20 67 16

PROJECT: GRANGE TRAVEL, GRAVESEND

TITLE: PLANS AND ELEVATIONS AS PROPOSED

DRAWING No.:	1750-103	REV. No.:	P1
SCALE:	1:100 at A2	DATE:	16.04.2025

All designs copyright of George Henshaw Limited (registered England and Wales 13305880 - enquiries@wakebridge.co.uk). All dimensions to be checked on-site and verified where discrepancies arise. Not to be reproduced or relied upon without express consent.