


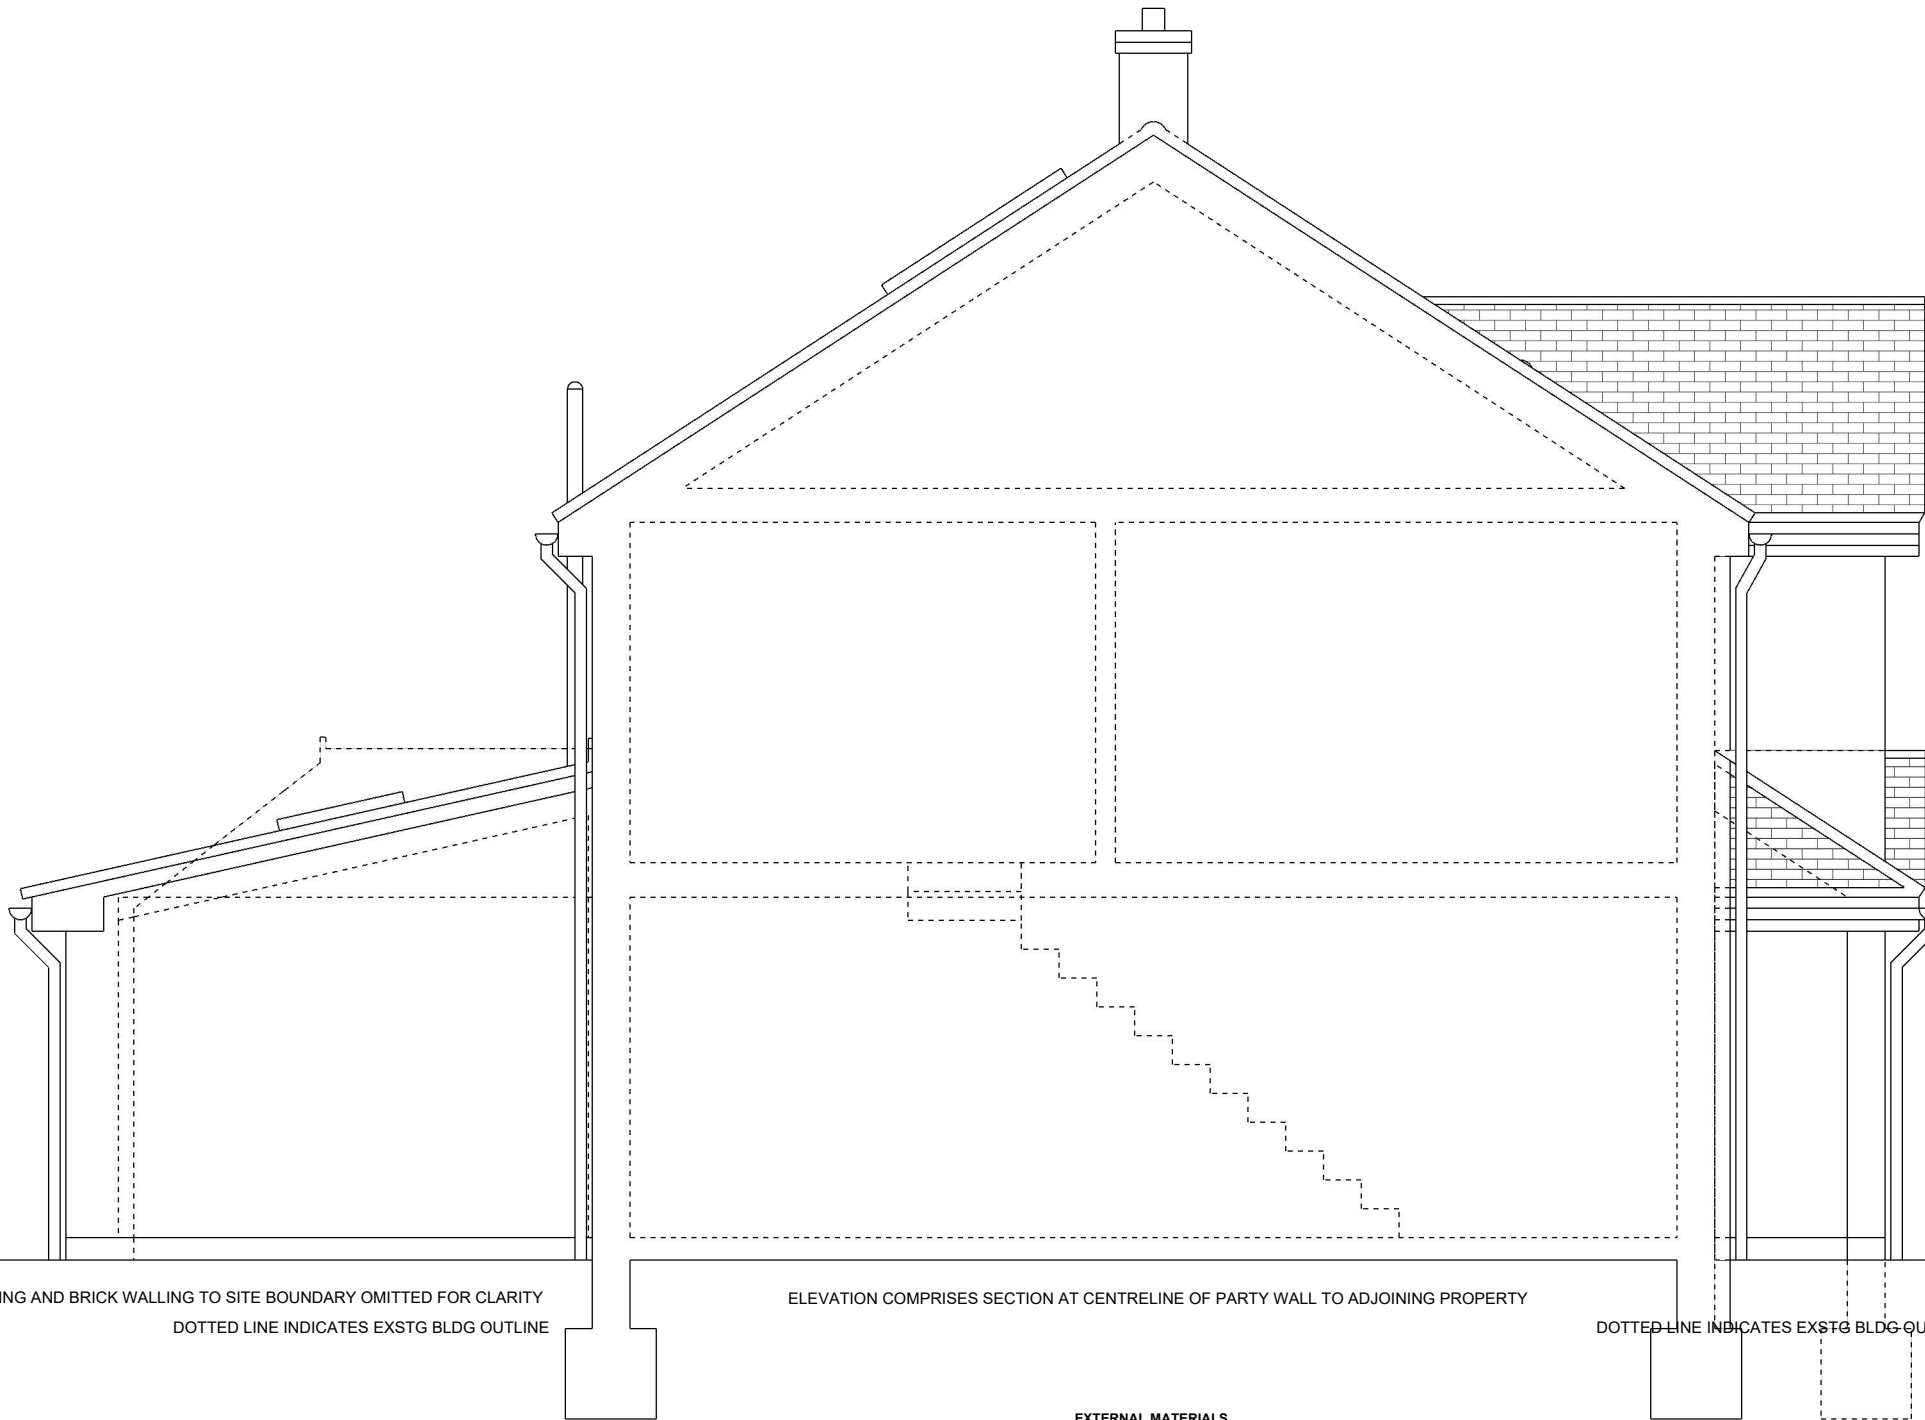

1800mm NOM HIGH CLOSE BOARDED FENCING AND BRICK WALLING TO SITE BOUNDARY OMITTED FOR CLARITY
DOTTED LINE INDICATES EXSTG BLDG OUTLINE

ELEVATION COMPRISES SECTION AT CENTRELINE OF PARTY WALL TO ADJOINING PROPERTY

DOTTED LINE INDICATES EXSTG BLDG OUTLINE

750mm NOM HIGH BRICK WALLING TO SITE BOUNDARY OMITTED FOR CLARITY

EXTERNAL MATERIALS

ROOF

PITCHED ROOF TILES WITH EAVES, VERGES AND FASCIAS TO MATCH EXISTING

EXTERNAL WALL

BRICK AND VERTICAL HUNG TILES TO MATCH EXISTING

EXTERNAL DOORS, WINDOWS AND ROOFLIGHTS

WHITE RAL9010 (ANTHRACITE GREY RAL7016 TO ROOFLIGHTS) TIMBER/METAL/UPVC FRAMED CLEAR/OPAQUE DOUBLE GLAZED TO MATCH EXISTING

RAINWATER AND SANITATION GOODS

BLACK METAL/UPVC TO MATCH EXISTING


Steve Baker **Architect**
78 Pound Road East Peckham Tonbridge Kent TN12 5BJ
18 Hatton Place London EC1M 8RU
T: +44 (0)1622 870275
E: contact@stevebakerarchitect.com
W: www.stevebakerarchitect.com

S	R	Date	Description
			Note - Do not scale from this drawing except for planning application purposes. All dimensions must be checked on site by the contractor and any discrepancies reported immediately.
			© COPYRIGHT 2024 STEVE BAKER ARCHITECT Ordnance Survey. © Crown Copyright 2024. All rights reserved. Supplied by UK Map Centre Licence number 100046957.



RIBA
Chartered Practice

MR and MRS G. LAKER

 

Client:
MR and MRS G. LAKER
Project Title:
71 IMPERIAL DRIVE, GRAVESEND
Status: **PLANNING** Stage: **P** Scale: **1:25/50** Sheet: **A1/A3**

Drawing Title:
PROPOSED EAST ELEVATION
Project No: **A25270** Disc: **A** Building: **-** Package: **-** Drawing No: **1132** Revision: **-**