


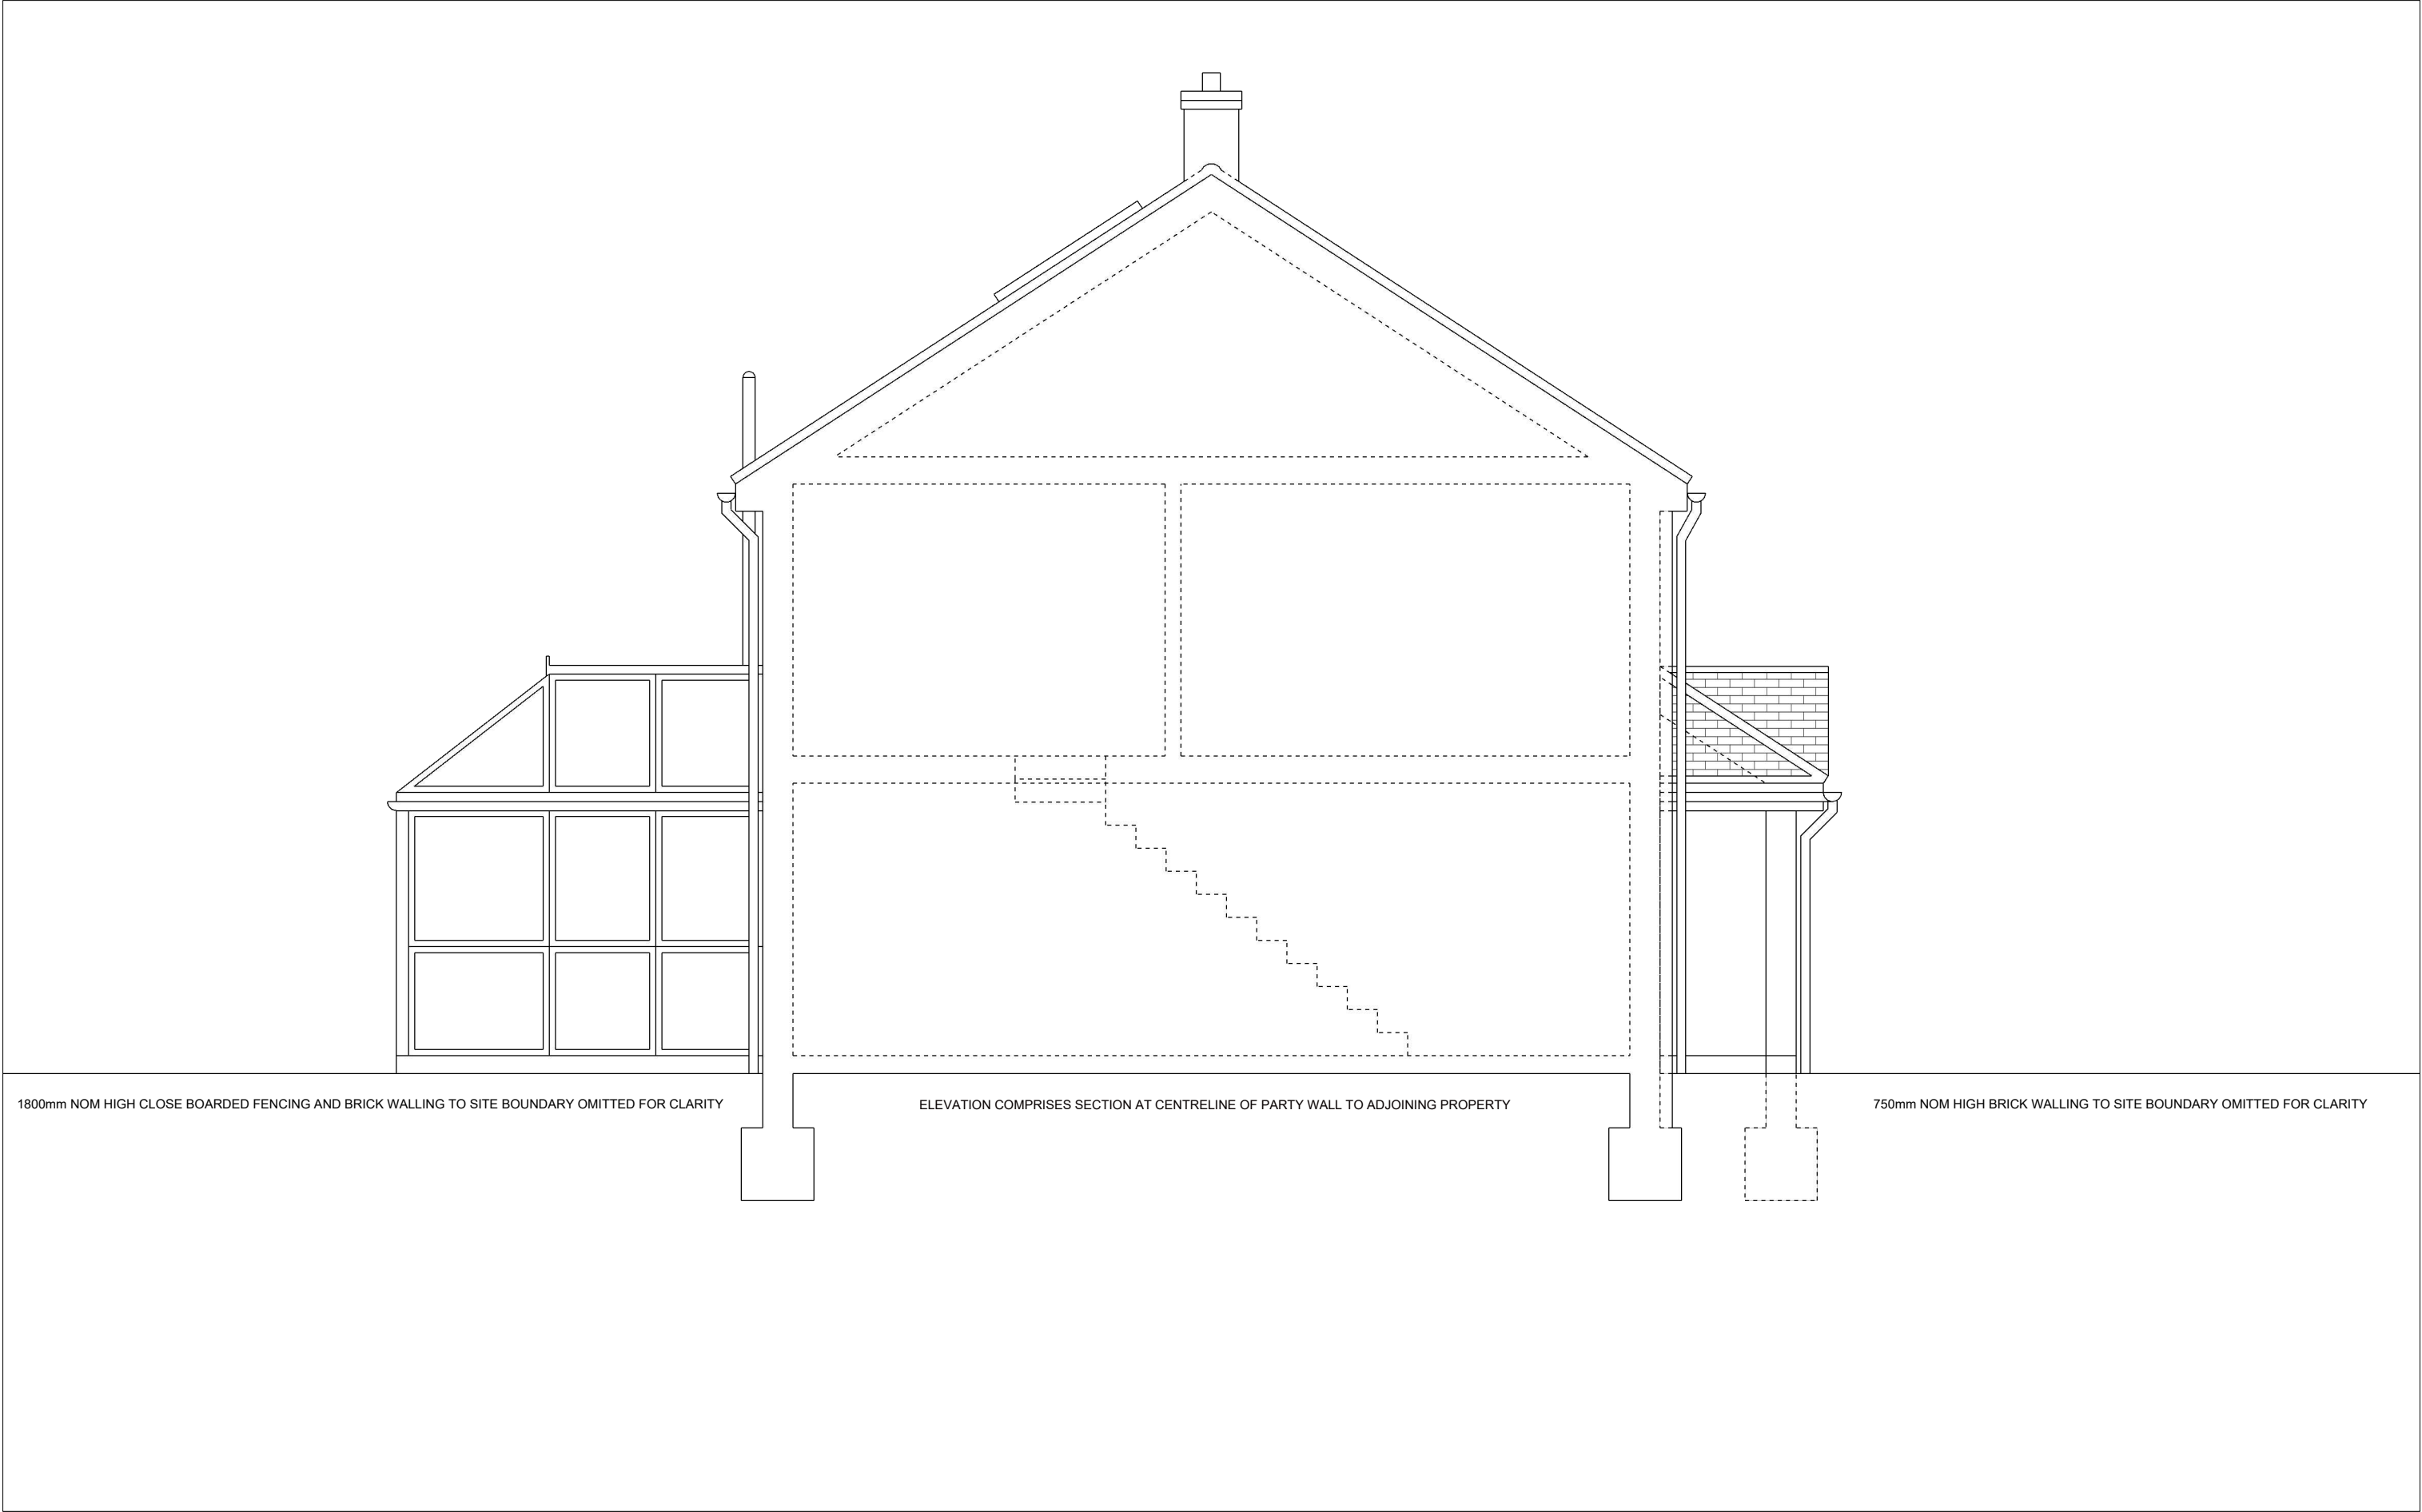

1800mm NOM HIGH CLOSE BOARDED FENCING AND BRICK WALLING TO SITE BOUNDARY OMITTED FOR CLARITY

ELEVATION COMPRISES SECTION AT CENTRELINE OF PARTY WALL TO ADJOINING PROPERTY

750mm NOM HIGH BRICK WALLING TO SITE BOUNDARY OMITTED FOR CLARITY


Steve Baker **Architect**
78 Pound Road East Peckham Tonbridge Kent TN12 5BJ
18 Hatton Place London EC1M 8RU
T: +44 (0)1622 870275
E: contact@stevebakerarchitect.com
W: www.stevebakerarchitect.com

S	R	Date	Description
			Note - Do not scale from this drawing except for planning application purposes. All dimensions must be checked on site by the contractor and any discrepancies reported immediately.
			© COPYRIGHT 2024 STEVE BAKER ARCHITECT Ordnance Survey. © Crown Copyright 2024. All rights reserved. Supplied by UK Map Centre Licence number 100046957.



RIBA 
Chartered Practice

MR and MRS G. LAKER

 

Client: MR and MRS G. LAKER
Project Title: 71 IMPERIAL DRIVE, GRAVESEND
Status: PLANNING Stage: P Scale: 1:25/50 Sheet: A1/A3

Drawing Title: EXISTING EAST ELEVATION
Project No: A25270 Disc: A Building: - Package: - Drawing No: 1032 Revision: -