




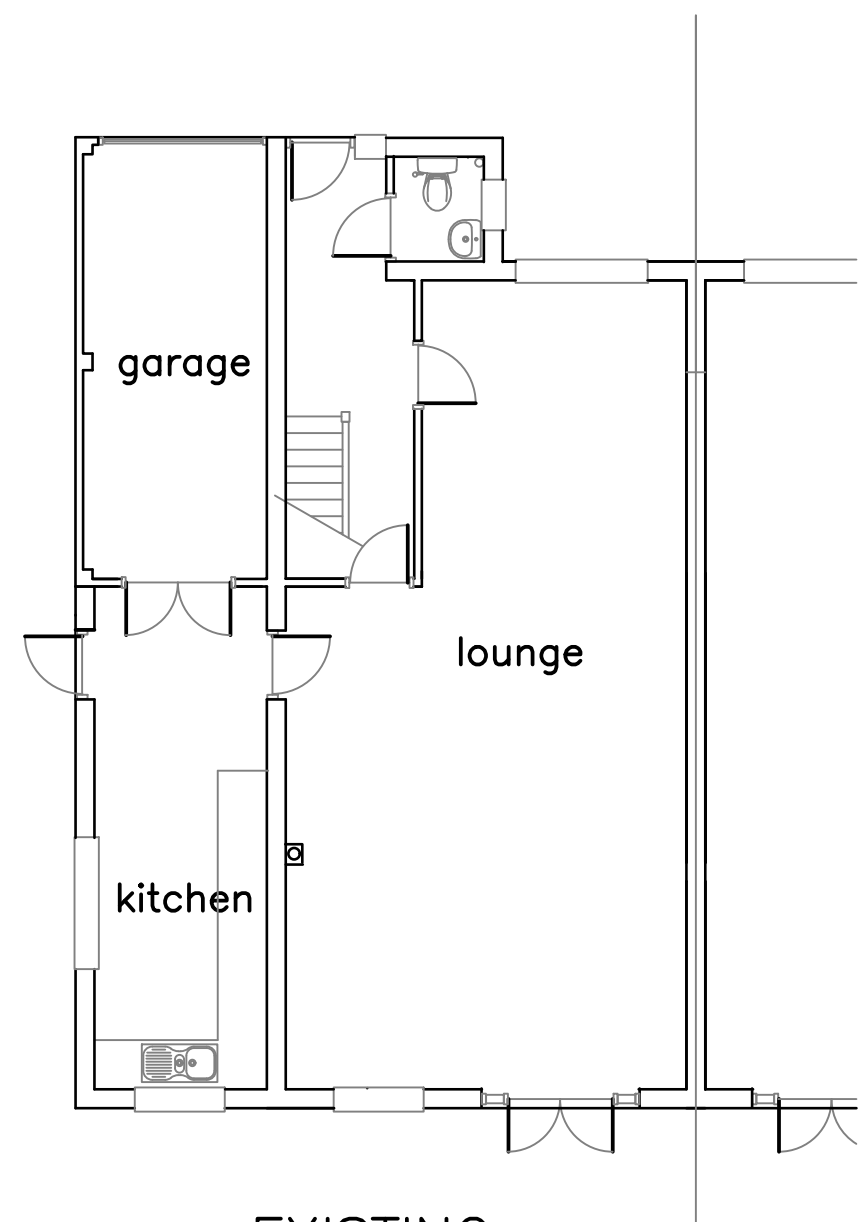


EXISTING
GROUND FLOOR PLAN

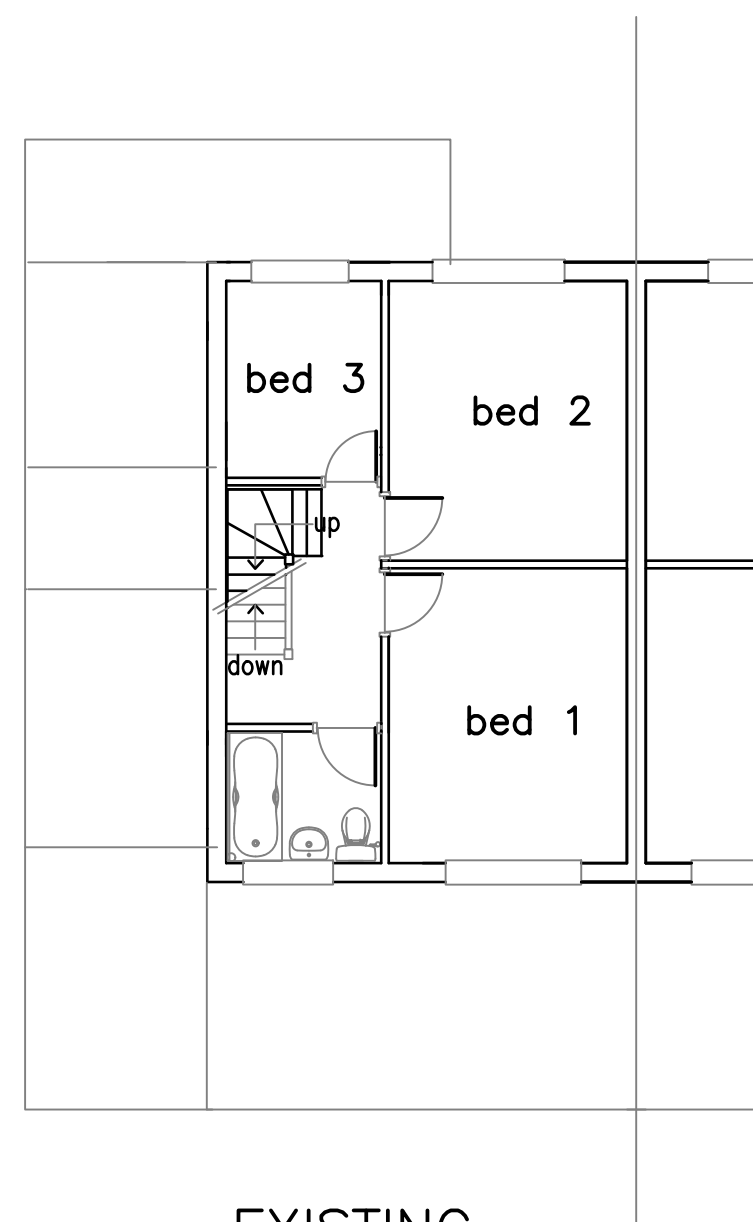


EXISTING
FIRST FLOOR PLAN

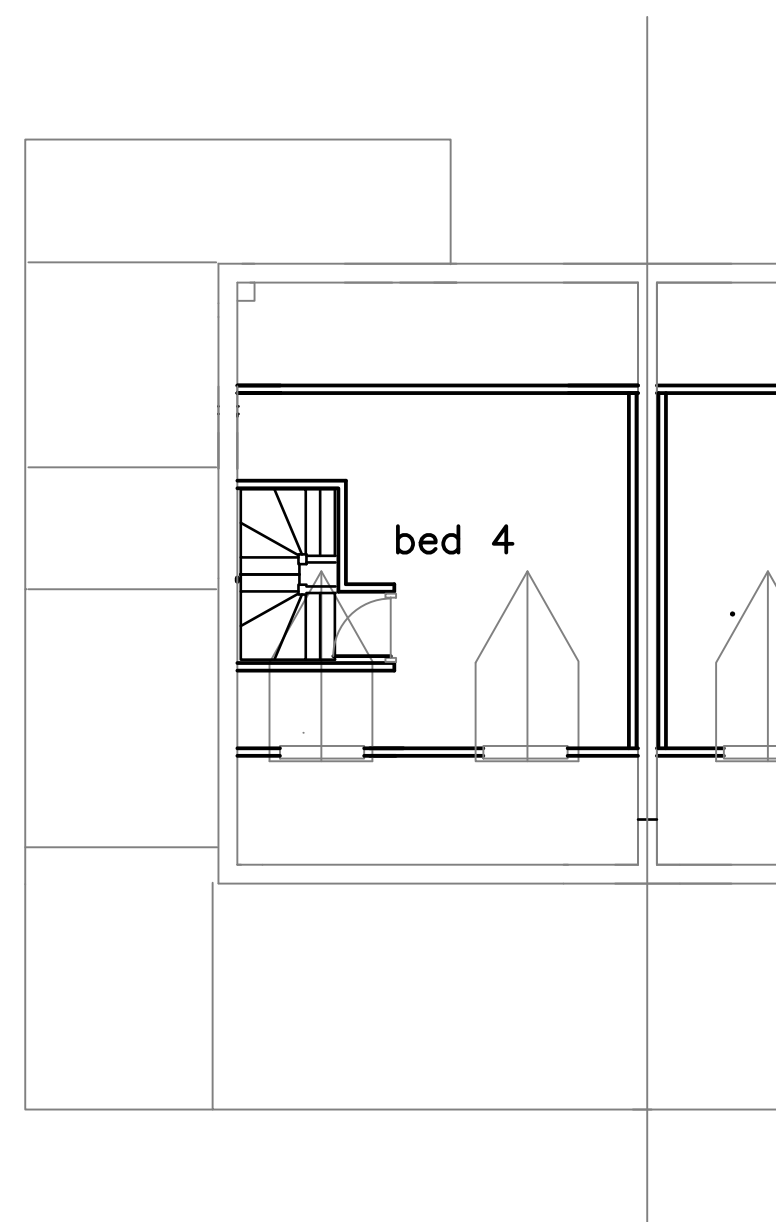


EXISTING
SECOND FLOOR PLAN

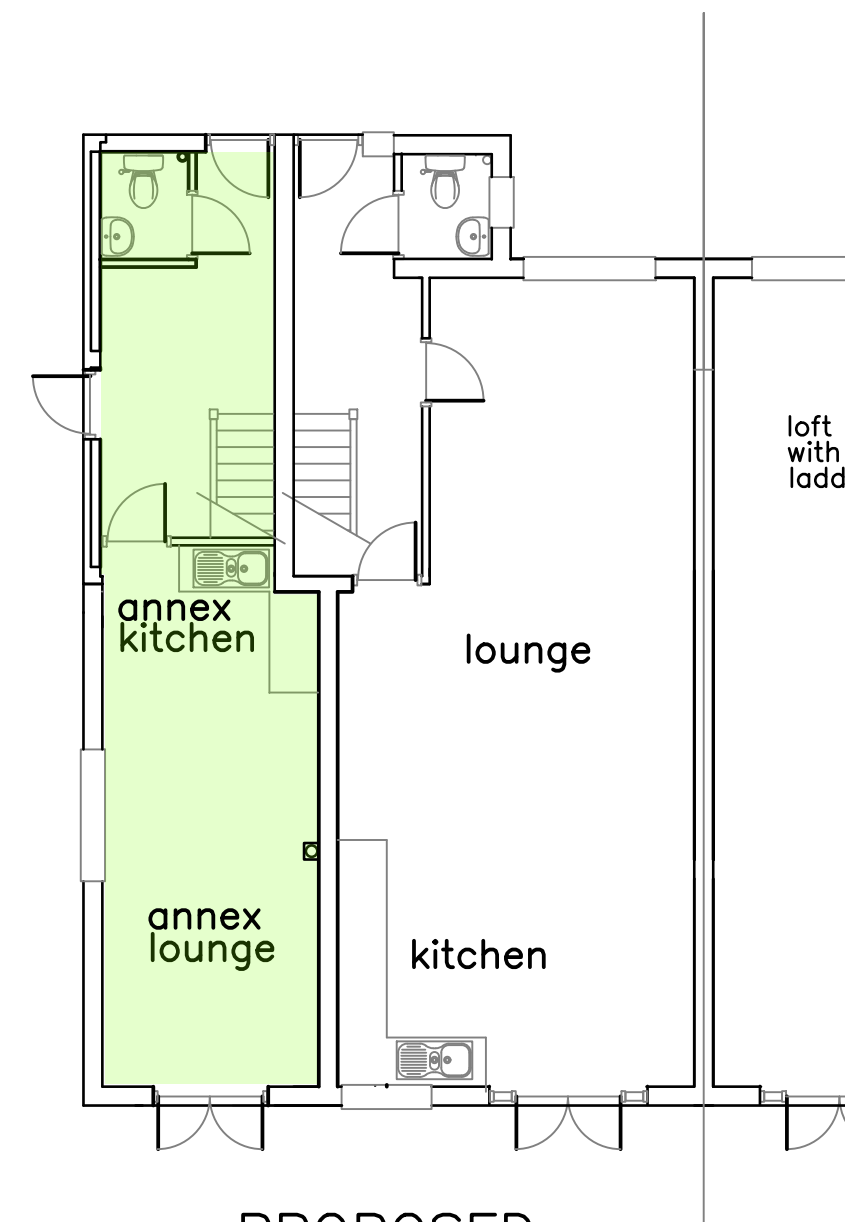



PROPOSED
GROUND FLOOR PLAN

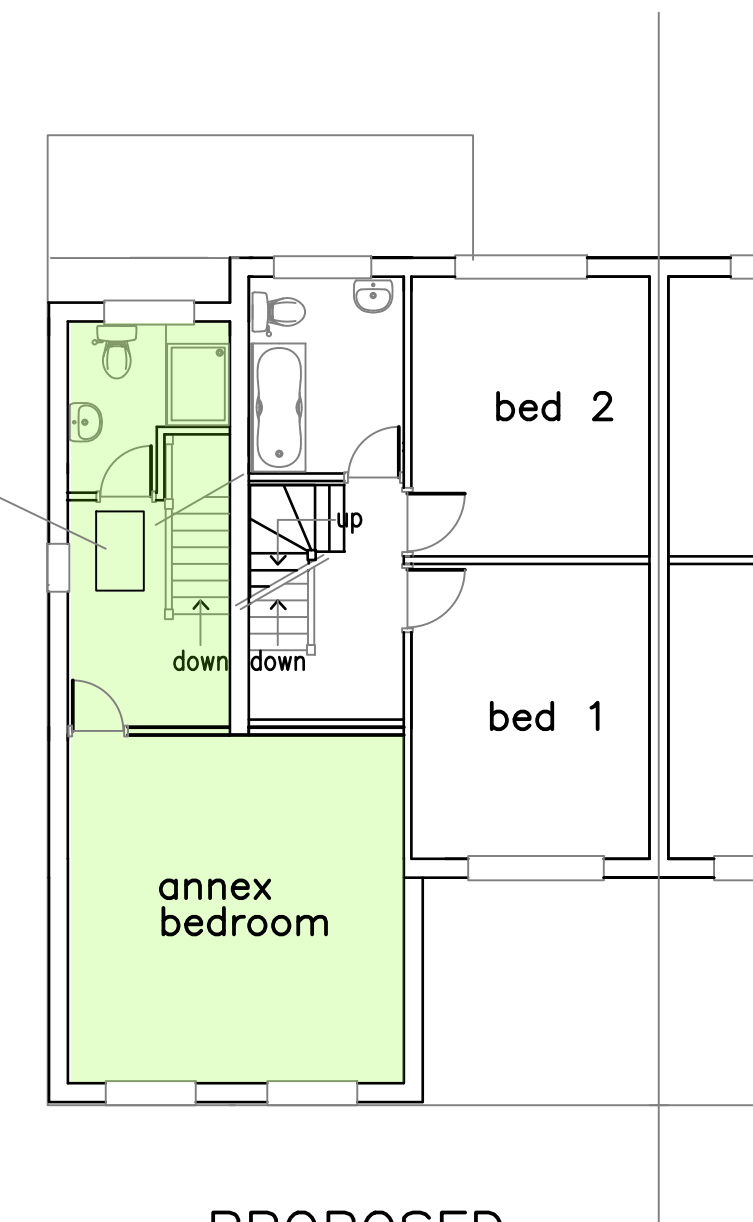

PROPOSED
FIRST FLOOR PLAN

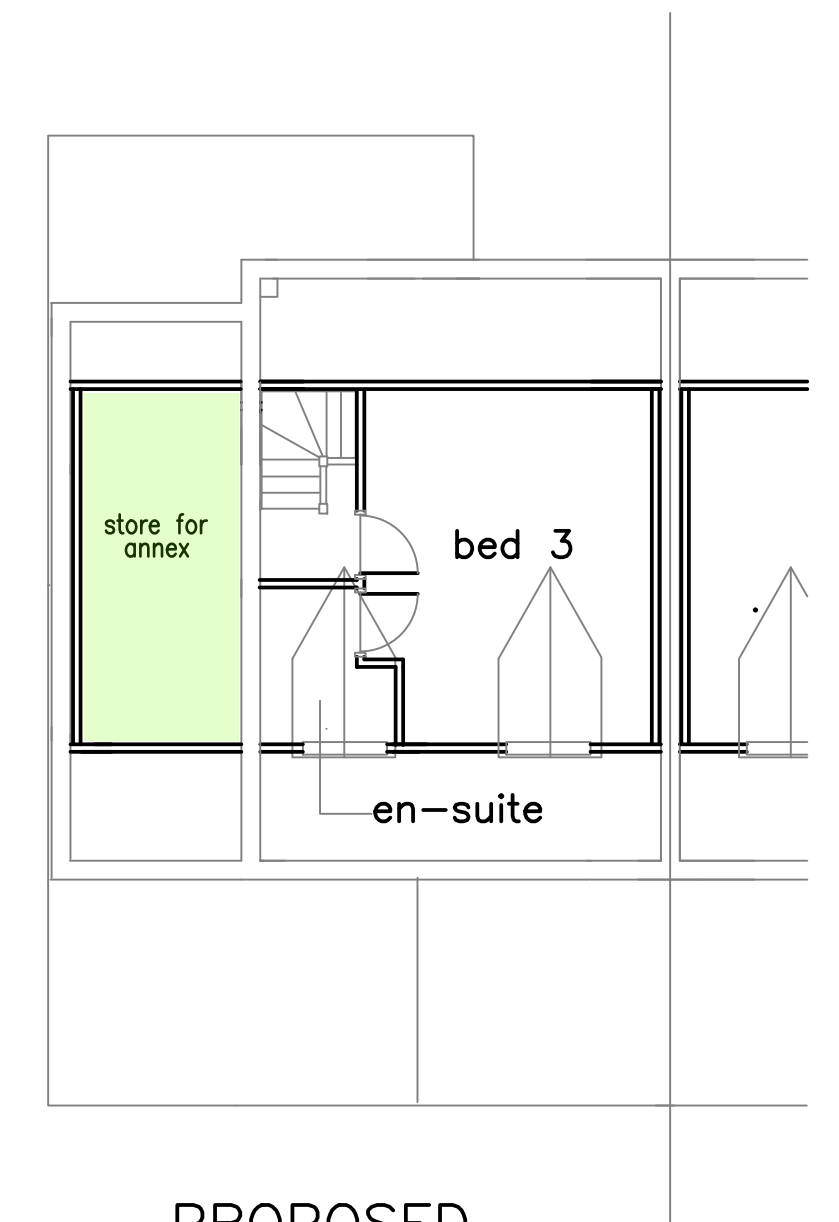

PROPOSED
SECOND FLOOR PLAN

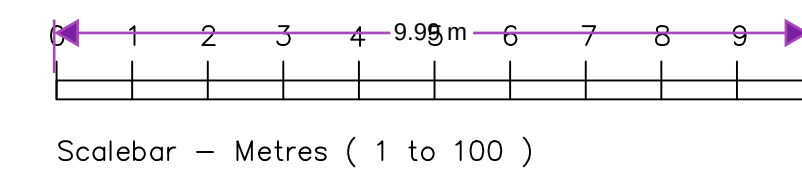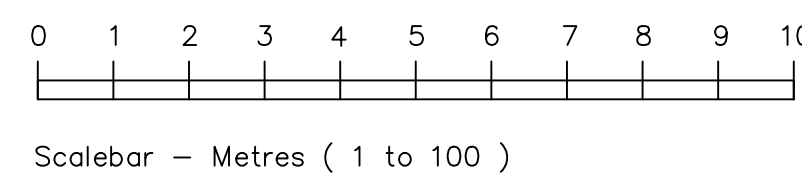


EXISTING
FRONT ELEVATION




EXISTING
SIDE ELEVATION





EXISTING
REAR ELEVATION

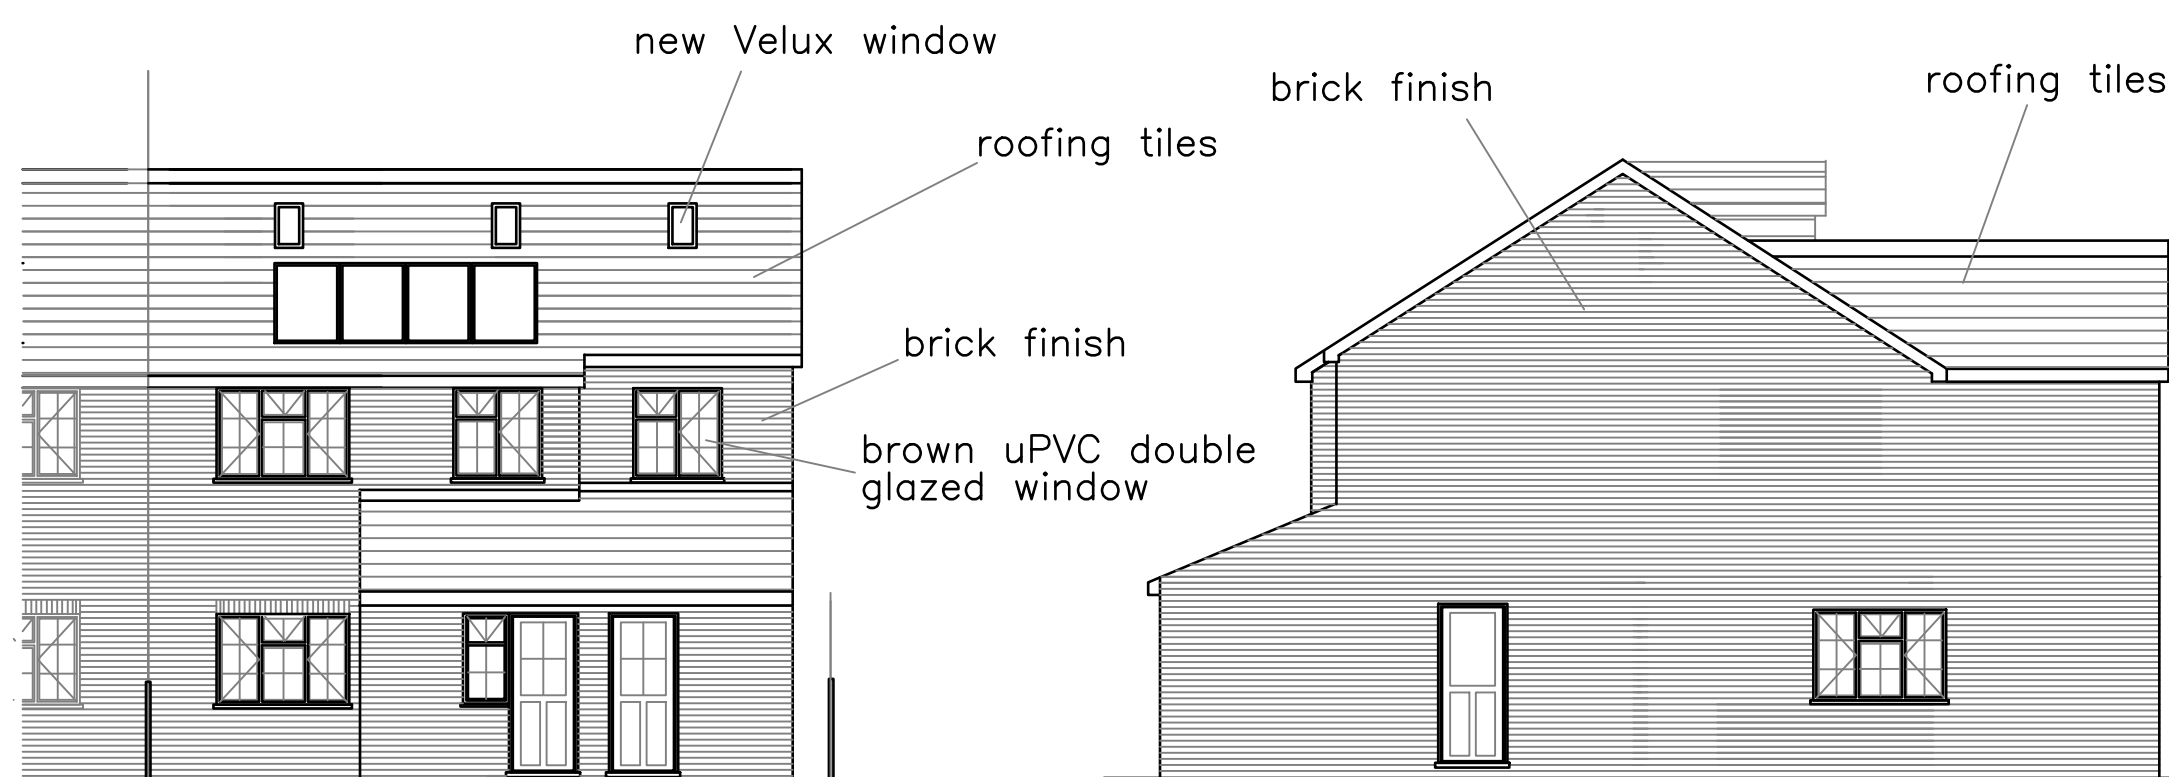


PROPOSED
FRONT ELEVATION

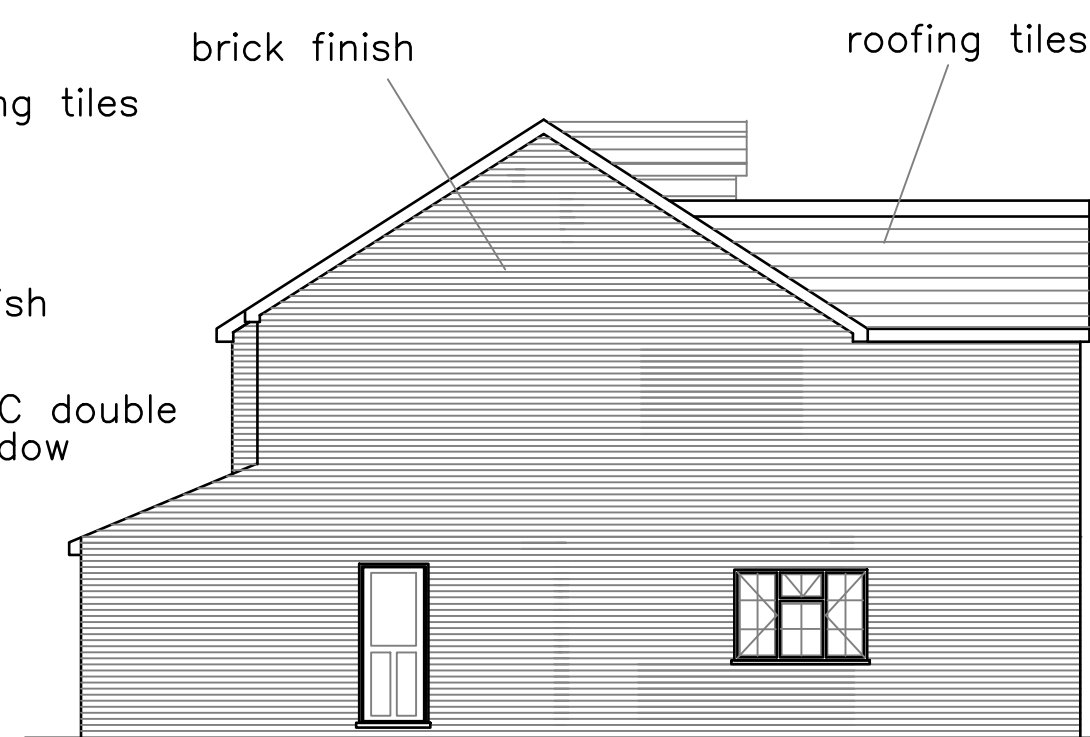

PROPOSED
SIDE ELEVATION

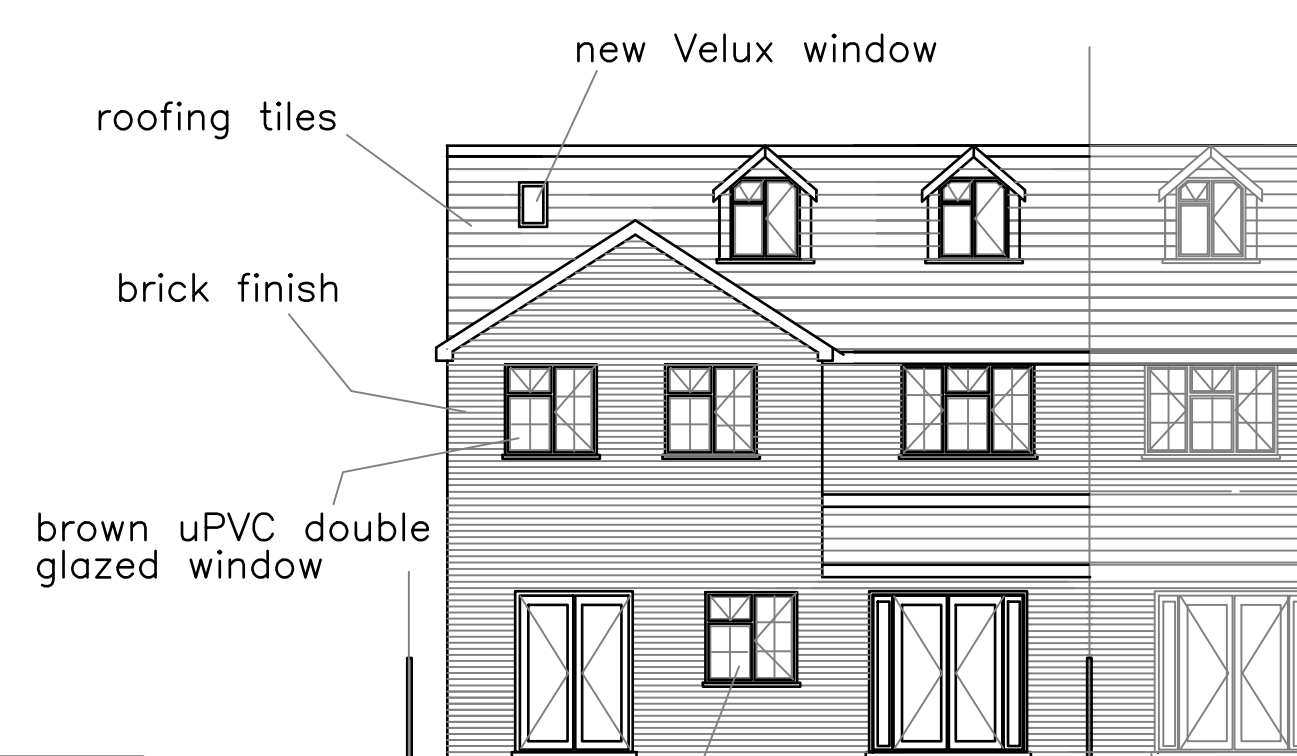
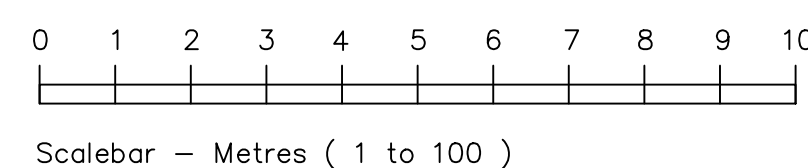


PROPOSED
REAR ELEVATION

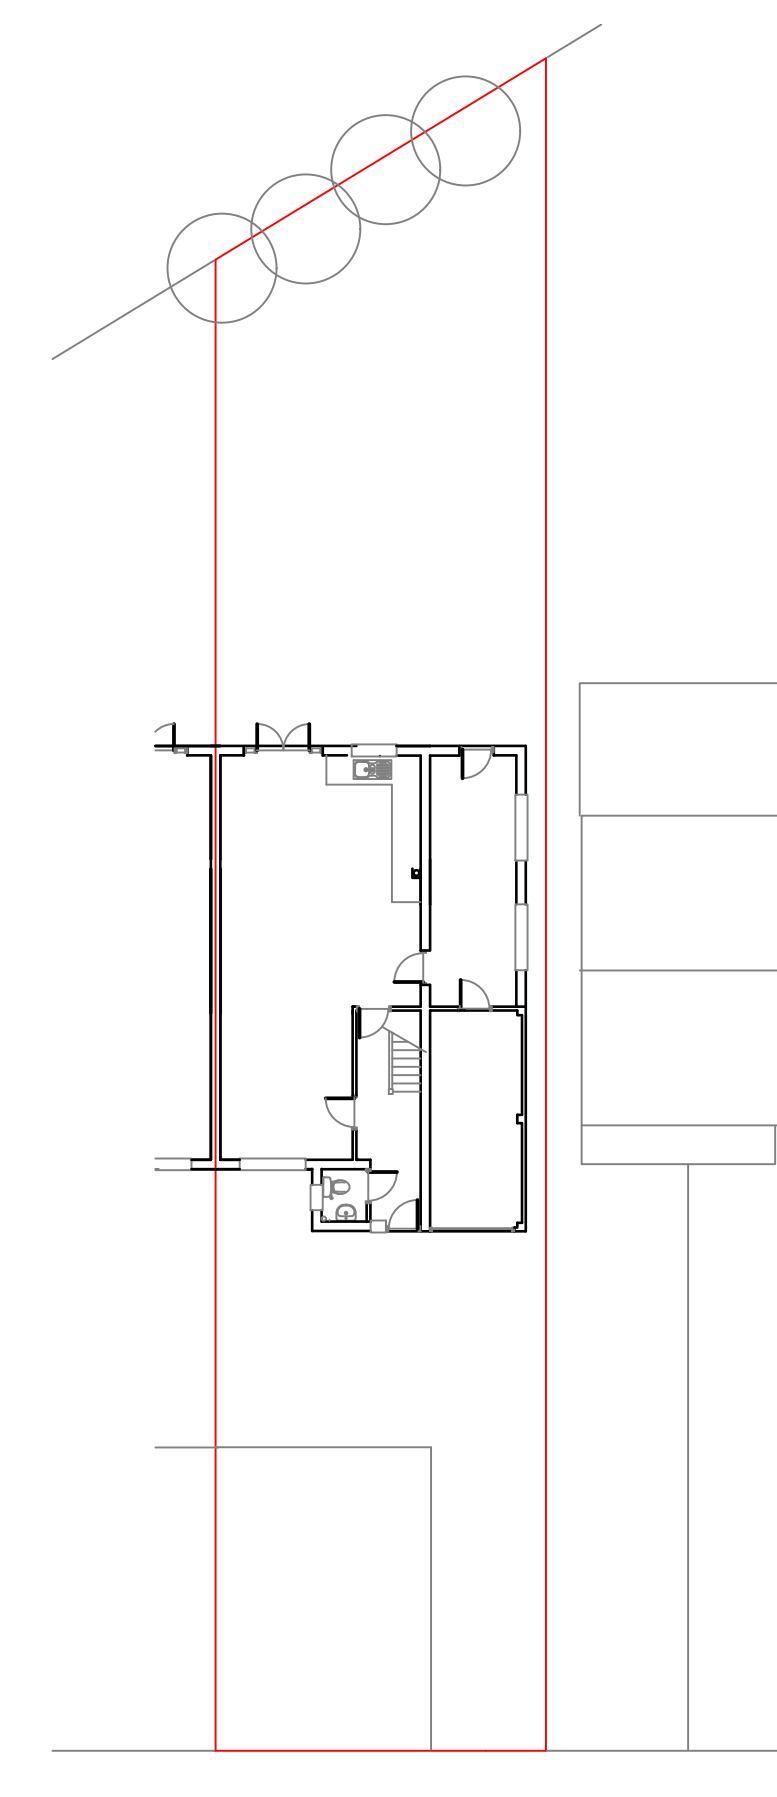

BLOCK PLAN

Scalebar — Metres (1 to 200)

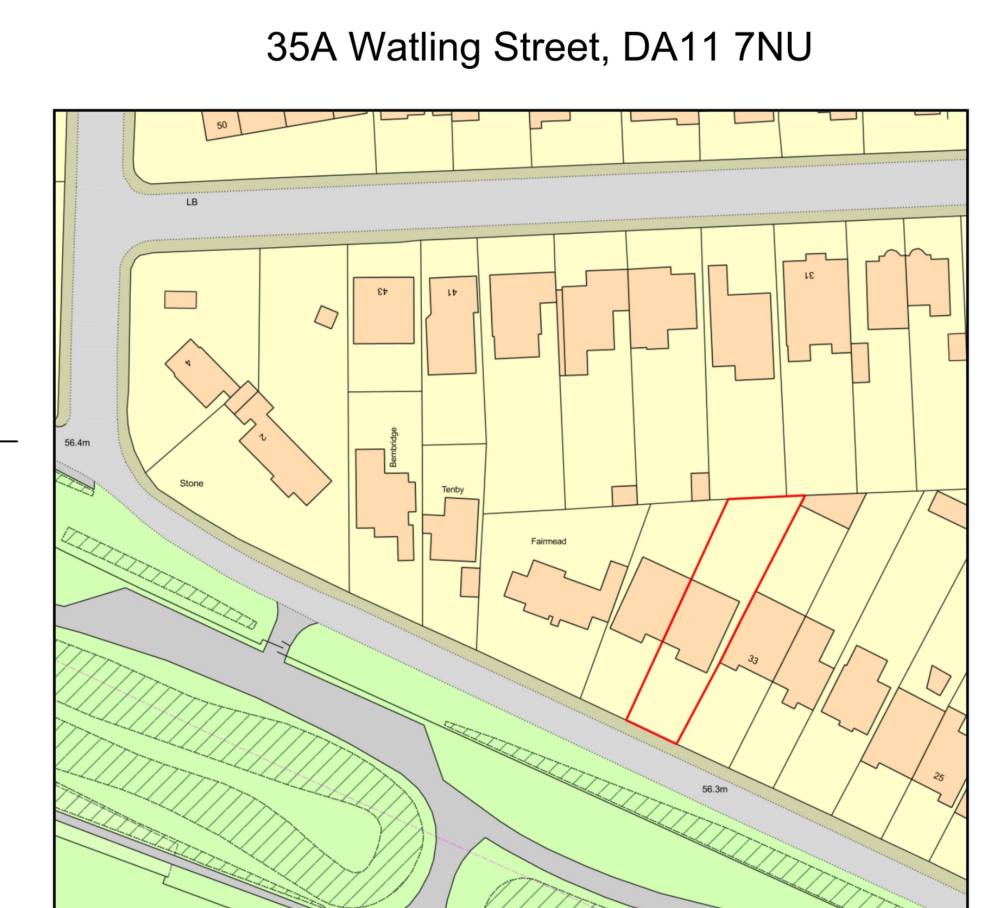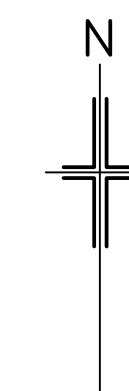

LOCATION PLAN

Scalebar (1 to 1250)

A	Minor Revisions	21/8/25	GDM
Ref.	Revision	Date	By
© All rights reserved. No part of this drawing may be reproduced or transmitted in any form by any means without written permission of the copyright holder.			
Project			
35A WATLING STREET GRAVESEND KENT			
Drawing			
PROPOSED ANNEX PLANNING DRAWING			
Scale	1:200 1:100	Date	
Drawn By	GDM	12/2/25	
Designed By			
Checked By			
Drawing number			A
WS/25/01			