




Existing Site Layout Plan
1 : 100

NOTE

1. ALL MEASUREMENTS TO BE CONFIRMED ON SITE

2. ALL DRAWINGS AND DETAILS TO BE READ IN CONJUNCTION WITH RELEVANT DOCUMENTS AND SPECIFICATIONS

3. NOTE: ANY VARIATIONS TO DETAIL MUST BE DISCUSSED WITH BUILDING CONTROL OFFICER AND ENGINEER

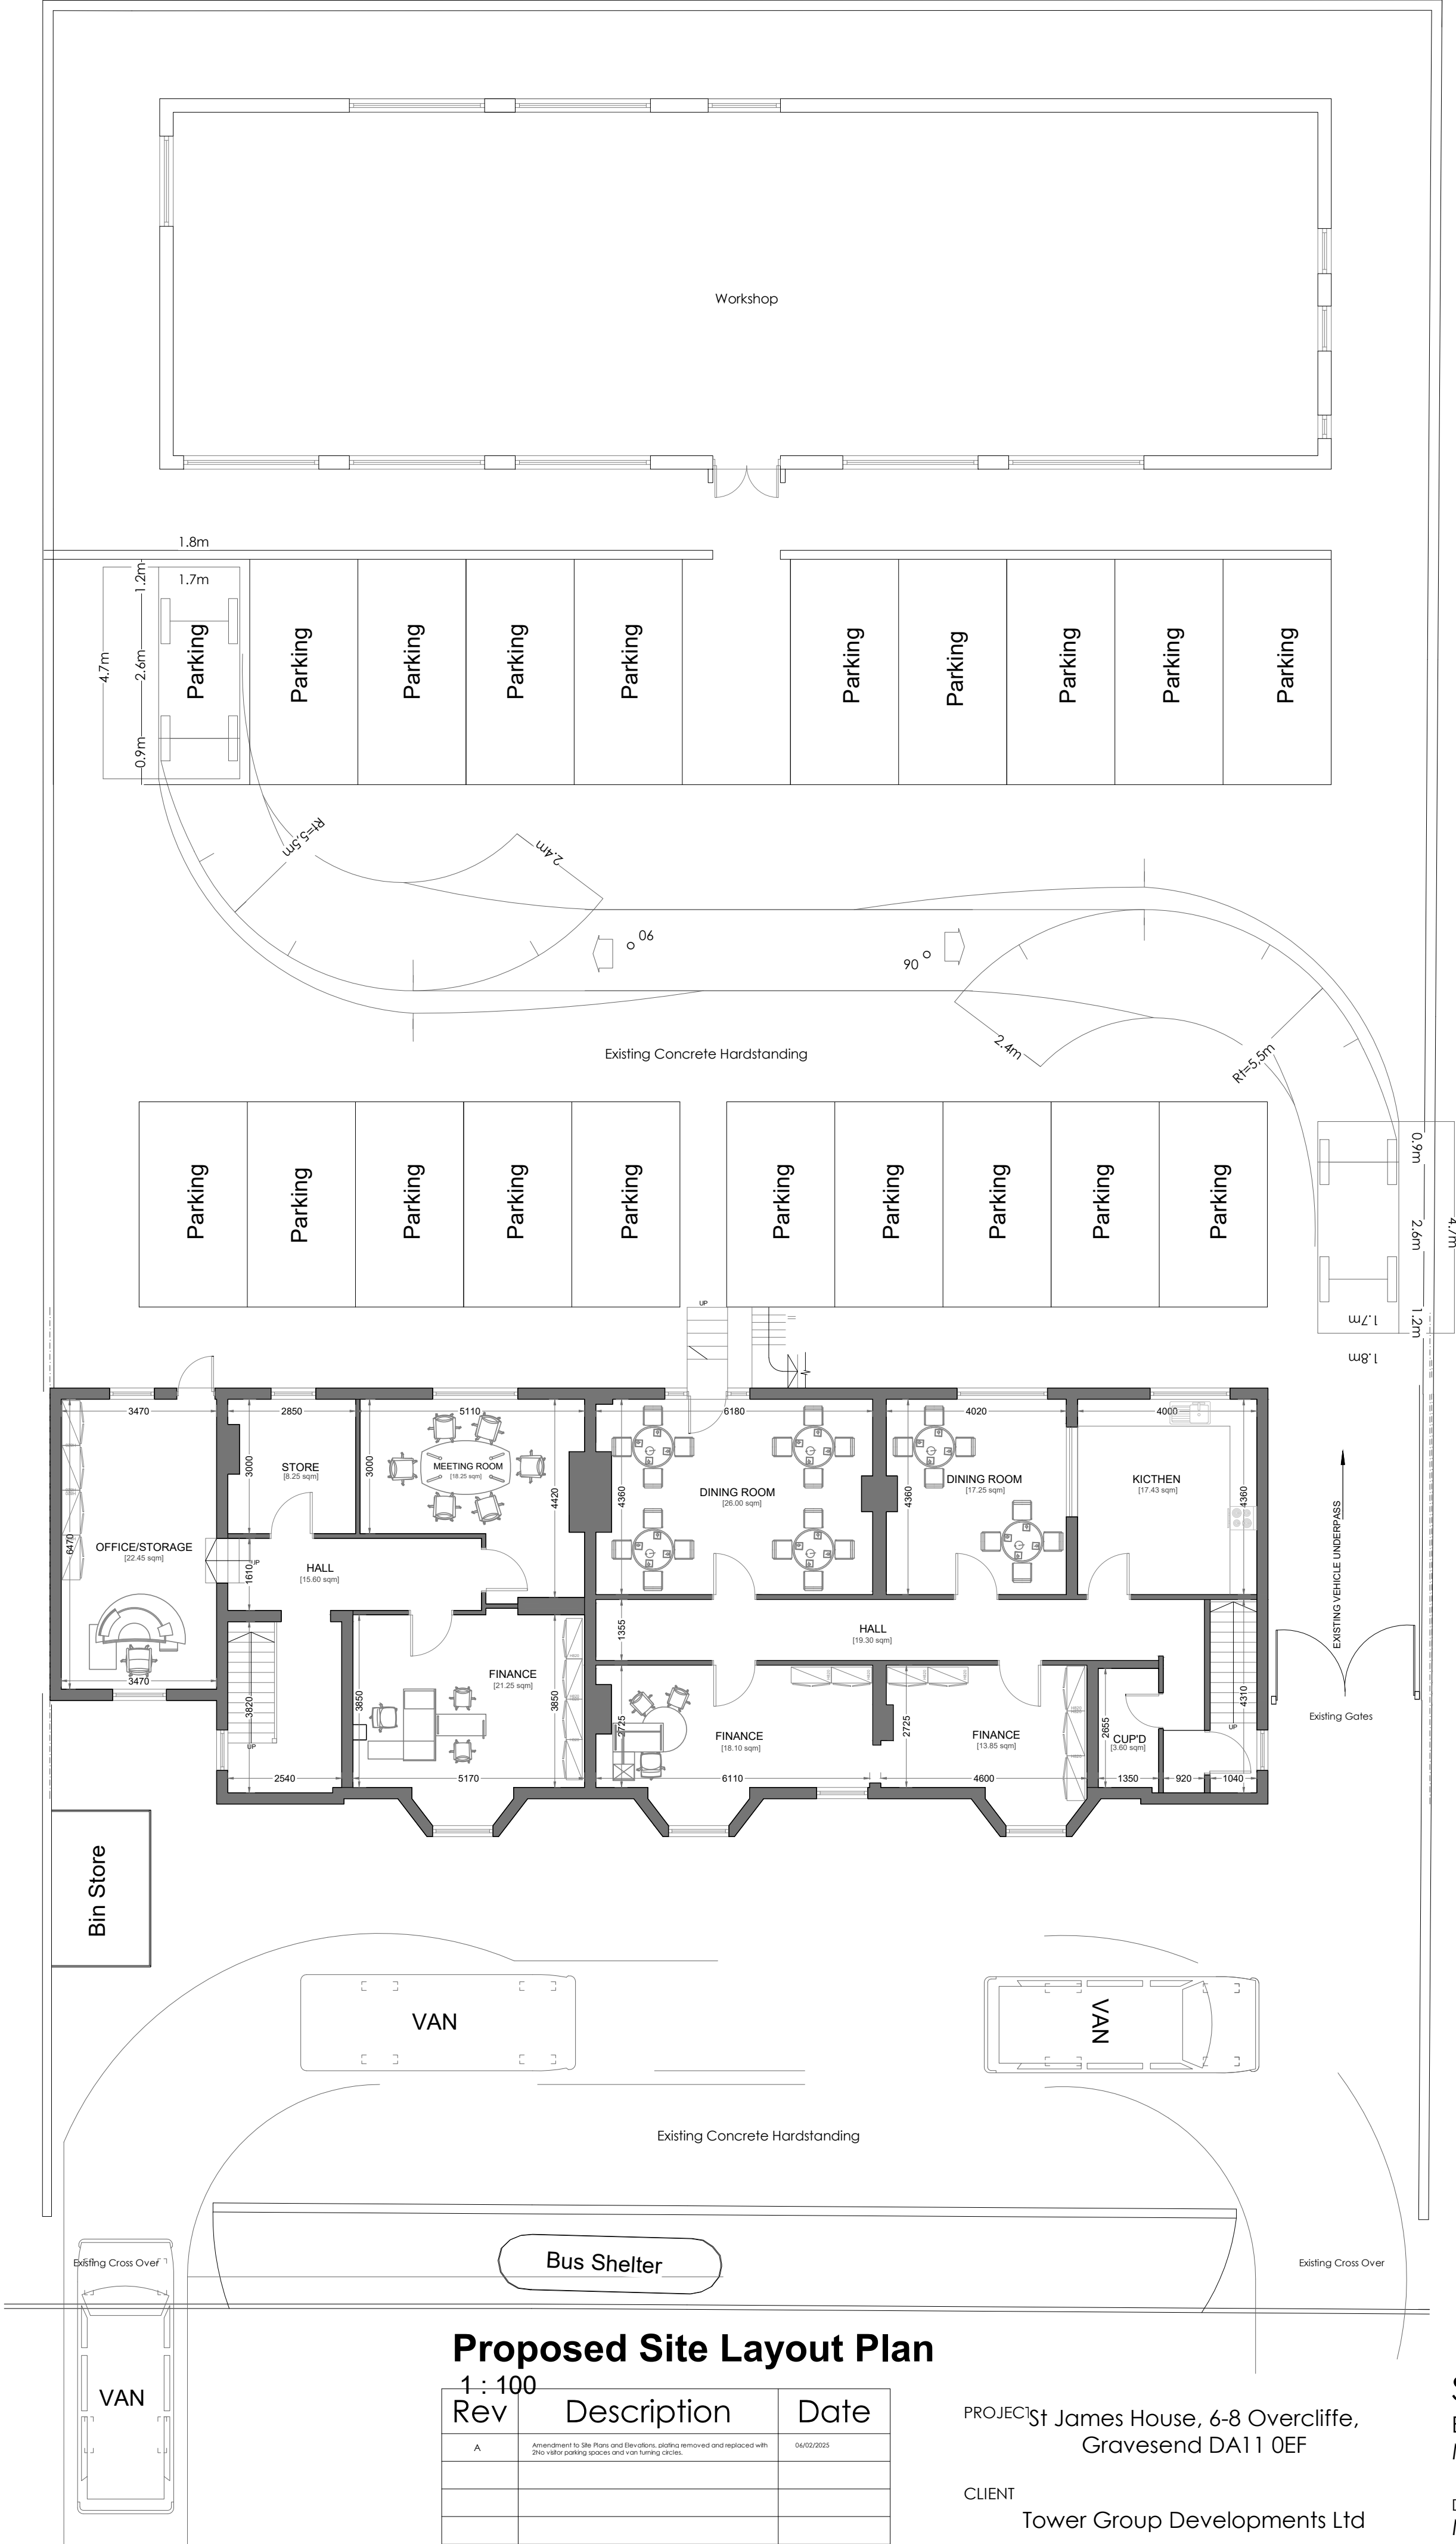

Proposed Site Layout Plan
1 : 100

Rev	Description	Date
A	Amendment to Site Plan and Elevations, adding removed and replaced with 250 m² motor parking spaces and van turning circles.	04/03/2023

PROJECT: St James House, 6-8 Overcliffe,
Gravesend DA11 0EF

CLIENT: Tower Group Developments Ltd

SHEET NAME: Existing and Proposed Parking/Garden
Plan

SANAA DESIGNS
Email - sanaadesigns@outlook.com
Mobile - 07583 437570

DRAWN BY: MMK
CHECKED BY: TK
DATE: March 2025

SCALE (@ A1): 1 : 100
SHEET NUMBER: PL-01/6-8OC/SD104
REV:

