



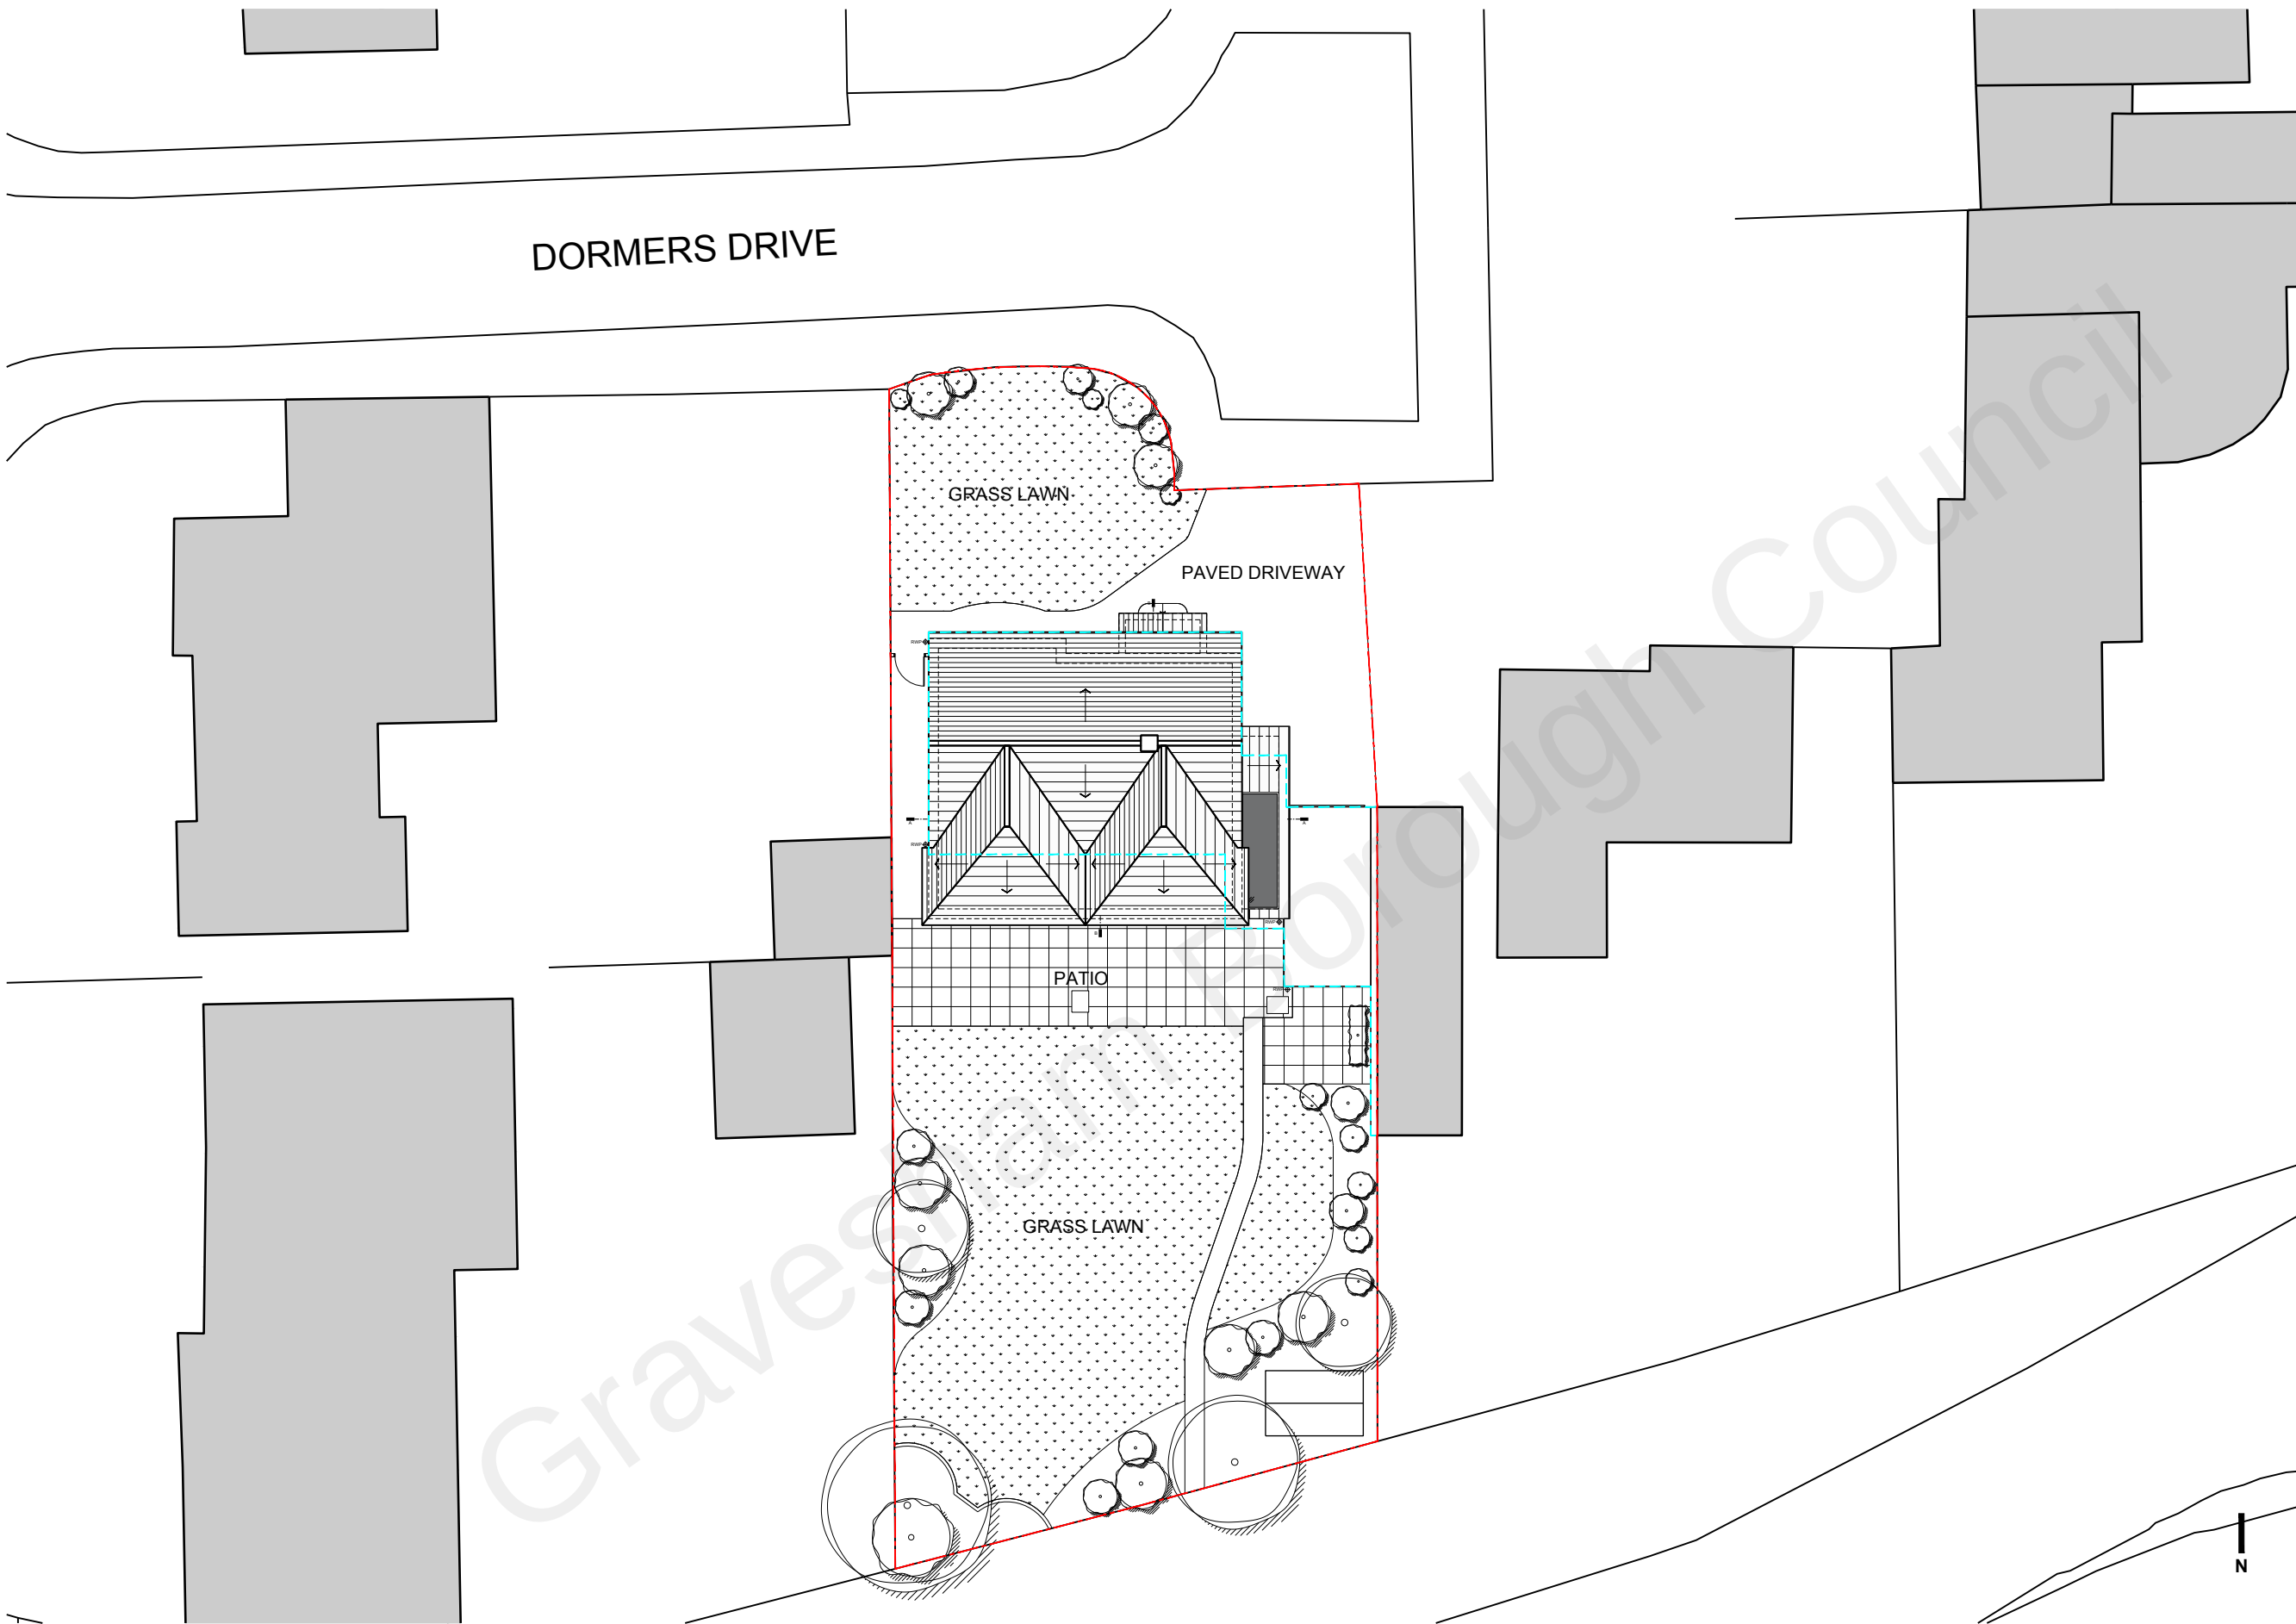

01 | 1:200 | SITE PLAN

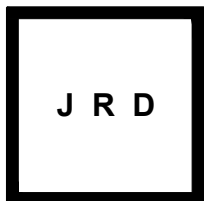

DRAWING INFORMATION
Drawing copyright of JRD Kent. Do not scale from drawings. Report all discrepancies, errors & omissions. Check dimensions on site before commencing works. Materials, Components & Workmanship to comply with British & European Standards.

JRD Kent Ltd | info@jrdkent.com | www.jrdkent.com

DRAWING REVISIONS
A 05.10.21: Porch roof changed to gable end

SCALE 1:200 | 0m

2 4

10

N

Existing Building Line
Application Boundary

D R A W I N G K E Y

2 DORMERS DRIVE, MEOPHAM
GRAVESEND DA13 0ES
PROPOSED SITE PLAN

S C A L E 1:200 @ A3
D A T E SEPTEMBER 2021
P U R P O S E PLANNING
R E F E R E N C E 2126 P 100 REV A