




Front elevation

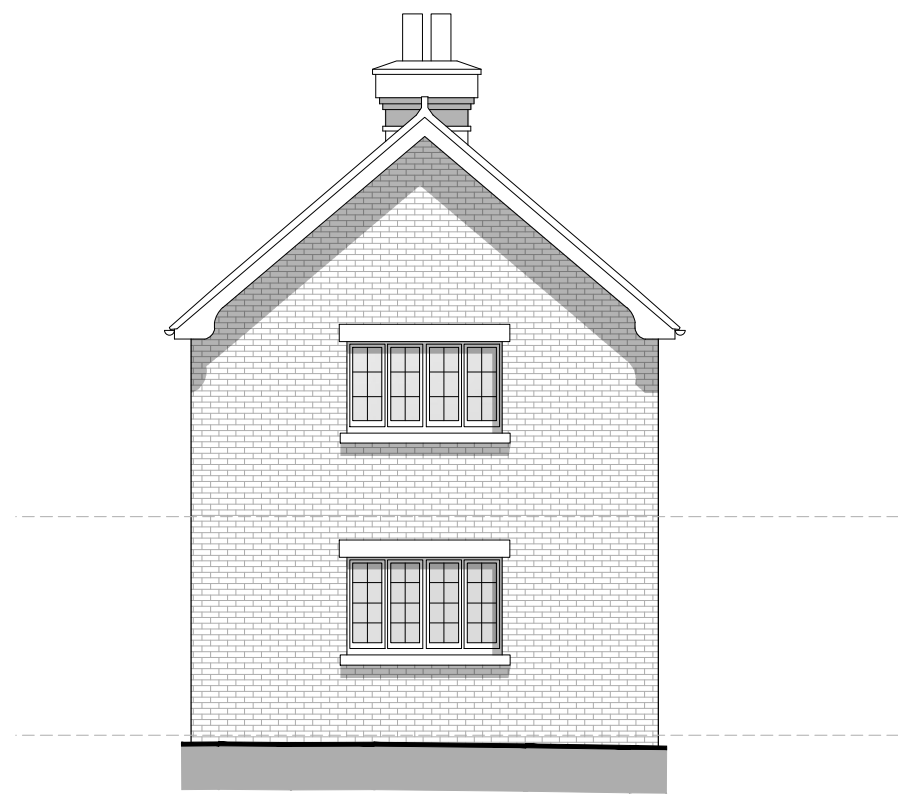

Right flank elevation


DO NOT SCALE FROM THIS DRAWING
ALL DIMENSIONS TO BE VERIFIED BY THE CONTRACTOR ON SITE

1:100 2 4 6 8 10m


Repair and if necessary replace
wooden balustrade to match original

Replacement black rainwater pipes.


3no. new opening created
for front entrance doors.

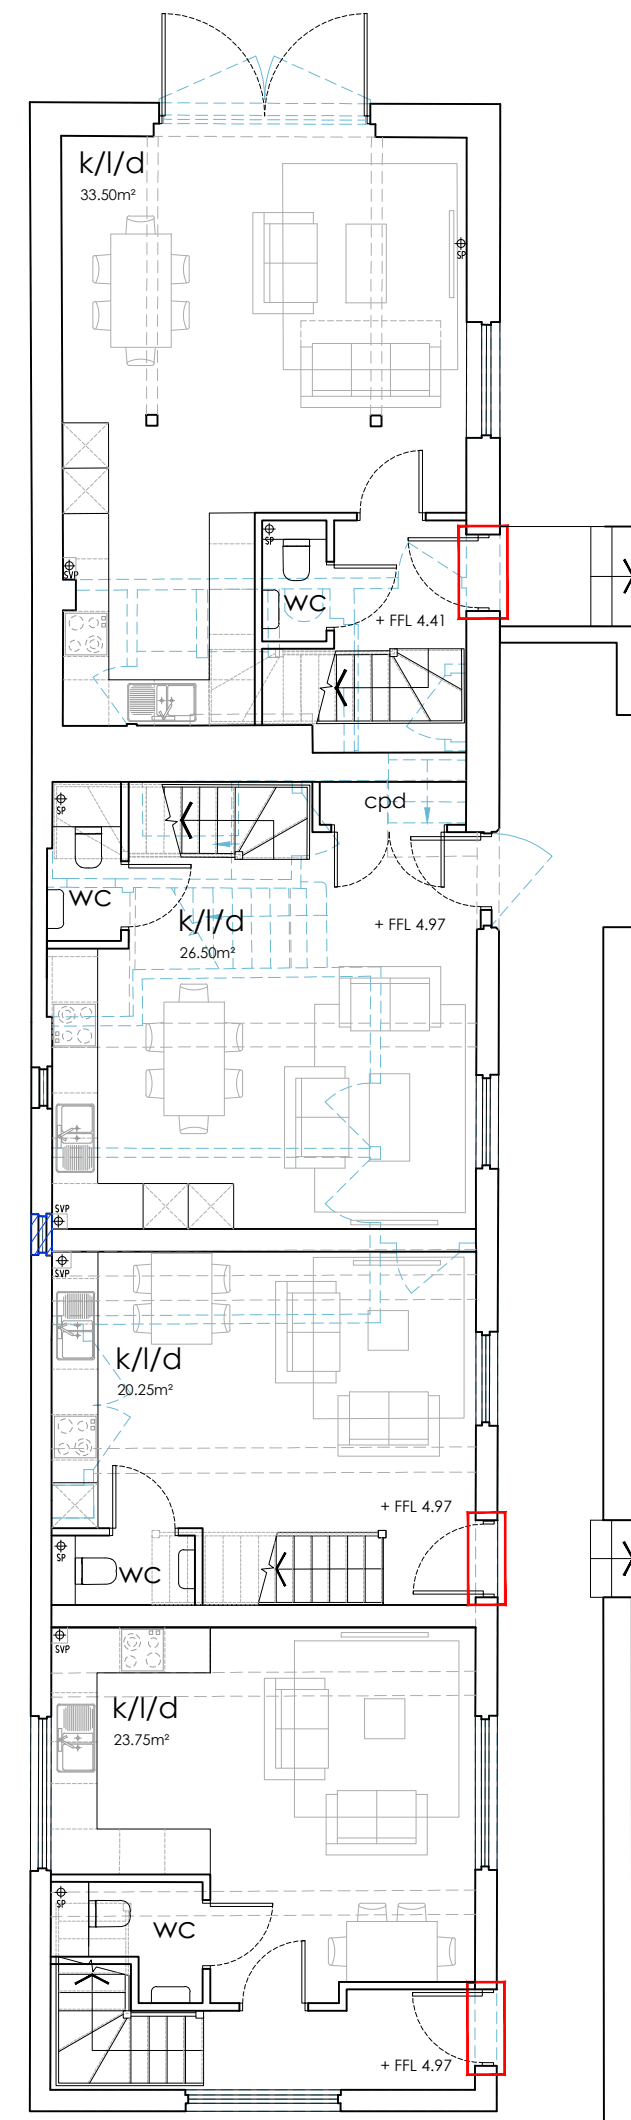

Lower ground floor plan

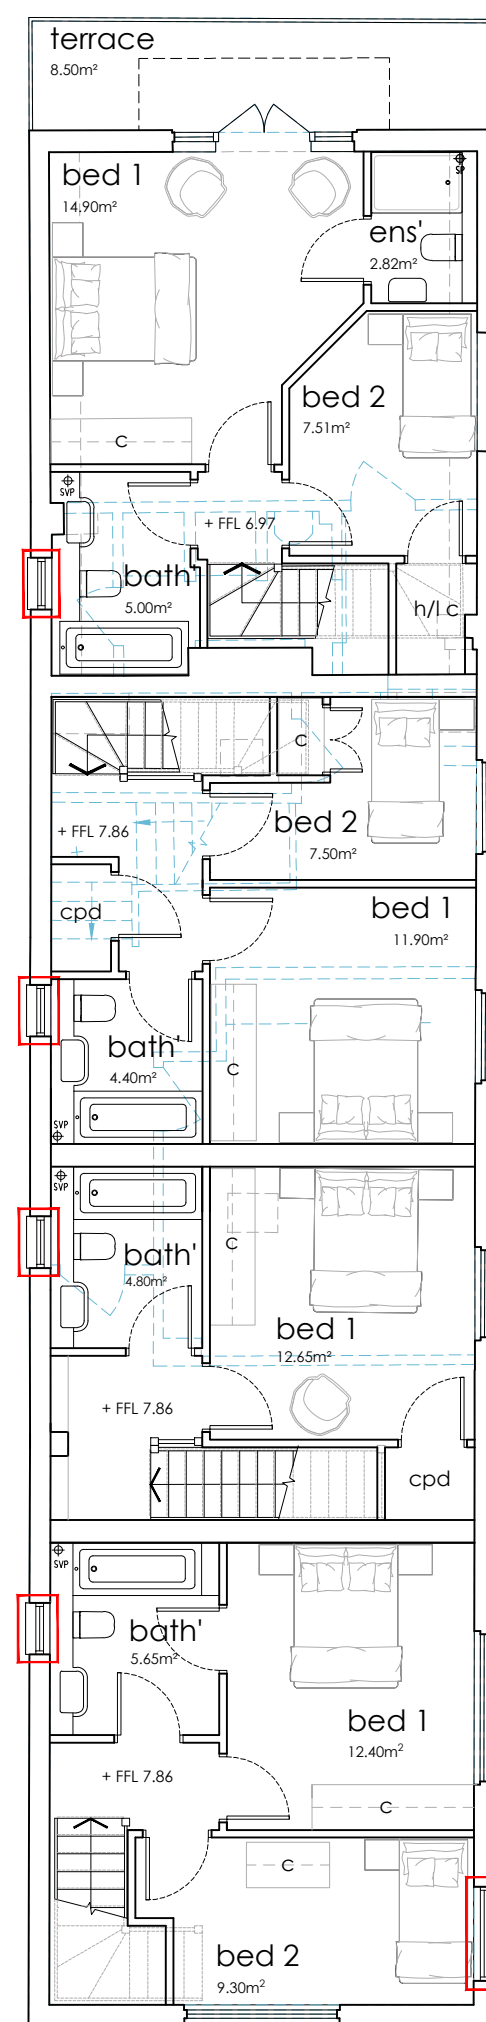

Upper ground floor plan

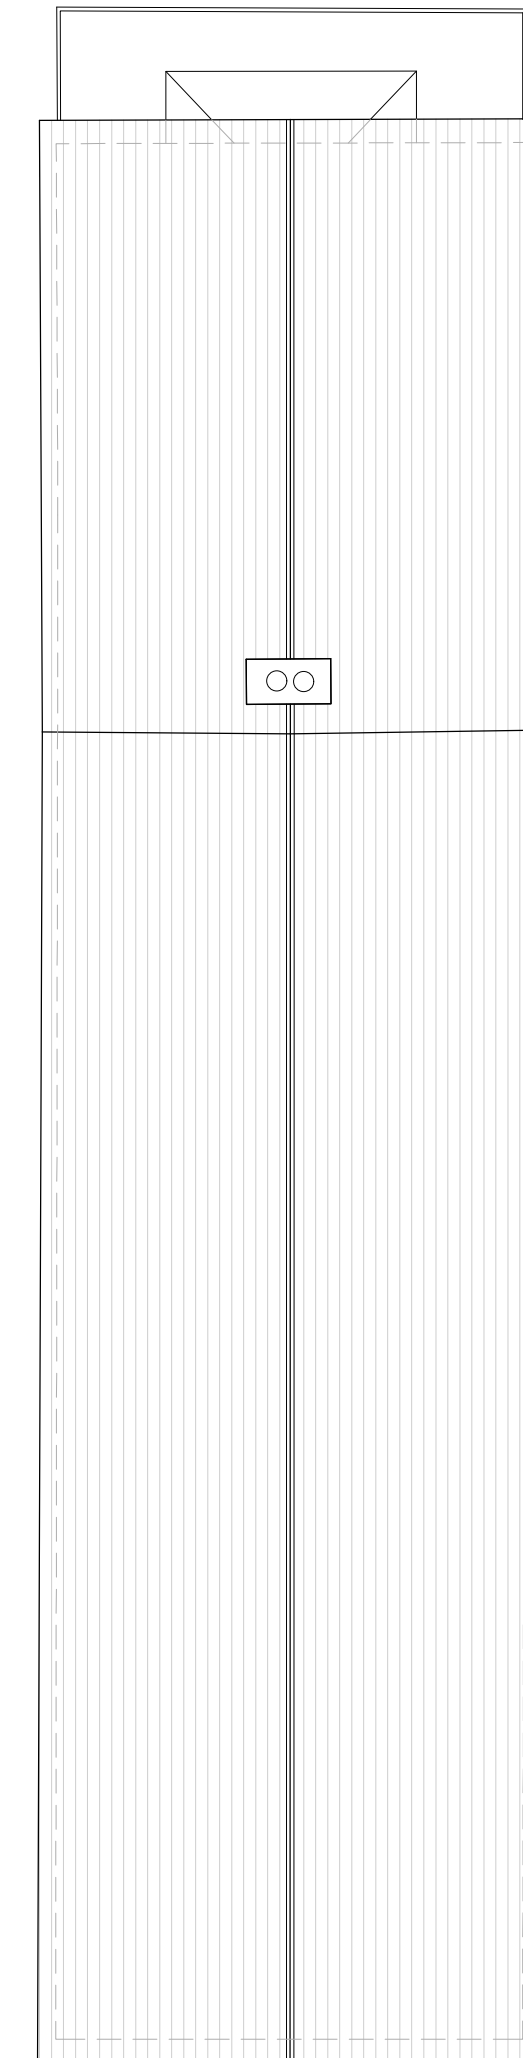


Roof plan



Key plan

- KEY
- Blocking up of existing openings in wall. To be detailed accordingly.
 - New door / window opening in existing wall.
 - Reinstating door / window opening in existing wall.
 - Existing building linings to be enhanced if required.
 - To be demolished.

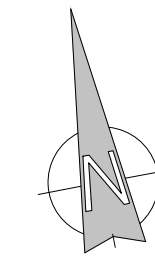

REV	DESCRIPTION	DATE	BY	CHKD
-----	-------------	------	----	------

**TURNER
JACKSON+DAY**
ASSOCIATES

Radio House
Thanet Way, Whitstable
Kent CT5 3DX
t: 01227 261453
e: enquiries@tjda.co.uk
www.turnerjacksonday.co.uk


client details
Mile Property Group Ltd

project details
**Custom House
The Terrace, Gravesend, DA12 2DE**

drawing title
**Units 21, 22, 23 & 24
The Boathouse Proposed Plans**

date scale drawn by checked by
Feb'21 1:100@A1 AR

project no:	drawing no:	revision
1735	031	

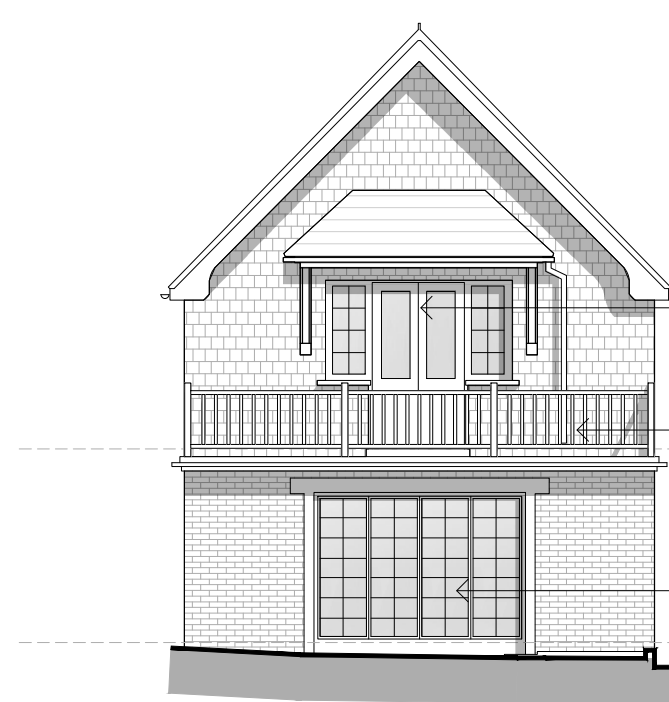

Rear elevation

Repair original terrace, external doors and windows

Repair and if necessary replace wooden balustrade to match original

Original boathouse opening to be glazed.



Left flank elevation

4 no. new windows to match existing.