


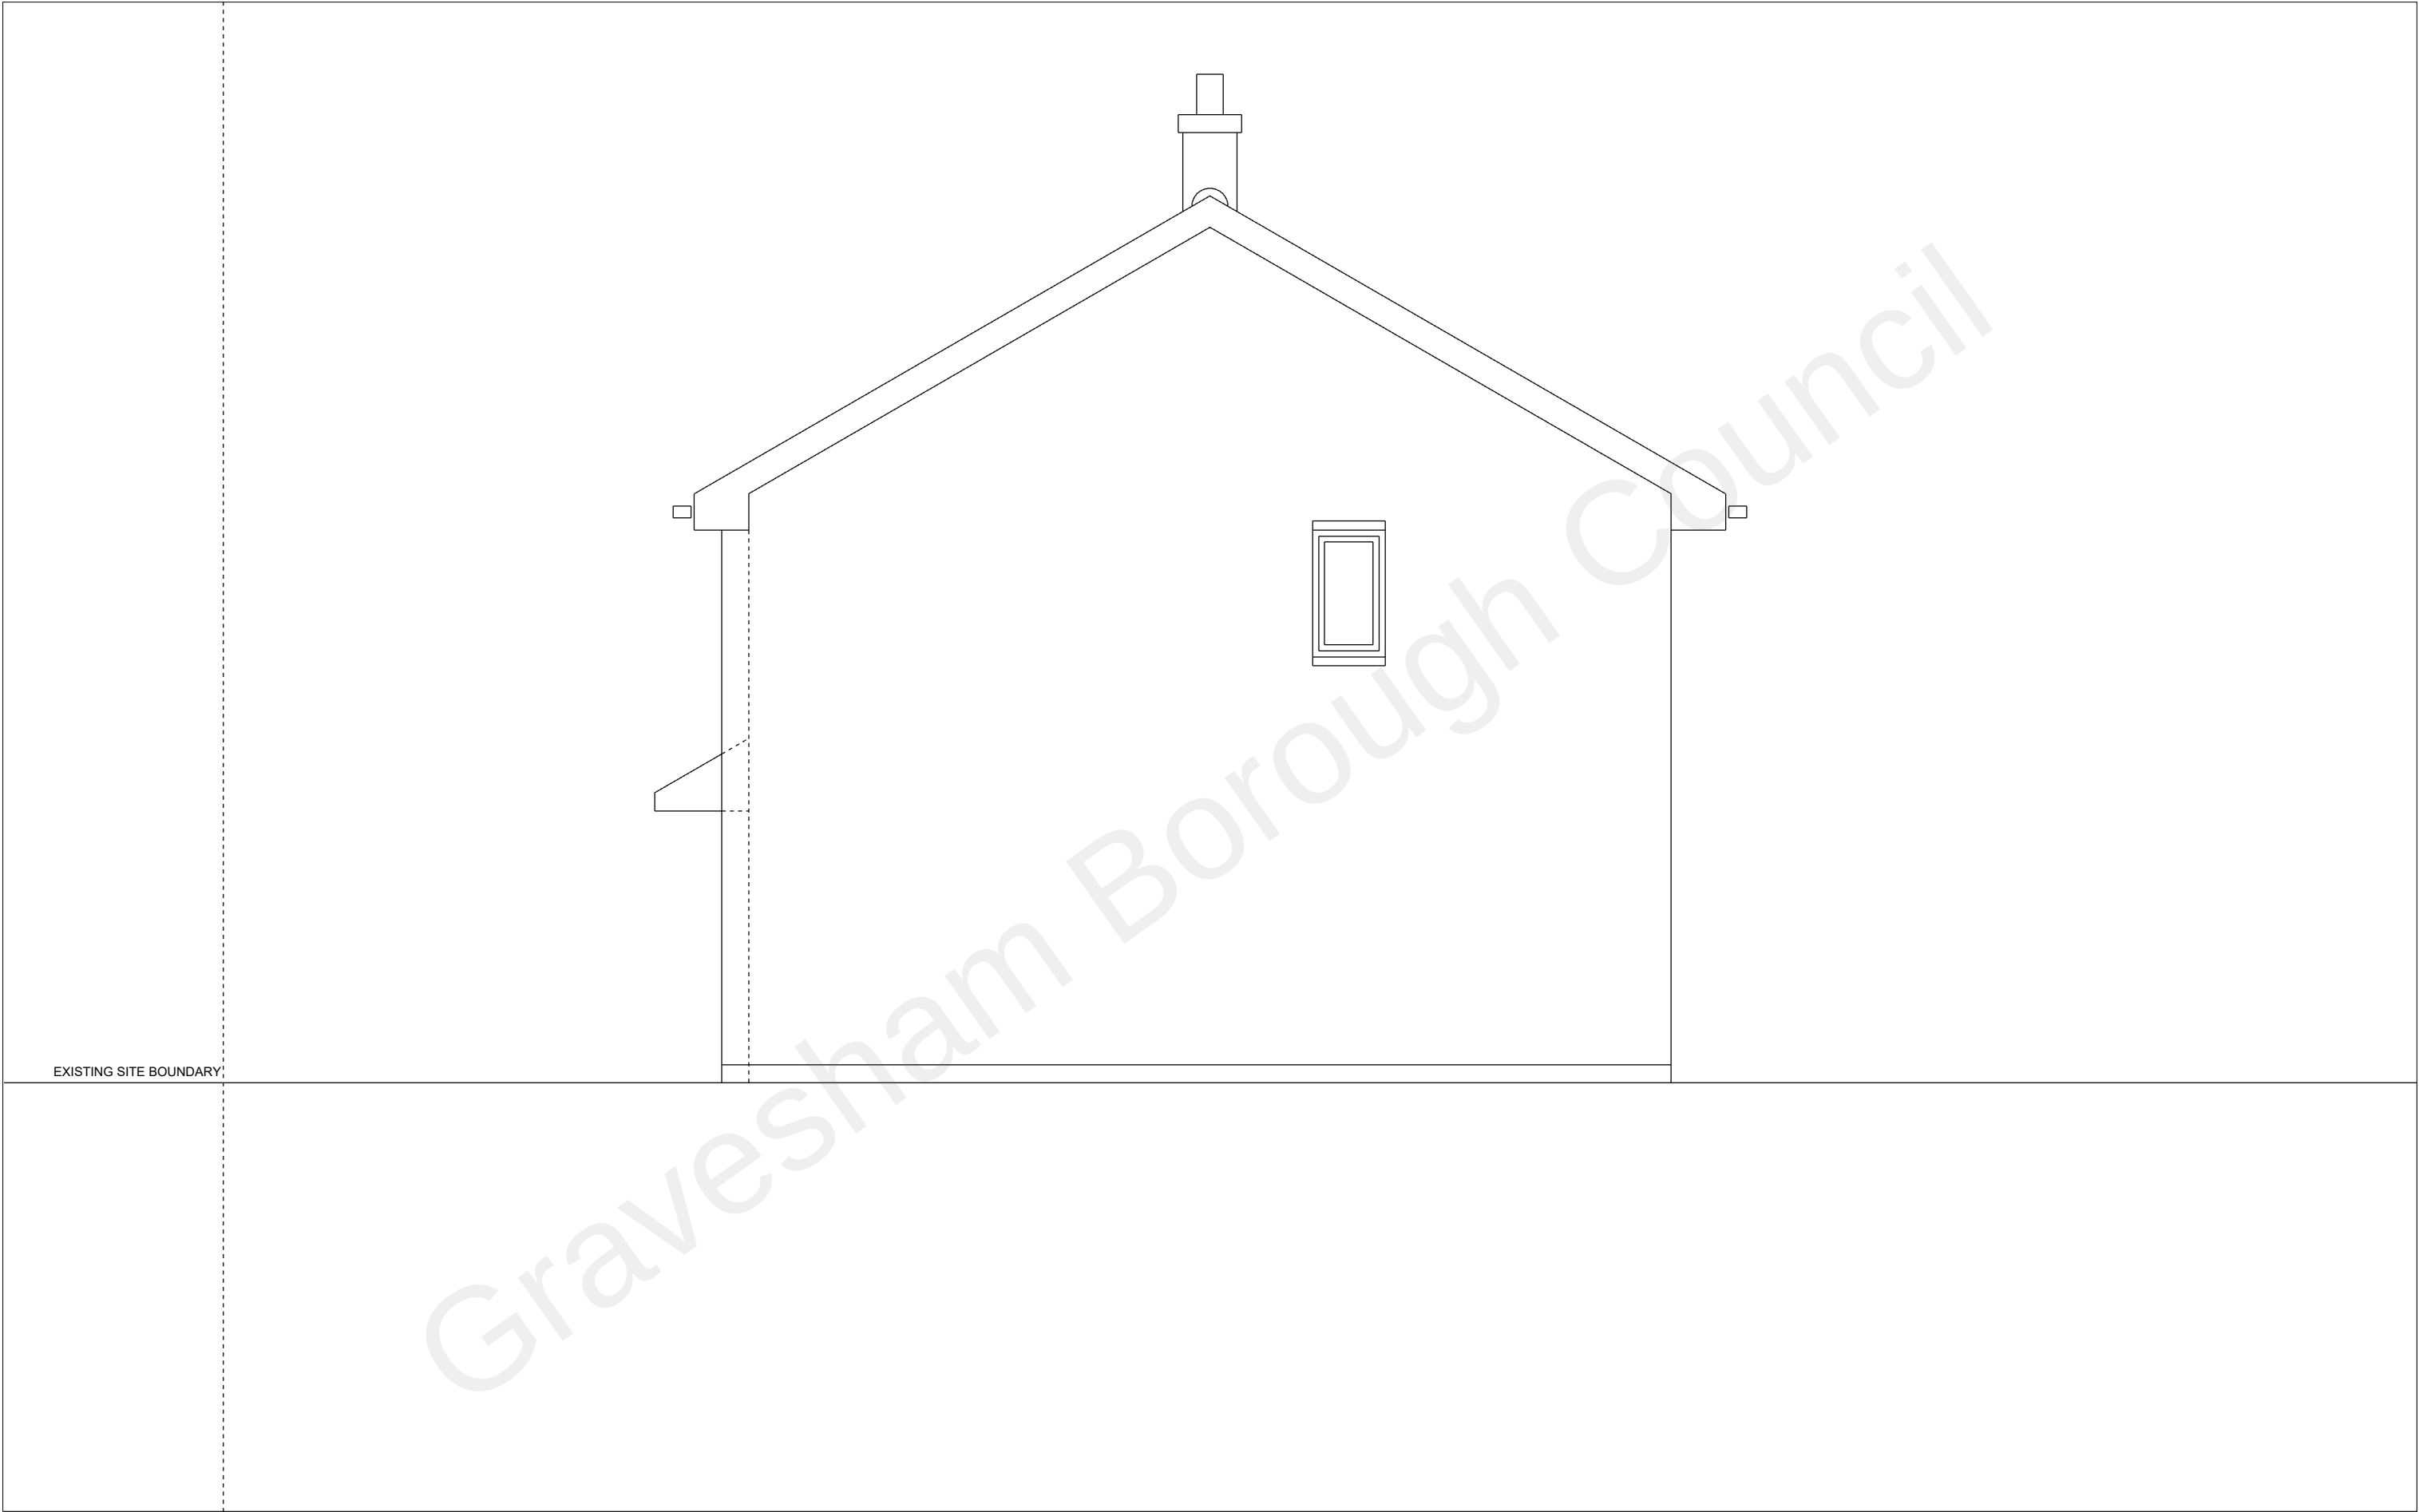


EXISTING SITE BOUNDARY

Steve Baker Architect
78 Pound Road East Peckham Tonbridge Kent TN12 5BJ
18 Hatton Place London EC1M 8RU
T: +44 (0)1622 870275
E: contact@stevebakerarchitect.com
W: www.stevebakerarchitect.com

S	R	Date	Description
			© COPYRIGHT 2020 STEVE BAKER ARCHITECT Ordnance Survey. © Crown Copyright 2020. All rights reserved. Supplied by Getmapping Licence number 100042766. Note - Do not scale from this drawing. All dimensions must be checked on site by the contractor and any discrepancies reported immediately.



D and K PARTRIDGE + J and C CASSIDY

 

Client:	D and K PARTRIDGE + J and C CASSIDY
Project Title:	MARLING WAY, GRAVESEND
Status:	PLANNING
Stage:	P
Scale:	1:50
Sheet:	A3

Drawing Title:	EXISTING SOUTH ELEVATION
Project No:	A21360
Disc:	A
Building:	-
Package:	-
Drawing No:	1031
Revision:	_