


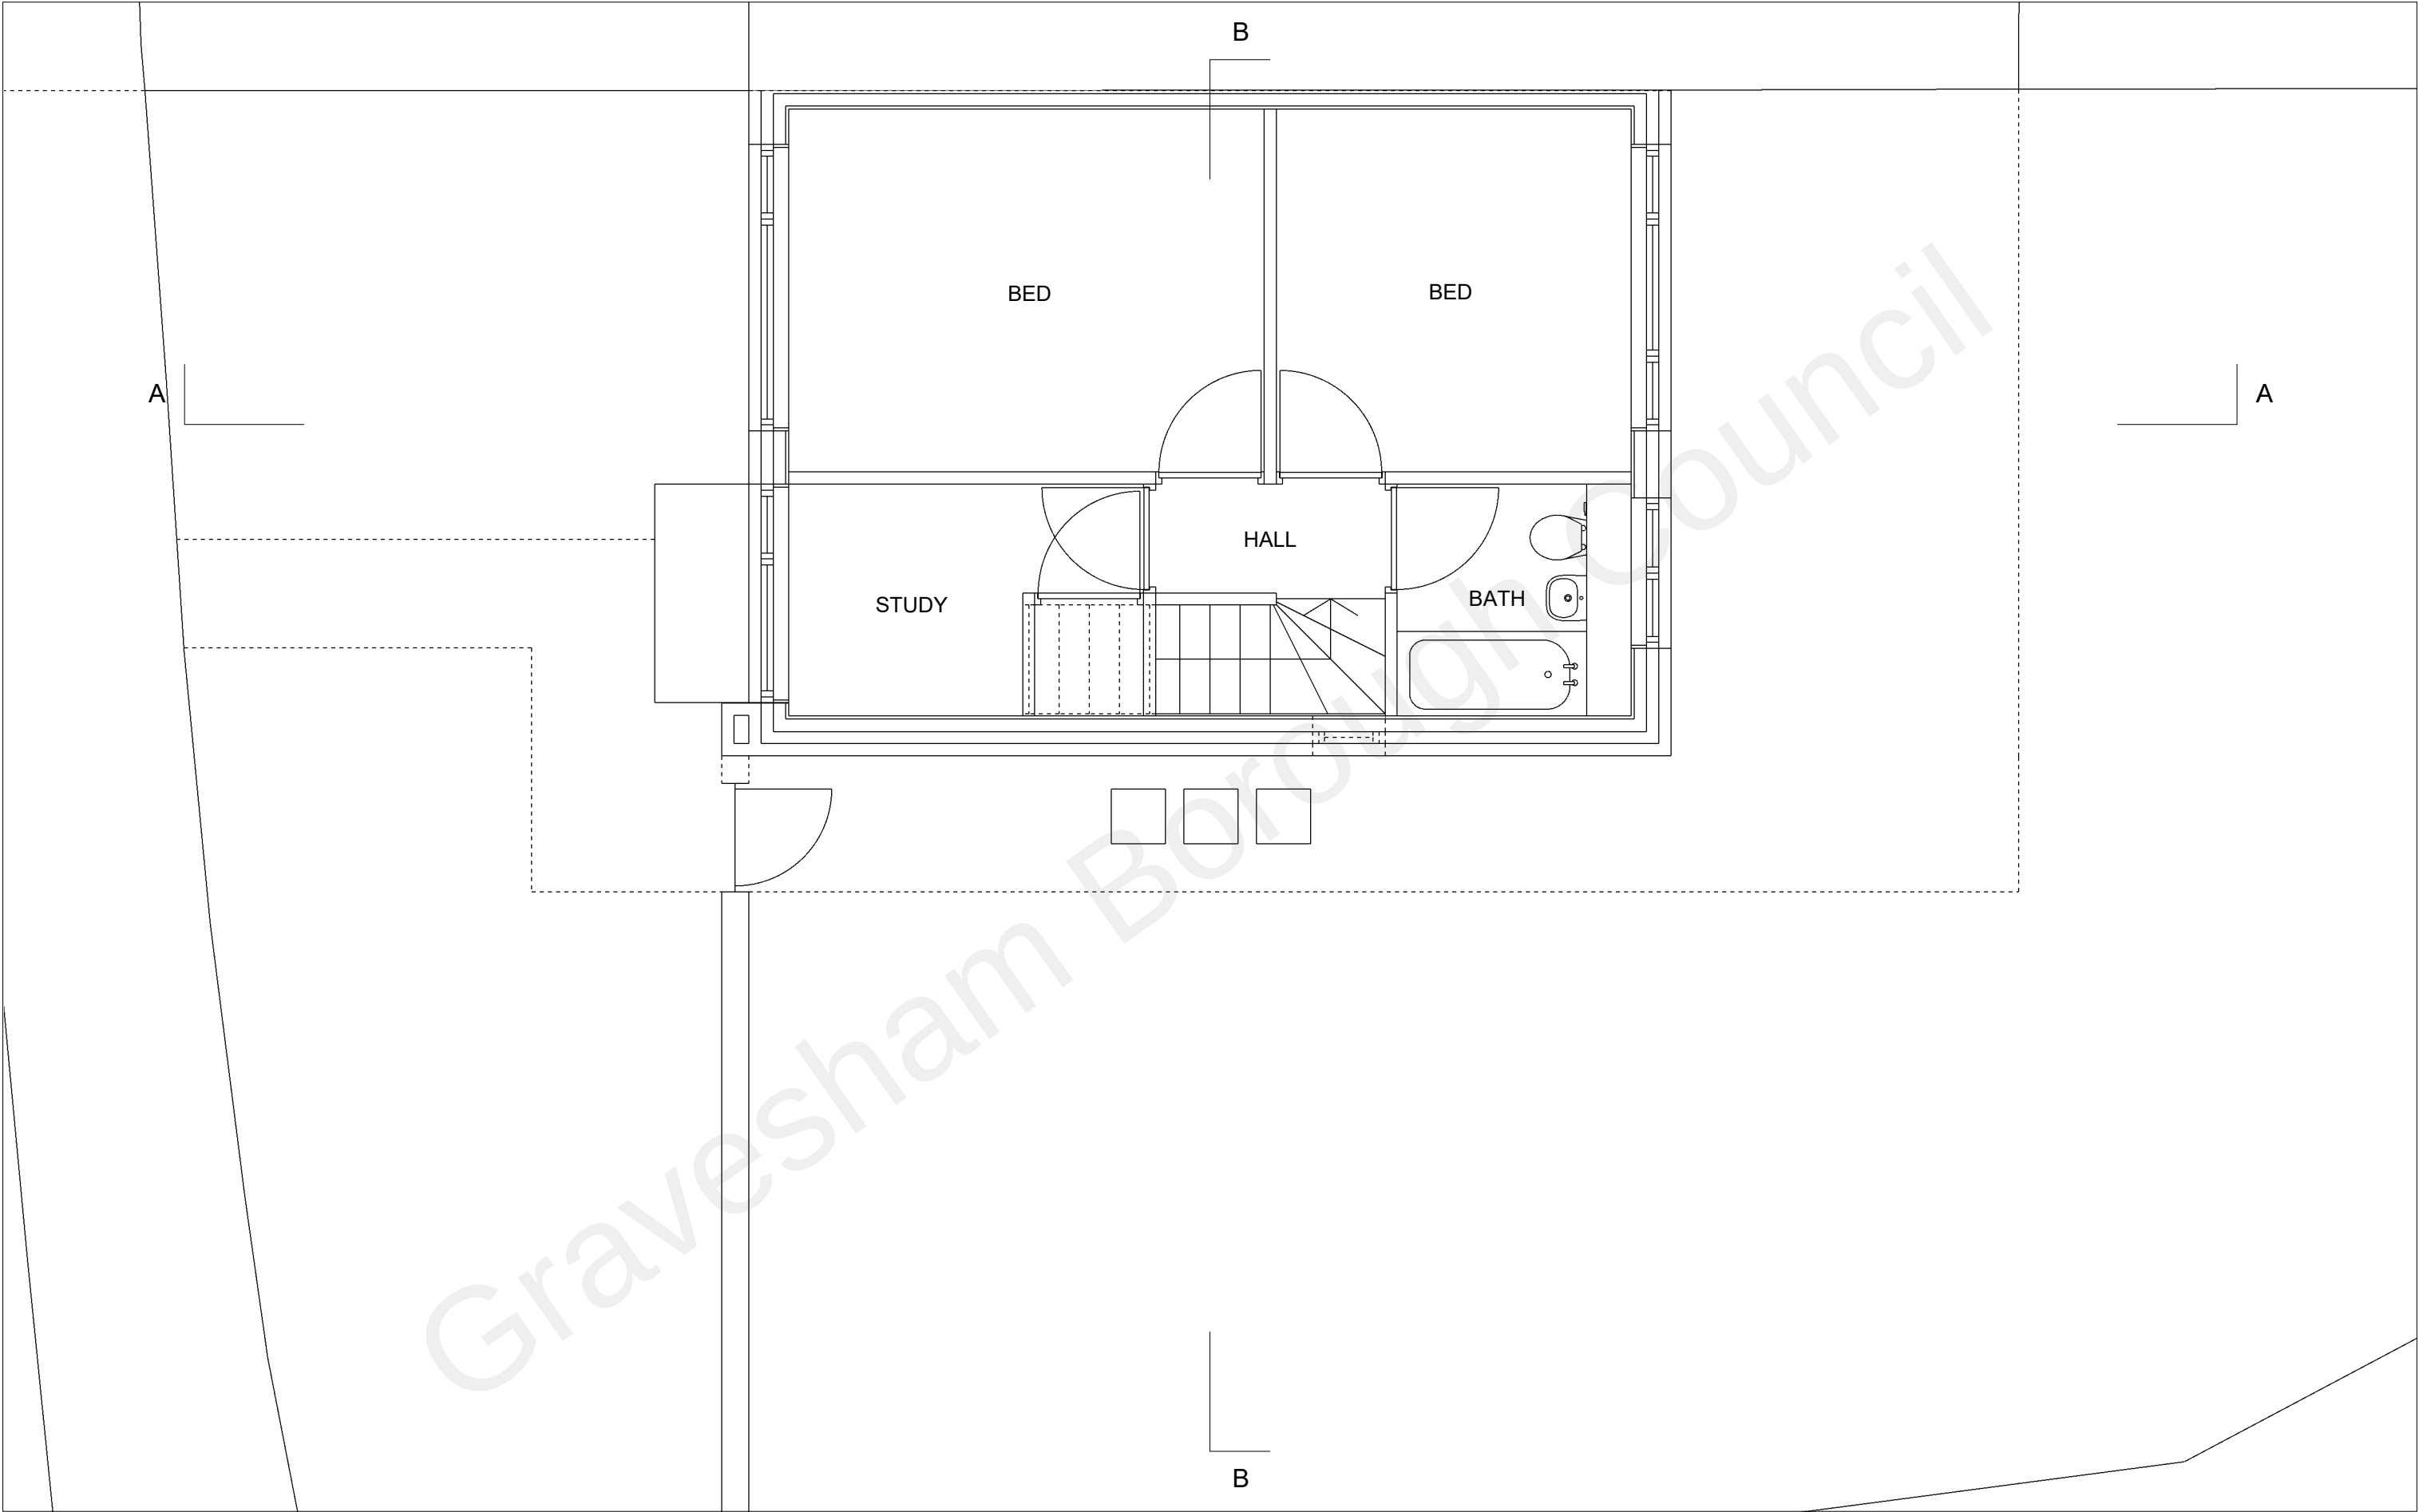


Steve Baker Architect
78 Pound Road East Peckham Tonbridge Kent TN12 5BJ
18 Hatton Place London EC1M 8RU
T: +44 (0)1622 870275
E: contact@stevebakerarchitect.com
W: www.stevebakerarchitect.com

S	R	Date	Description
			© COPYRIGHT 2020 STEVE BAKER ARCHITECT Ordnance Survey. © Crown Copyright 2020. All rights reserved. Supplied by Getmapping Licence number 100042766.
Note - Do not scale from this drawing. All dimensions must be checked on site by the contractor and any discrepancies reported immediately.			



D and K PARTRIDGE + J and C CASSIDY

 

Client:		D and K PARTRIDGE + J and C CASSIDY	
Project Title:		MARLING WAY, GRAVESEND	
Status:	Stage:	Scale:	Sheet:
PLANNING	P	1:50	A3

Drawing Title:			
EXISTING FIRST FLOOR PLAN			
Project No:	Disc:	Building:	Package:
A21360	A	-	-
Drawing No:	Revision:		
1011			