




Front Elevation

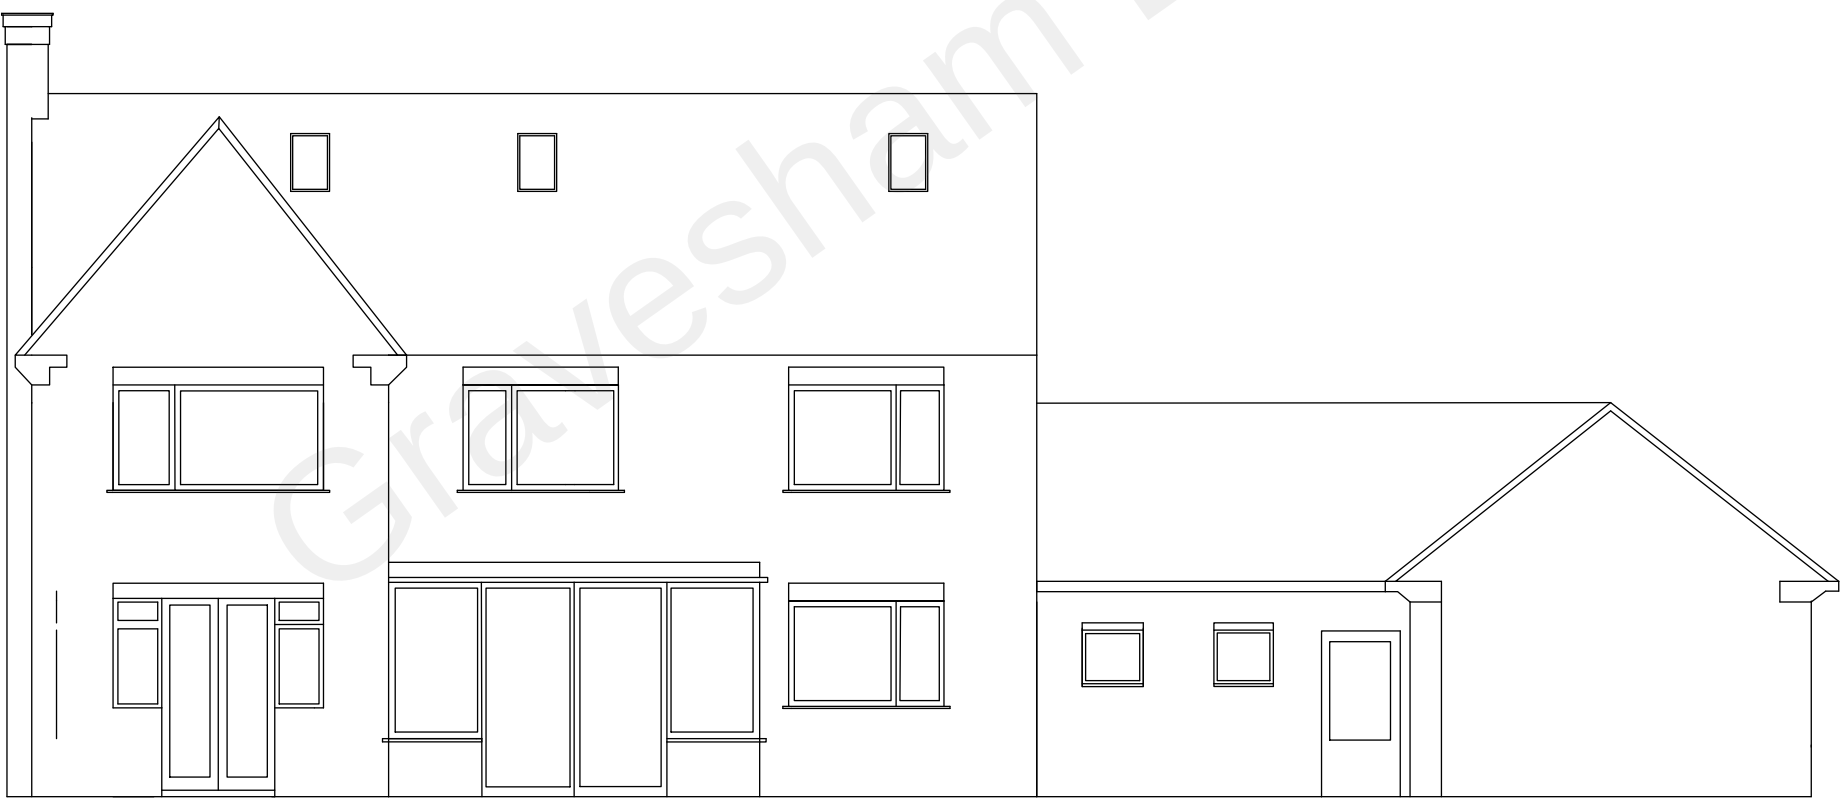


Rear Elevation

This drawing is copyright of
MEOB Consulting Limited.

All dimensions to be verified on site before
construction.

Do not scale unless for planning application
purposes.

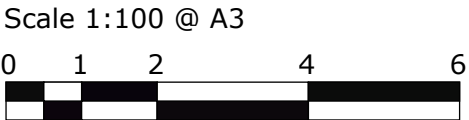

MEOB

MEOB Consulting Limited
13 Singlewell Road, Gravesend,
Kent, DA11 7PN

Project Name	
Grove Farm, off Gravesend Road, Higham, ME3 7HX	
Drawing Title	
EXISTING FRONT AND REAR ELEVATIONS	
Drawing Status	PLANNING
Drawn by MB	Date 03/01/22
Drawing Name	
MEOB - GF - ELE - 001	