


This drawing is copyright of
MEOB Consulting Limited.

All dimensions to be verified on site before
construction.

Do not scale unless for planning application
purposes.

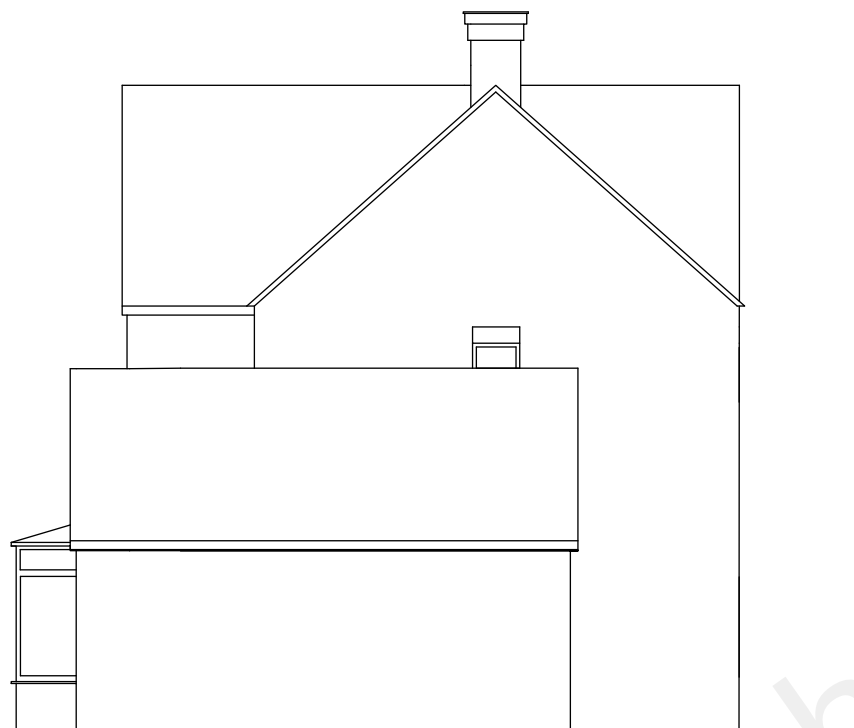

East Elevation



West Elevation

Scale 1:100 @ A3



MEOB

MEOB Consulting Limited
13 Singlewell Road, Gravesend,
Kent, DA11 7PN

Project Name

Grove Farm, off Gravesend
Road, Higham, ME3 7HX

Drawing Title

EXISTING EAST AND WEST
ELEVATIONS

Drawing Status

PLANNING

Drawn by MB

Date 03/01/22

Drawing Name

MEOB - GF - ELE - 002