



SITE LOCATION
(Scale 1:50000)

Ordnance Survey map extract
based upon Landranger map series
with the permission of the controller of
Her Majesty's Stationery Office
Licence No. 100022432
Crown copyright.

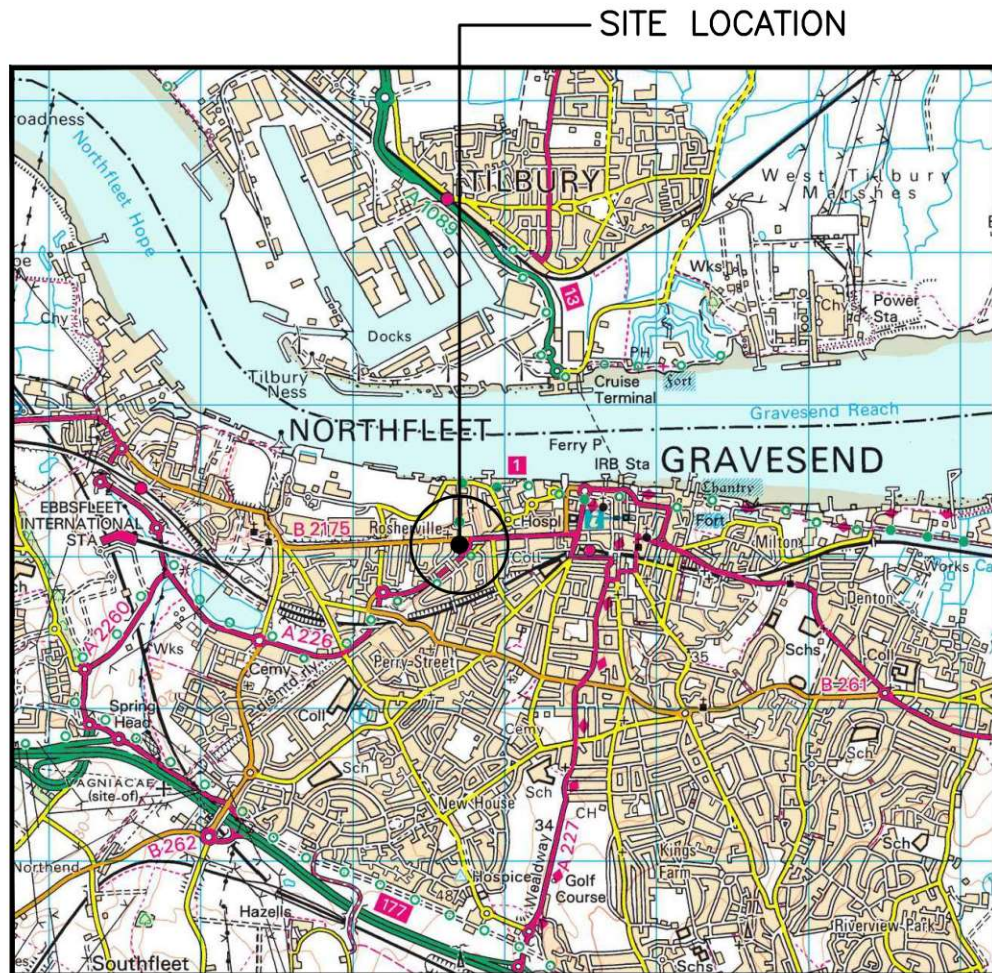


SITE PHOTOGRAPH

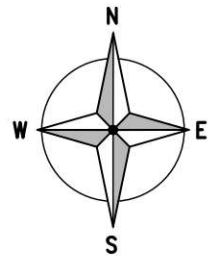

1742 00


1741 00

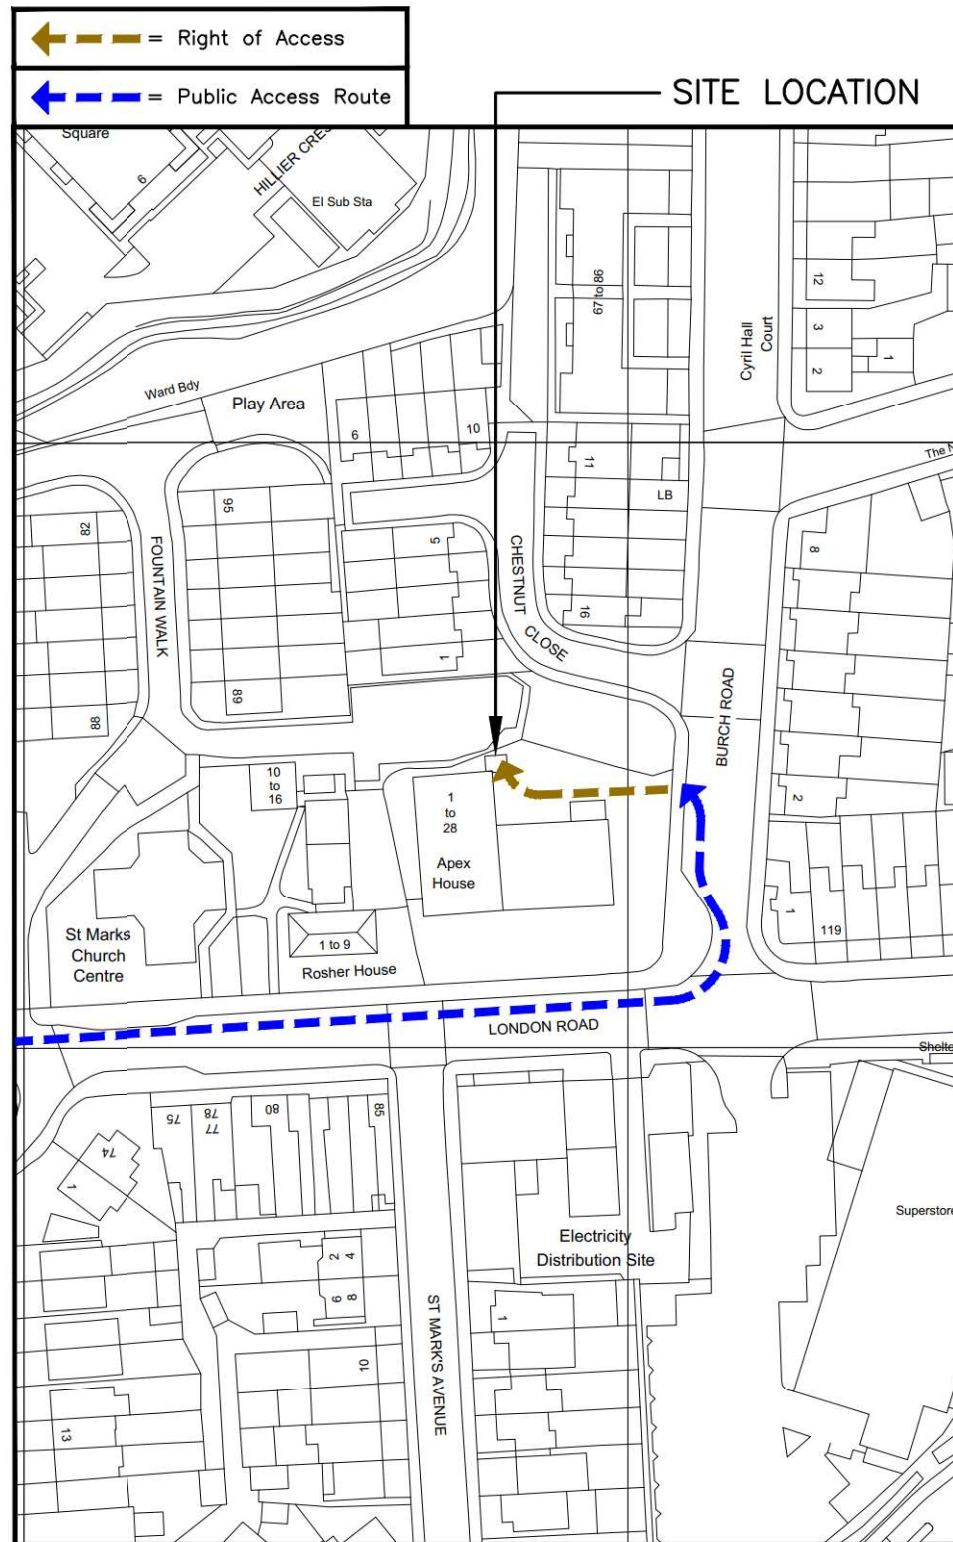

DETAILED SITE LOCATION

(Scale 1:1250)

Based upon Ordnance Survey map extract
with the permission of the Controller of
Her Majesty's Stationery Office.
Crown copyright.
Licence No. 100022432

 

These drawings comply with VMO2 Non-Standard ICNIRP guidelines
Designed in accordance with Cornerstone documents: SDN0007 & SDN0009v6.0

EMF ACTIVE CONCESSION	O2-CSN-01314
APPROVED DATE	16.07.24

Non-Standard Reason
Unilateral zones used

ALL DIMENSIONS ARE IN mm UNLESS NOTED OTHERWISE

N.G.R E: 563679 N: 174128

DIRECTIONS TO SITE:

FROM THE (M25) TAKE THE EXIT FOR THE (A2) TOWARDS DARTFORD (A225). AT THE ROUNDABOUT TAKE THE 4th EXIT ONTO THE (A2) SLIP ROAD. TAKE THE EXIT TOWARDS GRAVESEND. AT THE ROUNDABOUT TAKE THE 2nd EXIT ONTO THE (A2/B262) SLIP ROAD. KEEP LEFT FOLLOWING SIGNS FOR GRAVESEND. AT THE ROUNDABOUT TAKE THE 2nd EXIT ONTO SPRINGHEAD ROAD. TURN RIGHT ONTO LONDON ROAD. TURN LEFT ONTO BURCH ROAD. THE SITE IS ON THE CORNER OF BURCH ROAD AND LONDON ROAD.

NOTES:

ACCESS: ENTER MAIN ACCESS DOORS AND TAKE LIFT/ STAIRWELL TO TOP FLOOR. TAKE STAIRWELL TO PLANTROOM AND ACCESS ROOFTOP VIA ROOF ACCESS DOOR.

PARKING: PARKING AVAILABLE ALONG SURROUNDING ROADSIDE, RESTRICTIONS MAY APPLY. PARKING MAYBE AVAILABLE WITHIN SITE PROVIDER CAR PARK, SUBJECT TO SITE PROVIDER APPROVAL.

A	Issued for Construction	CB/LK RA	08.11.24
REV	MODIFICATION	BY CH	DATE

CLARKE
telecom
Unit E, Madison Place, Northampton Road,
Manchester, M40 5AG
Tel: 0161 785 4500
Fax: 0161 785 4501
Web: www.clarke-telecom.com

cornerstone

Cell Name		Opt.
APEX HOUSE		A
Cell ID No		
CORNERSTONE	VMO2	VF
13670137	04404	78905

Site Address / Contact Details


APEX HOUSE
BURCH ROAD
NORTHFLEET
KENT
DA11 9LE

Drawing Title:
SITE LOCATION MAPS

Purpose of issue:
CONSTRUCTION

Drawing Number:
100

Surveyed By: RA	Original Sheet Size: A3	Pack Issue:
Drawn: CB/LK	Date: 08.11.24	Checked: RA
Date: 08.11.24	Date: 08.11.24	C

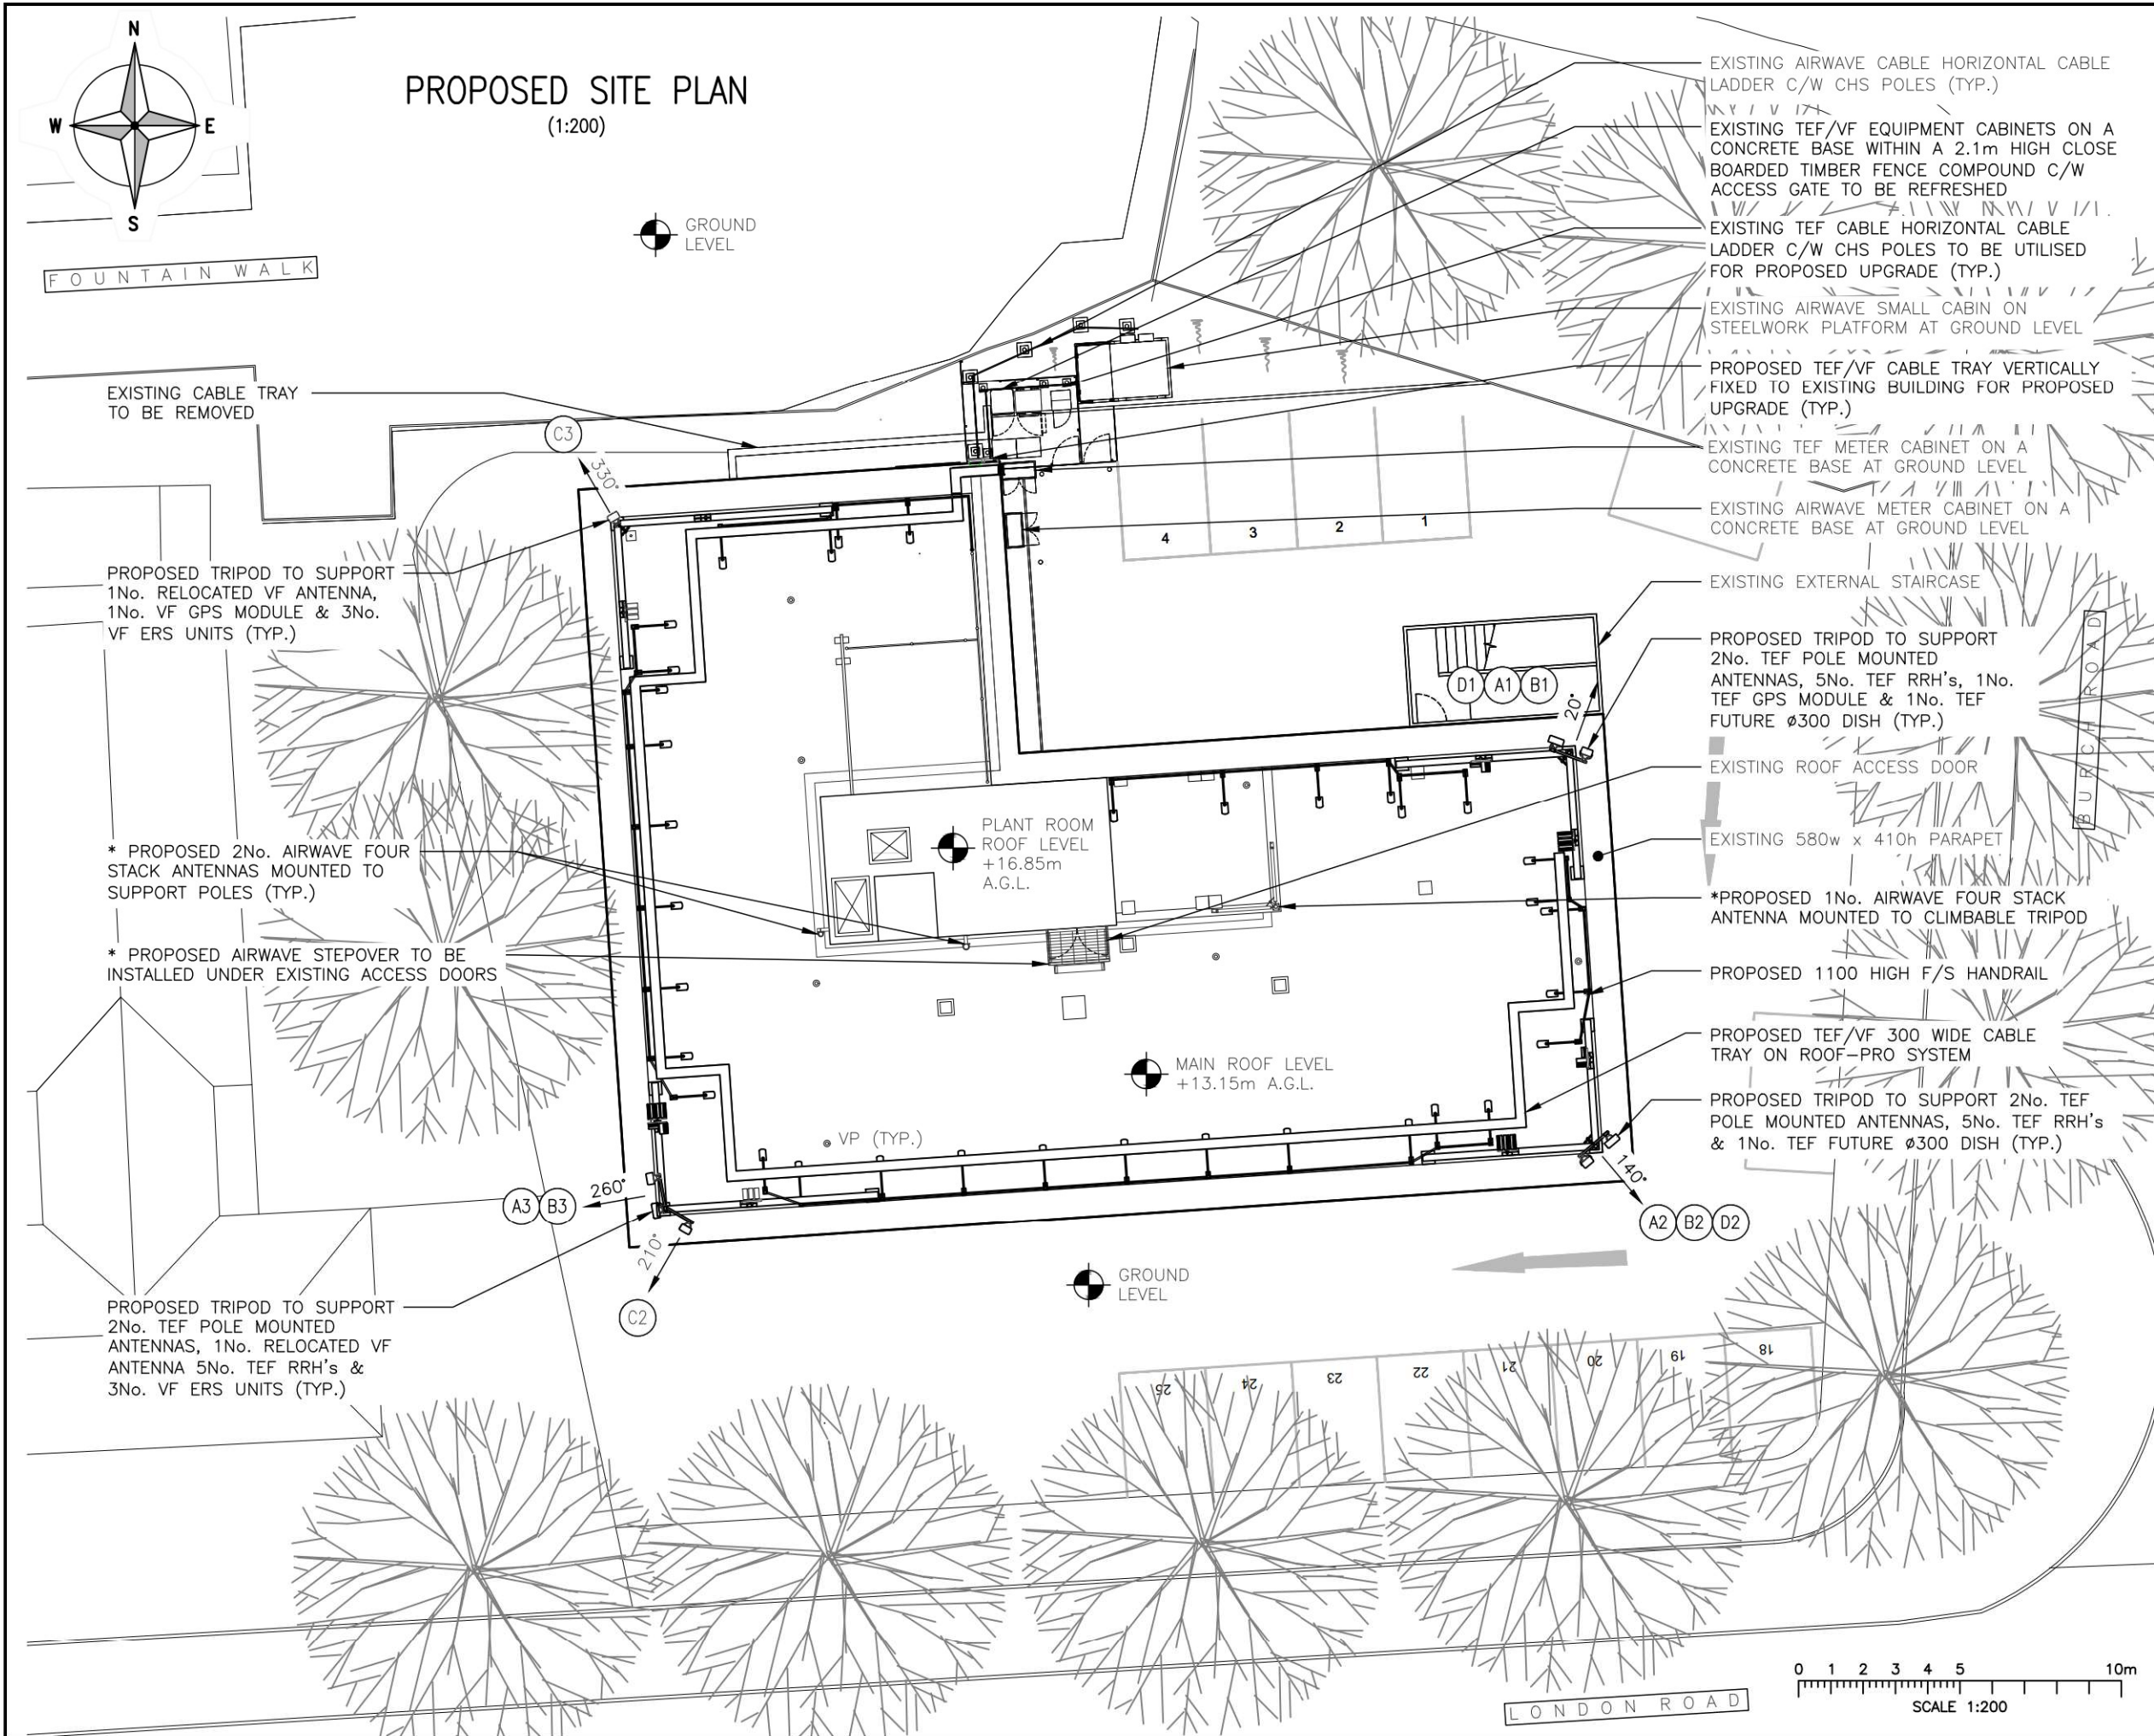

ALL DIMENSIONS ARE IN mm UNLESS NOTED OTHERWISE

N.G.R

E: 563679

N: 174128

NOTES:

NOTE:

TEF TO BE UPGRADED DURING RELOCATION FROM TEMPORARY SCAFFOLD TOWER TO TRIPOD LOCATIONS

NOTE:

VF ARE NOT TO BE UPGRADED DURING RELOCATION FROM TEMPORARY SCAFFOLD TOWER TO TRIPOD LOCATIONS

NOTE:

* PROPOSED AIRWAVE UPGRADE SHOWN FOR CLARITY ONLY AND TO BE DONE BY OTHERS (IN-FLIGHT DESIGN)

A	Issued for Construction	CB/LK RA	08.11.24
REV	MODIFICATION	BY CH	DATE

CLARKEtelecom

Unit E, Madison Place, Northampton Road, Manchester, M40 5AG
Tel: 0161 785 4500
Fax: 0161 785 4501
Web: www.clarke-telecom.com

cornerstone

Cell Name		Opt.
APEX HOUSE		A
Cell ID No		
CORNERSTONE	VMO2	VF
13670137	04404	78905

Site Address / Contact Details

APEX HOUSE
BURCH ROAD
NORTHFLEET
KENT
DA11 9LE

Drawing Title:

PROPOSED SITE PLAN

Purpose of issue:

CONSTRUCTION

Dwg Rev:

A

Drawing Number:

201

Pack Issue:

C

Surveyed By:

RA

Original Sheet Size:

A3

Drawn:

CB/LK

Date:

08.11.24

Checked:

RA

Date:

08.11.24

These drawings comply with VMO2 Non-Standard ICNIRP guidelines
Designed in accordance with Cornerstone documents: SDN0007 & SDN0009v6.0

EMF ACTIVE CONCESSION

O2-CSN-01314


Non-Standard Reason

Unilateral zones used

APPROVED DATE

16.07.24

SDNT0005 Version 1.3

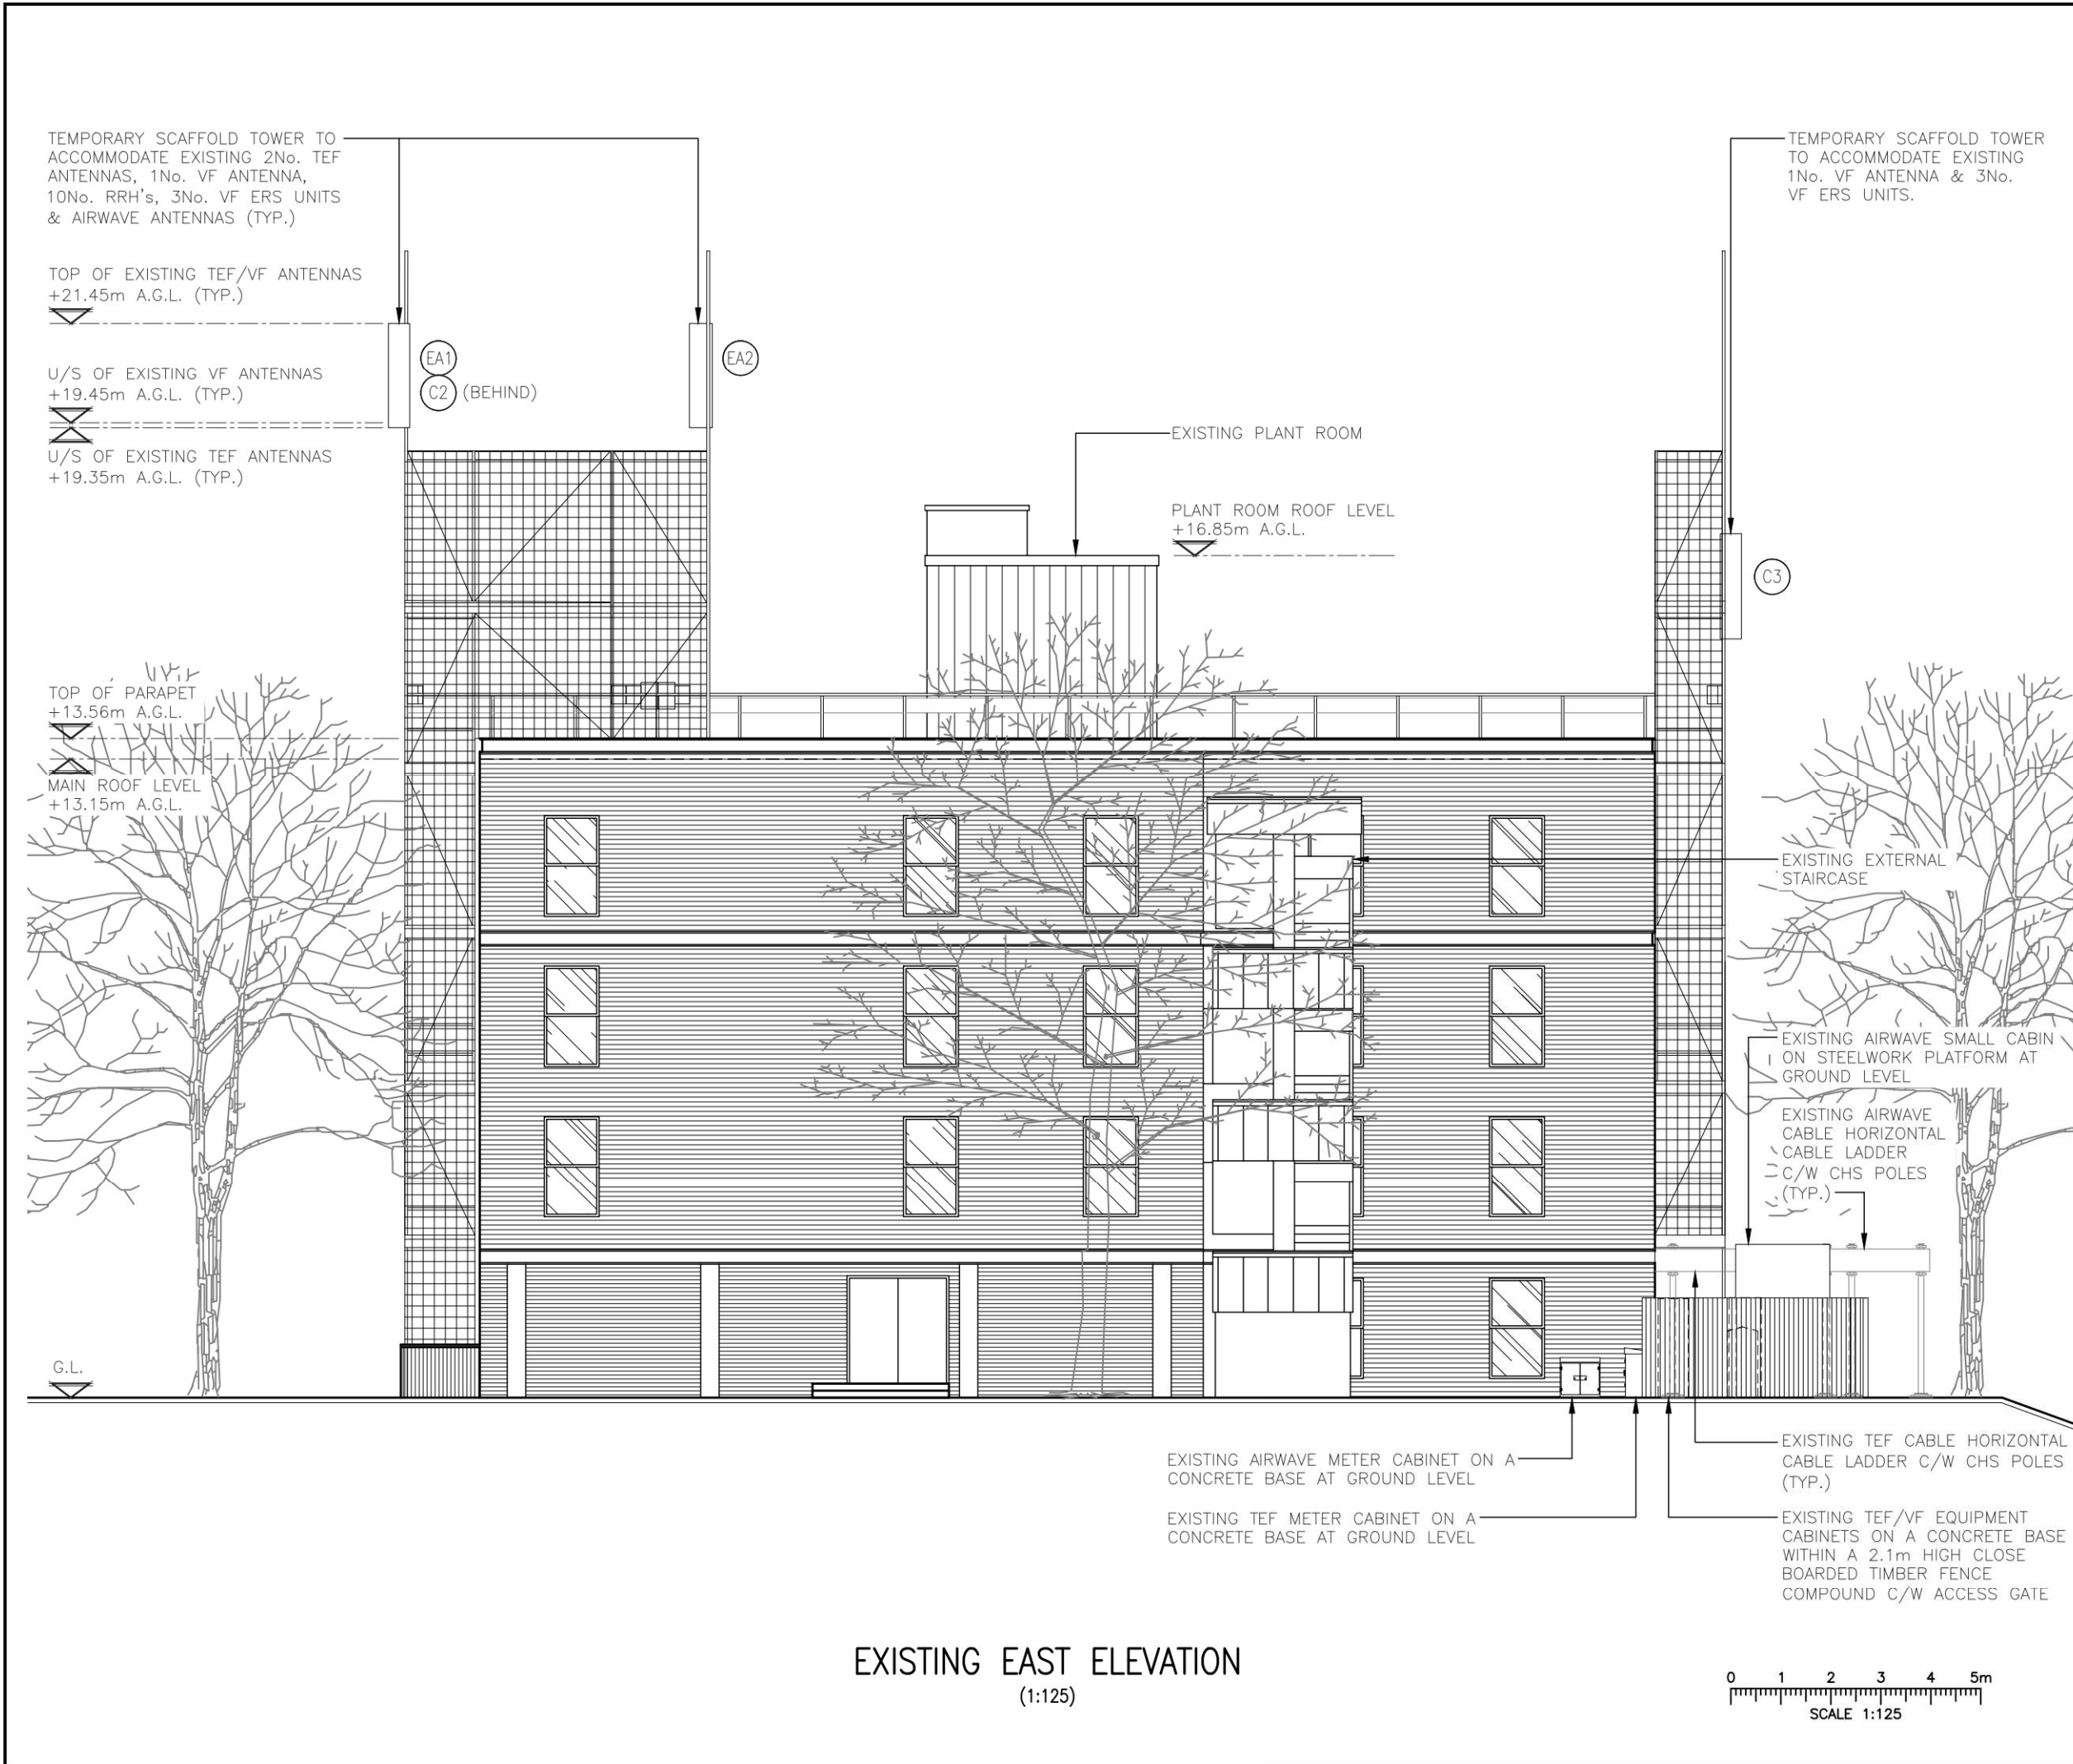

EXISTING EAST ELEVATION
(1:125)



ALL DIMENSIONS ARE IN mm UNLESS NOTED OTHERWISE

N.G.R	E: 563679	N: 174128
-------	-----------	-----------

NOTES:

A	Issued for Construction	CB/LK RA	08.11.24
REV	MODIFICATION	BY CH	DATE

Unit E, Madison Place, Northampton Road,
Manchester, M40 5AG
Tel: 0161 785 4500
Fax: 0161 785 4501
Web: www.clarke-telecom.com

Cell Name		Opt.
APEX HOUSE		A
Cell ID No		
CORNERSTONE	VMO2	VF
13670137	04404	78905


Site Address / Contact Details

APEX HOUSE
BURCH ROAD
NORTHFLEET
KENT
DA11 9LE

Drawing Title: EXISTING SITE ELEVATION

Purpose of issue:	CONSTRUCTION	Dwg Rev:					
Drawing Number:	300	A					
Surveyed By:	RA	Original Sheet Size:					
Drawn:	CB/LK	Checked:	RA	Date:	08.11.24	Pack Issue:	C

SDNT0005 Version 1.3

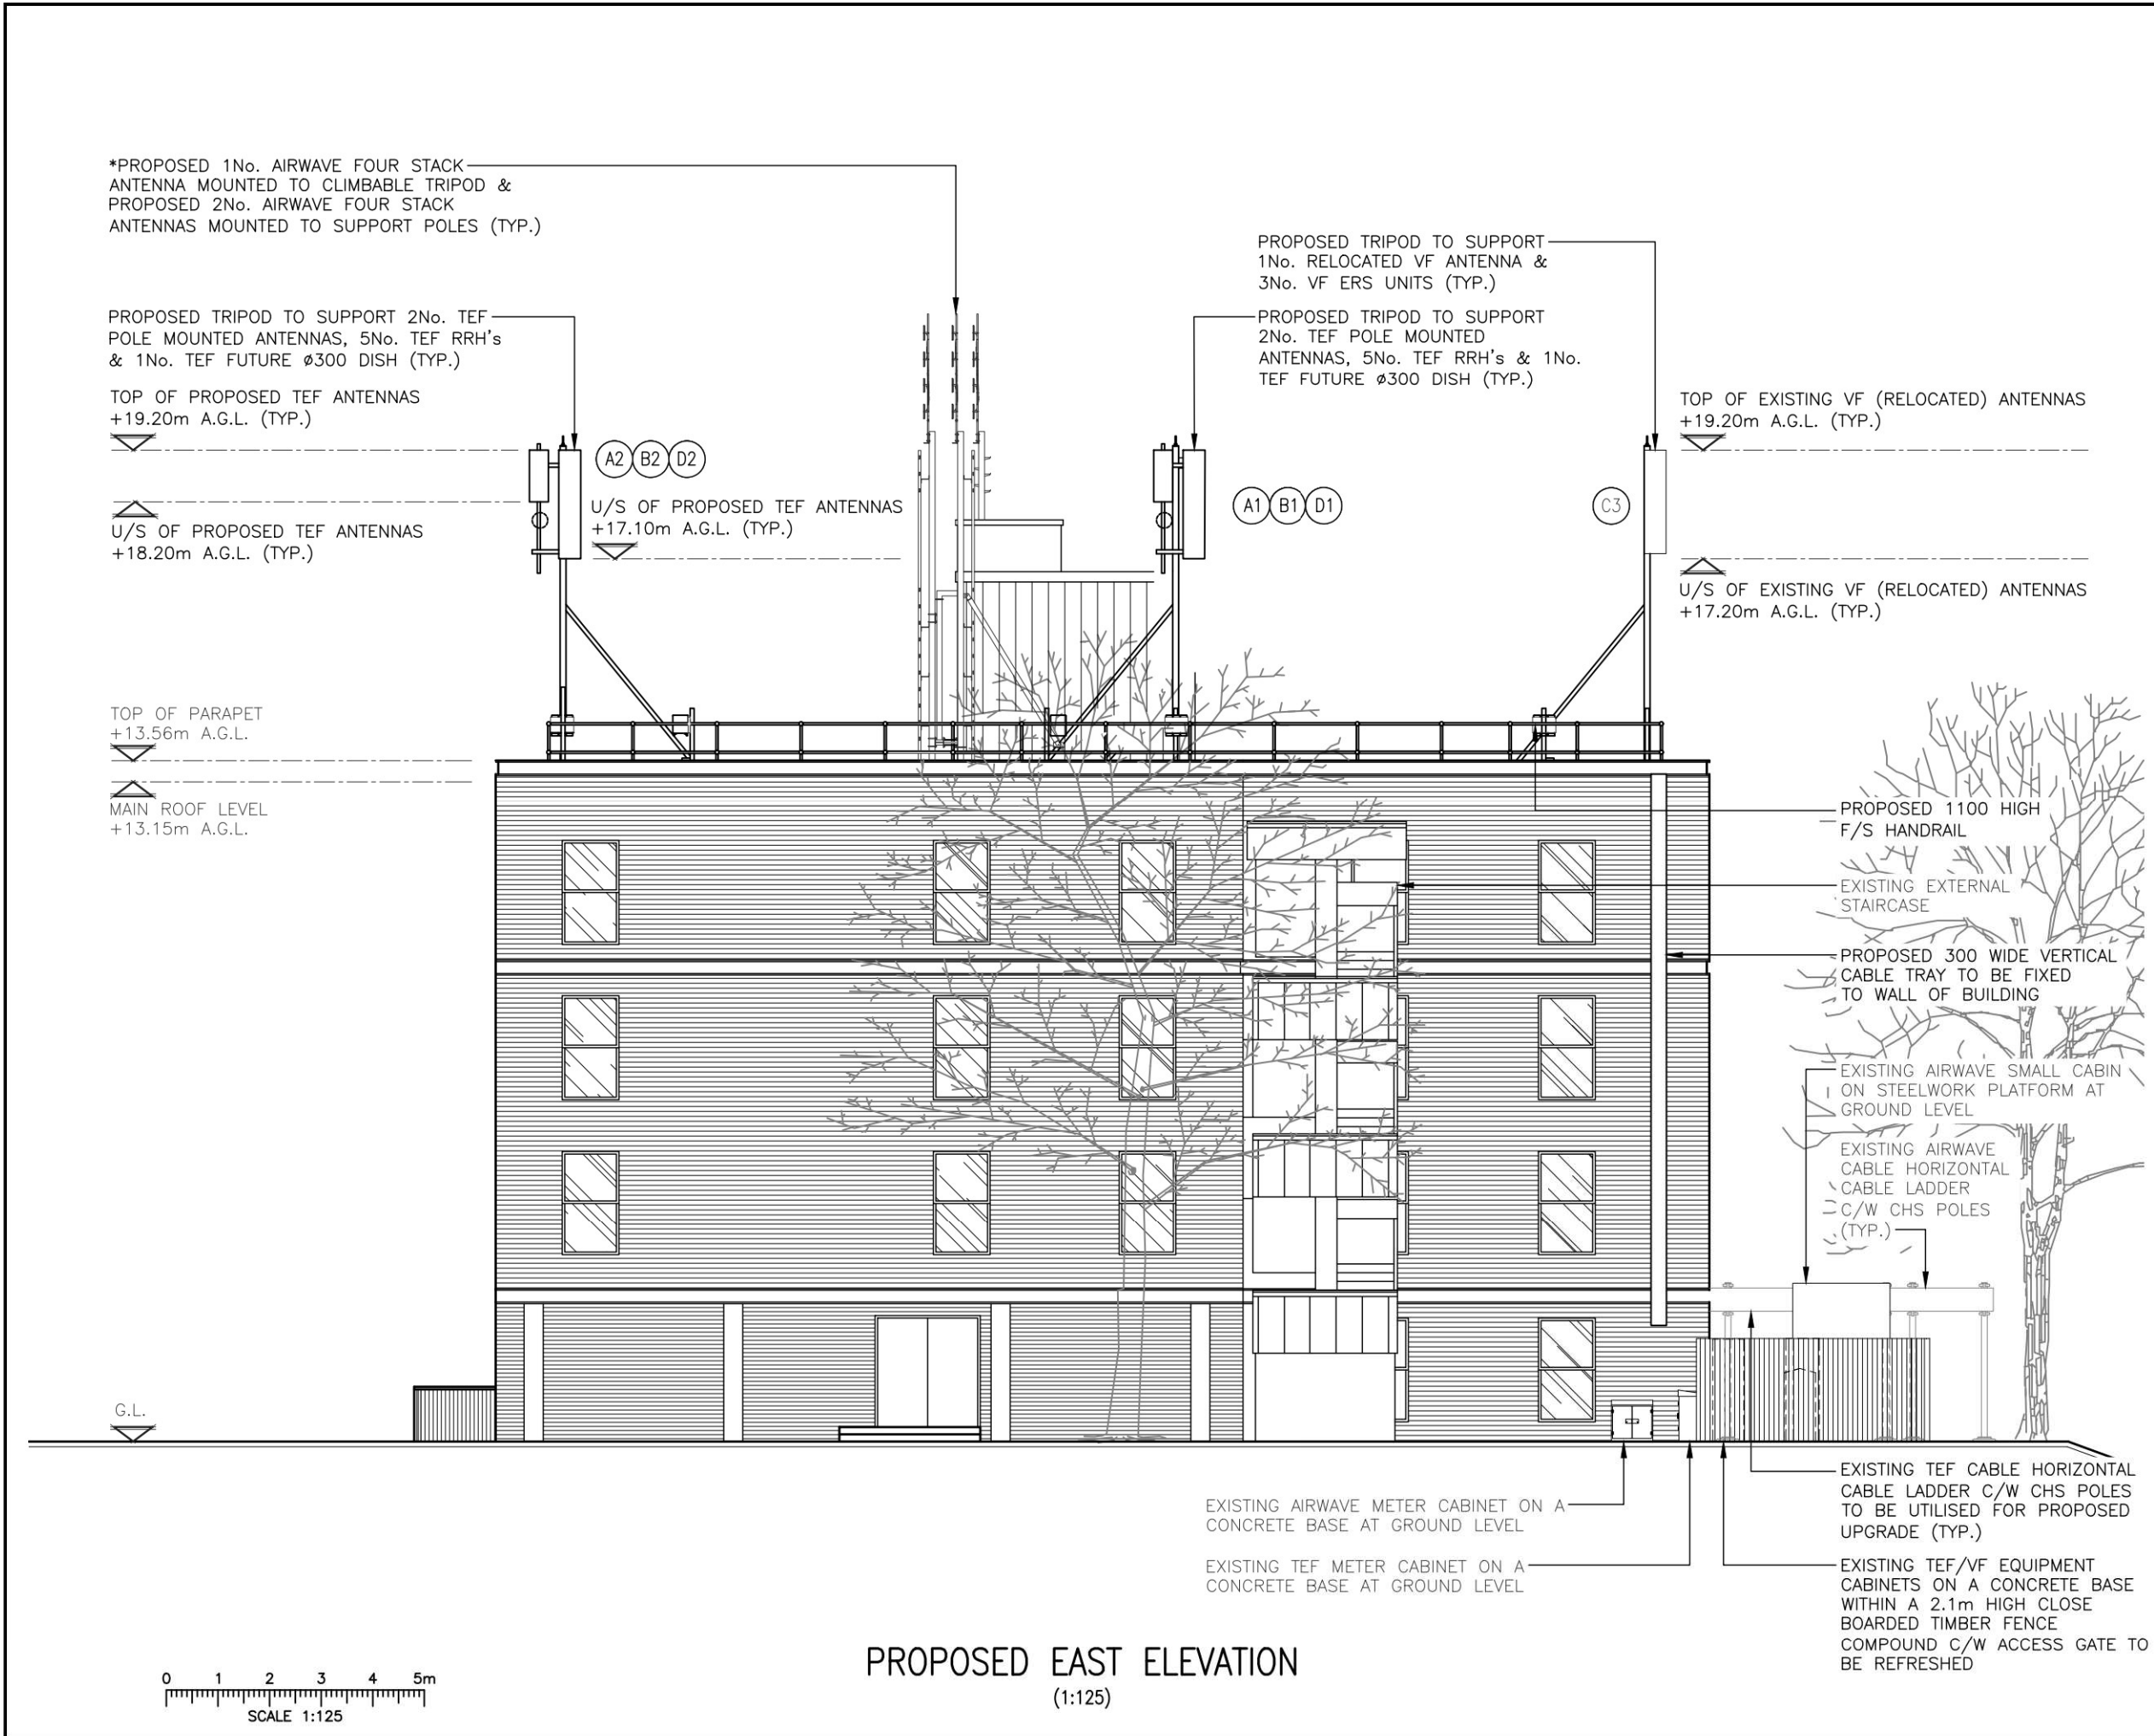

PROPOSED EAST ELEVATION
(1:125)

ALL DIMENSIONS ARE IN mm UNLESS NOTED OTHERWISE

N.G.R

E: 563679

N: 174128

NOTES:

NOTE:

TEF TO BE UPGRADED DURING RELOCATION FROM TEMPORARY SCAFFOLD TOWER TO TRIPOD LOCATIONS

NOTE:

VF ARE NOT TO BE UPGRADED DURING RELOCATION FROM TEMPORARY SCAFFOLD TOWER TO TRIPOD LOCATIONS

NOTE:

* PROPOSED AIRWAVE UPGRADE SHOWN FOR CLARITY ONLY AND TO BE DONE BY OTHERS

A	Issued for Construction	CB/LK	RA	08.11.24
REV	MODIFICATION	BY	CH	DATE

CLARKEtelecom

Unit E, Madison Place, Northampton Road, Manchester, M40 5AG
Tel: 0161 785 4500
Fax: 0161 785 4501
Web: www.clarke-telecom.com

cornerstone

Cell Name		Opt.
APEX HOUSE		A
Cell ID No		
CORNERSTONE	VMO2	VF
13670137	04404	78905

Site Address / Contact Details

APEX HOUSE
BURCH ROAD
NORTHFLEET
KENT
DA11 9LE

Drawing Title:

PROPOSED SITE ELEVATION

Purpose of issue:		Dwg Rev:
CONSTRUCTION		A
Drawing Number:		
301		
Surveyed By:		Original Sheet Size:
RA		A3
Drawn:	Date:	Checked:
CB/LK	08.11.24	RA
Date:		
08.11.24		
Pack Issue:		C

These drawings comply with VMO2 Non-Standard ICNIRP guidelines
Designed in accordance with Cornerstone documents: SDN0007 & SDN0009v6.0

EMF ACTIVE CONCESSION	O2-CSN-01314	Non-Standard Reason
APPROVED DATE	16.07.24	Unilateral zones used

SDNT0005 Version 1.3