
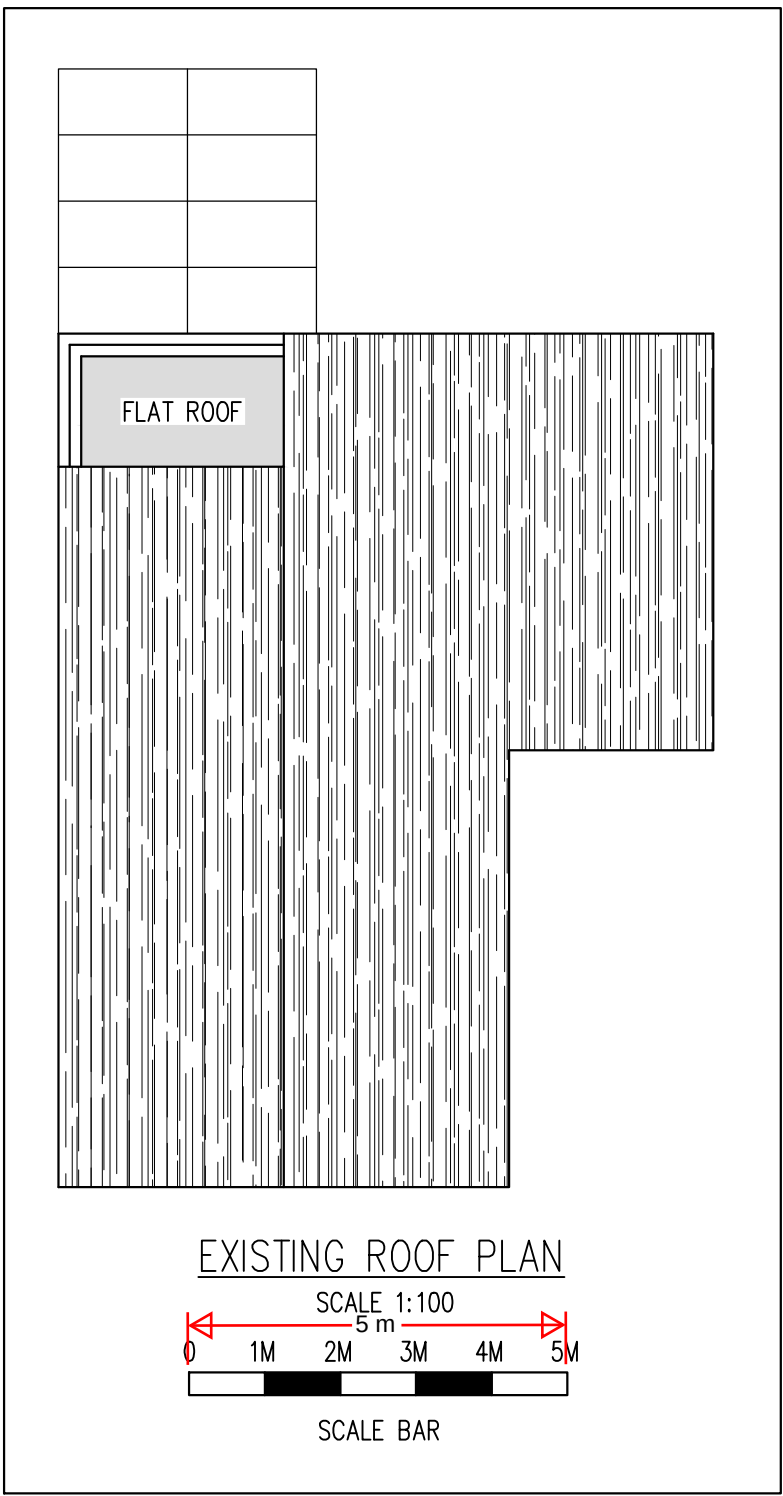
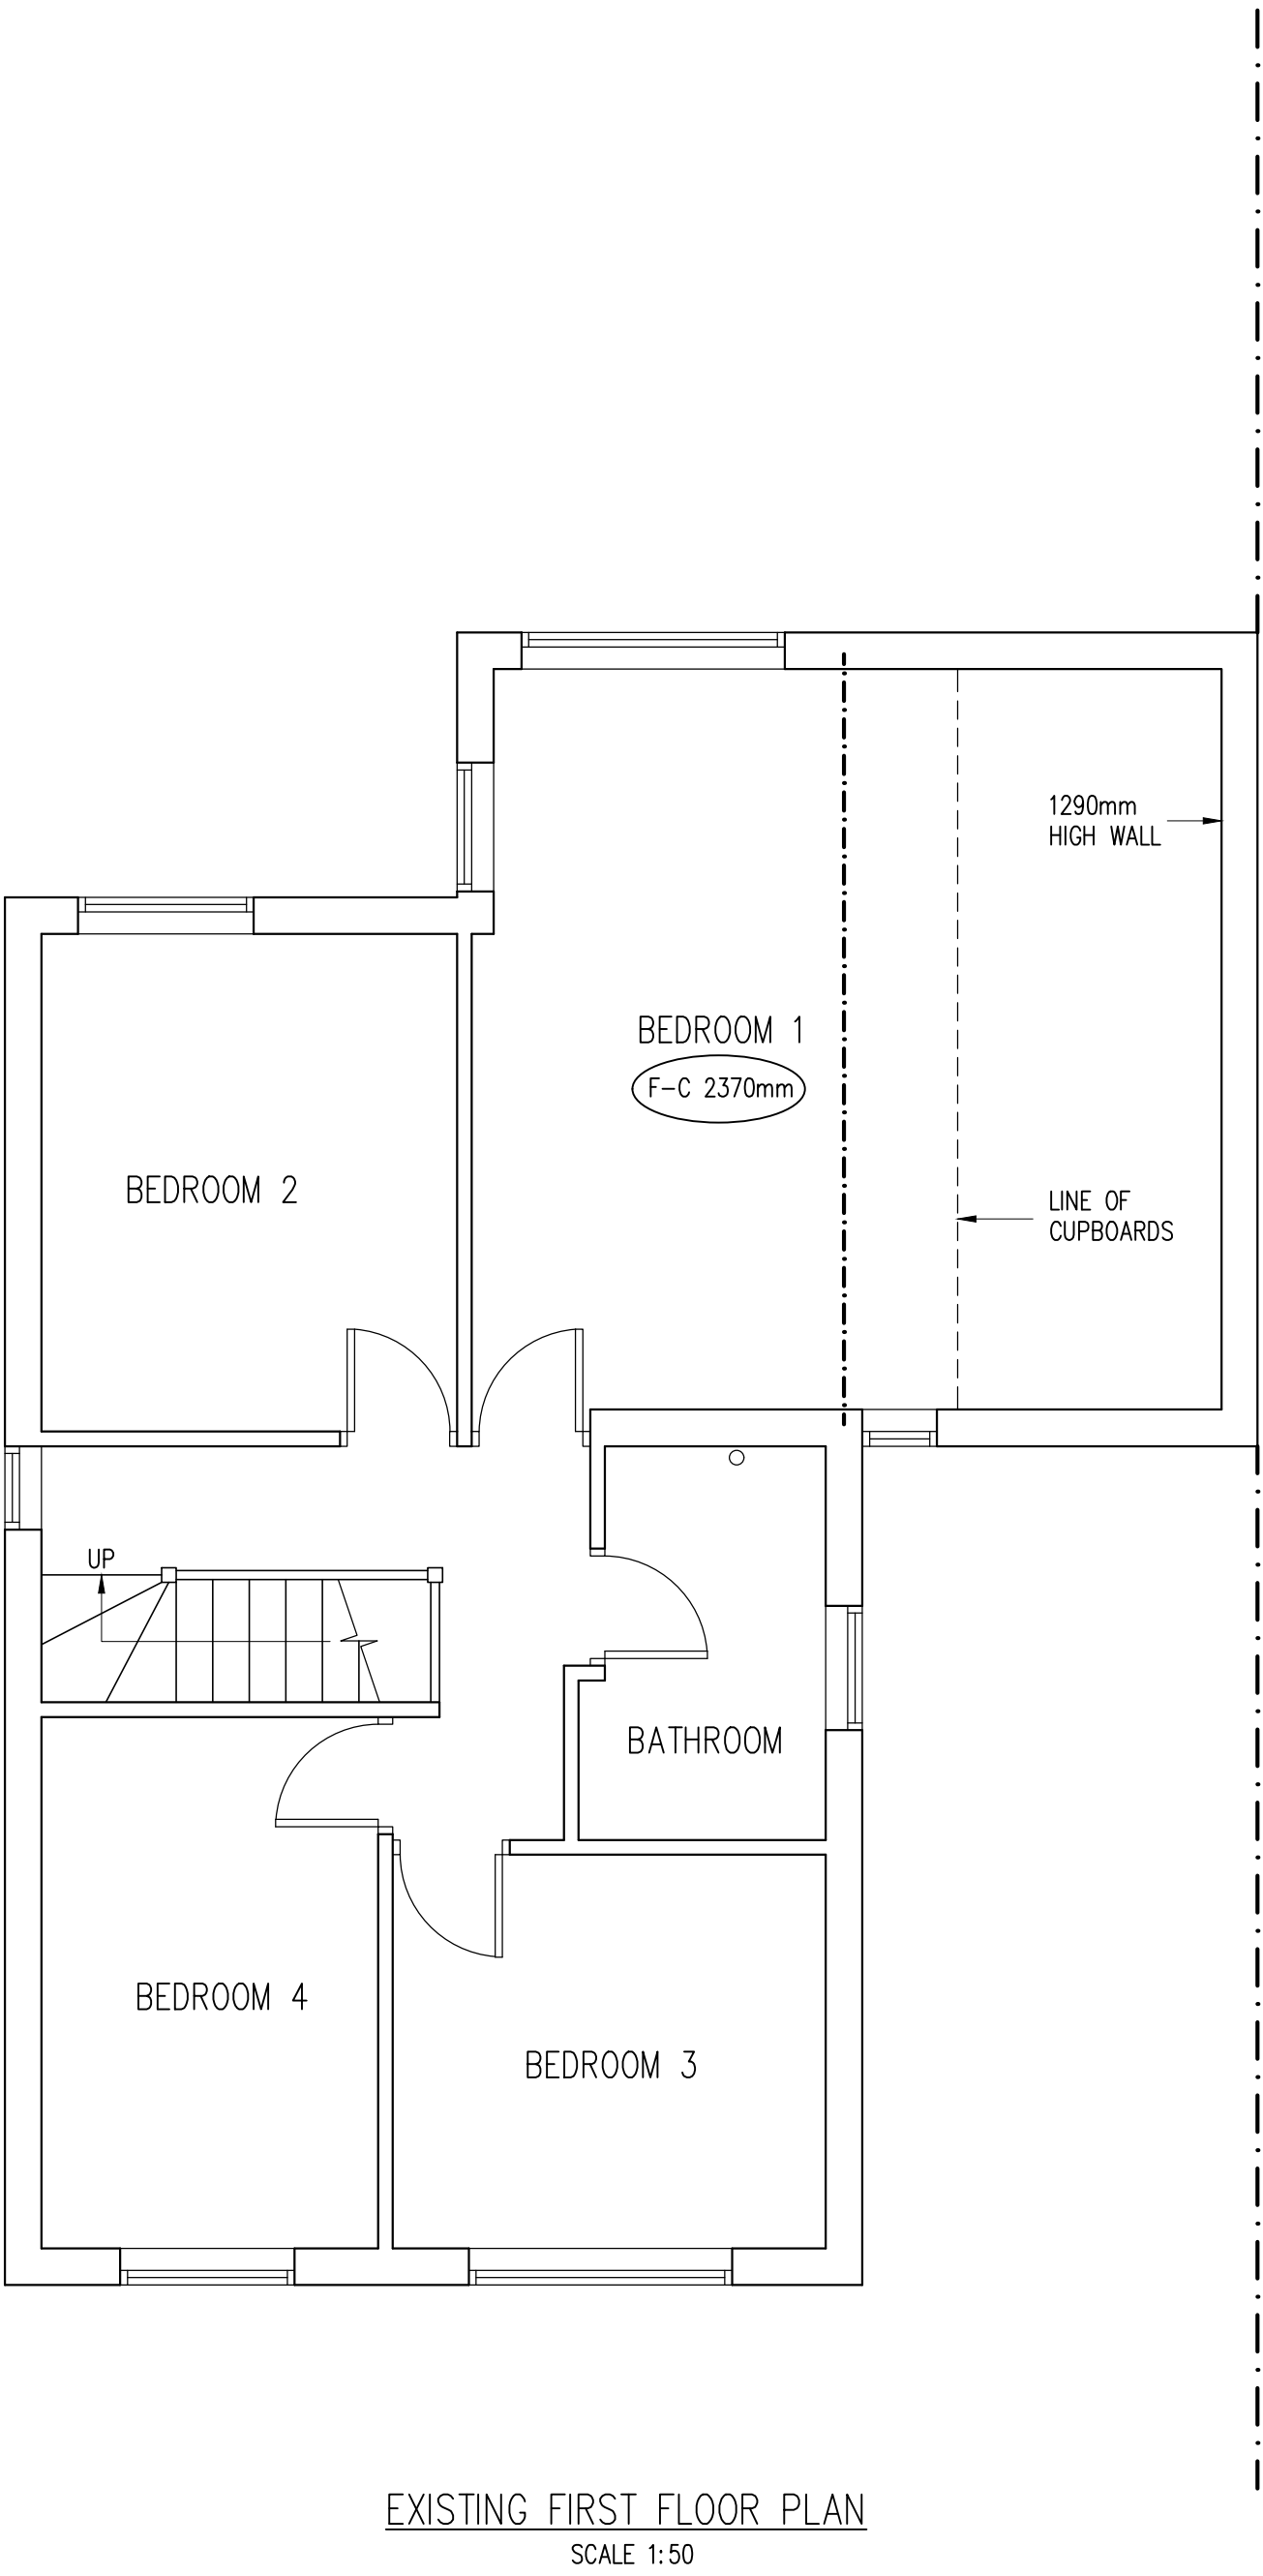
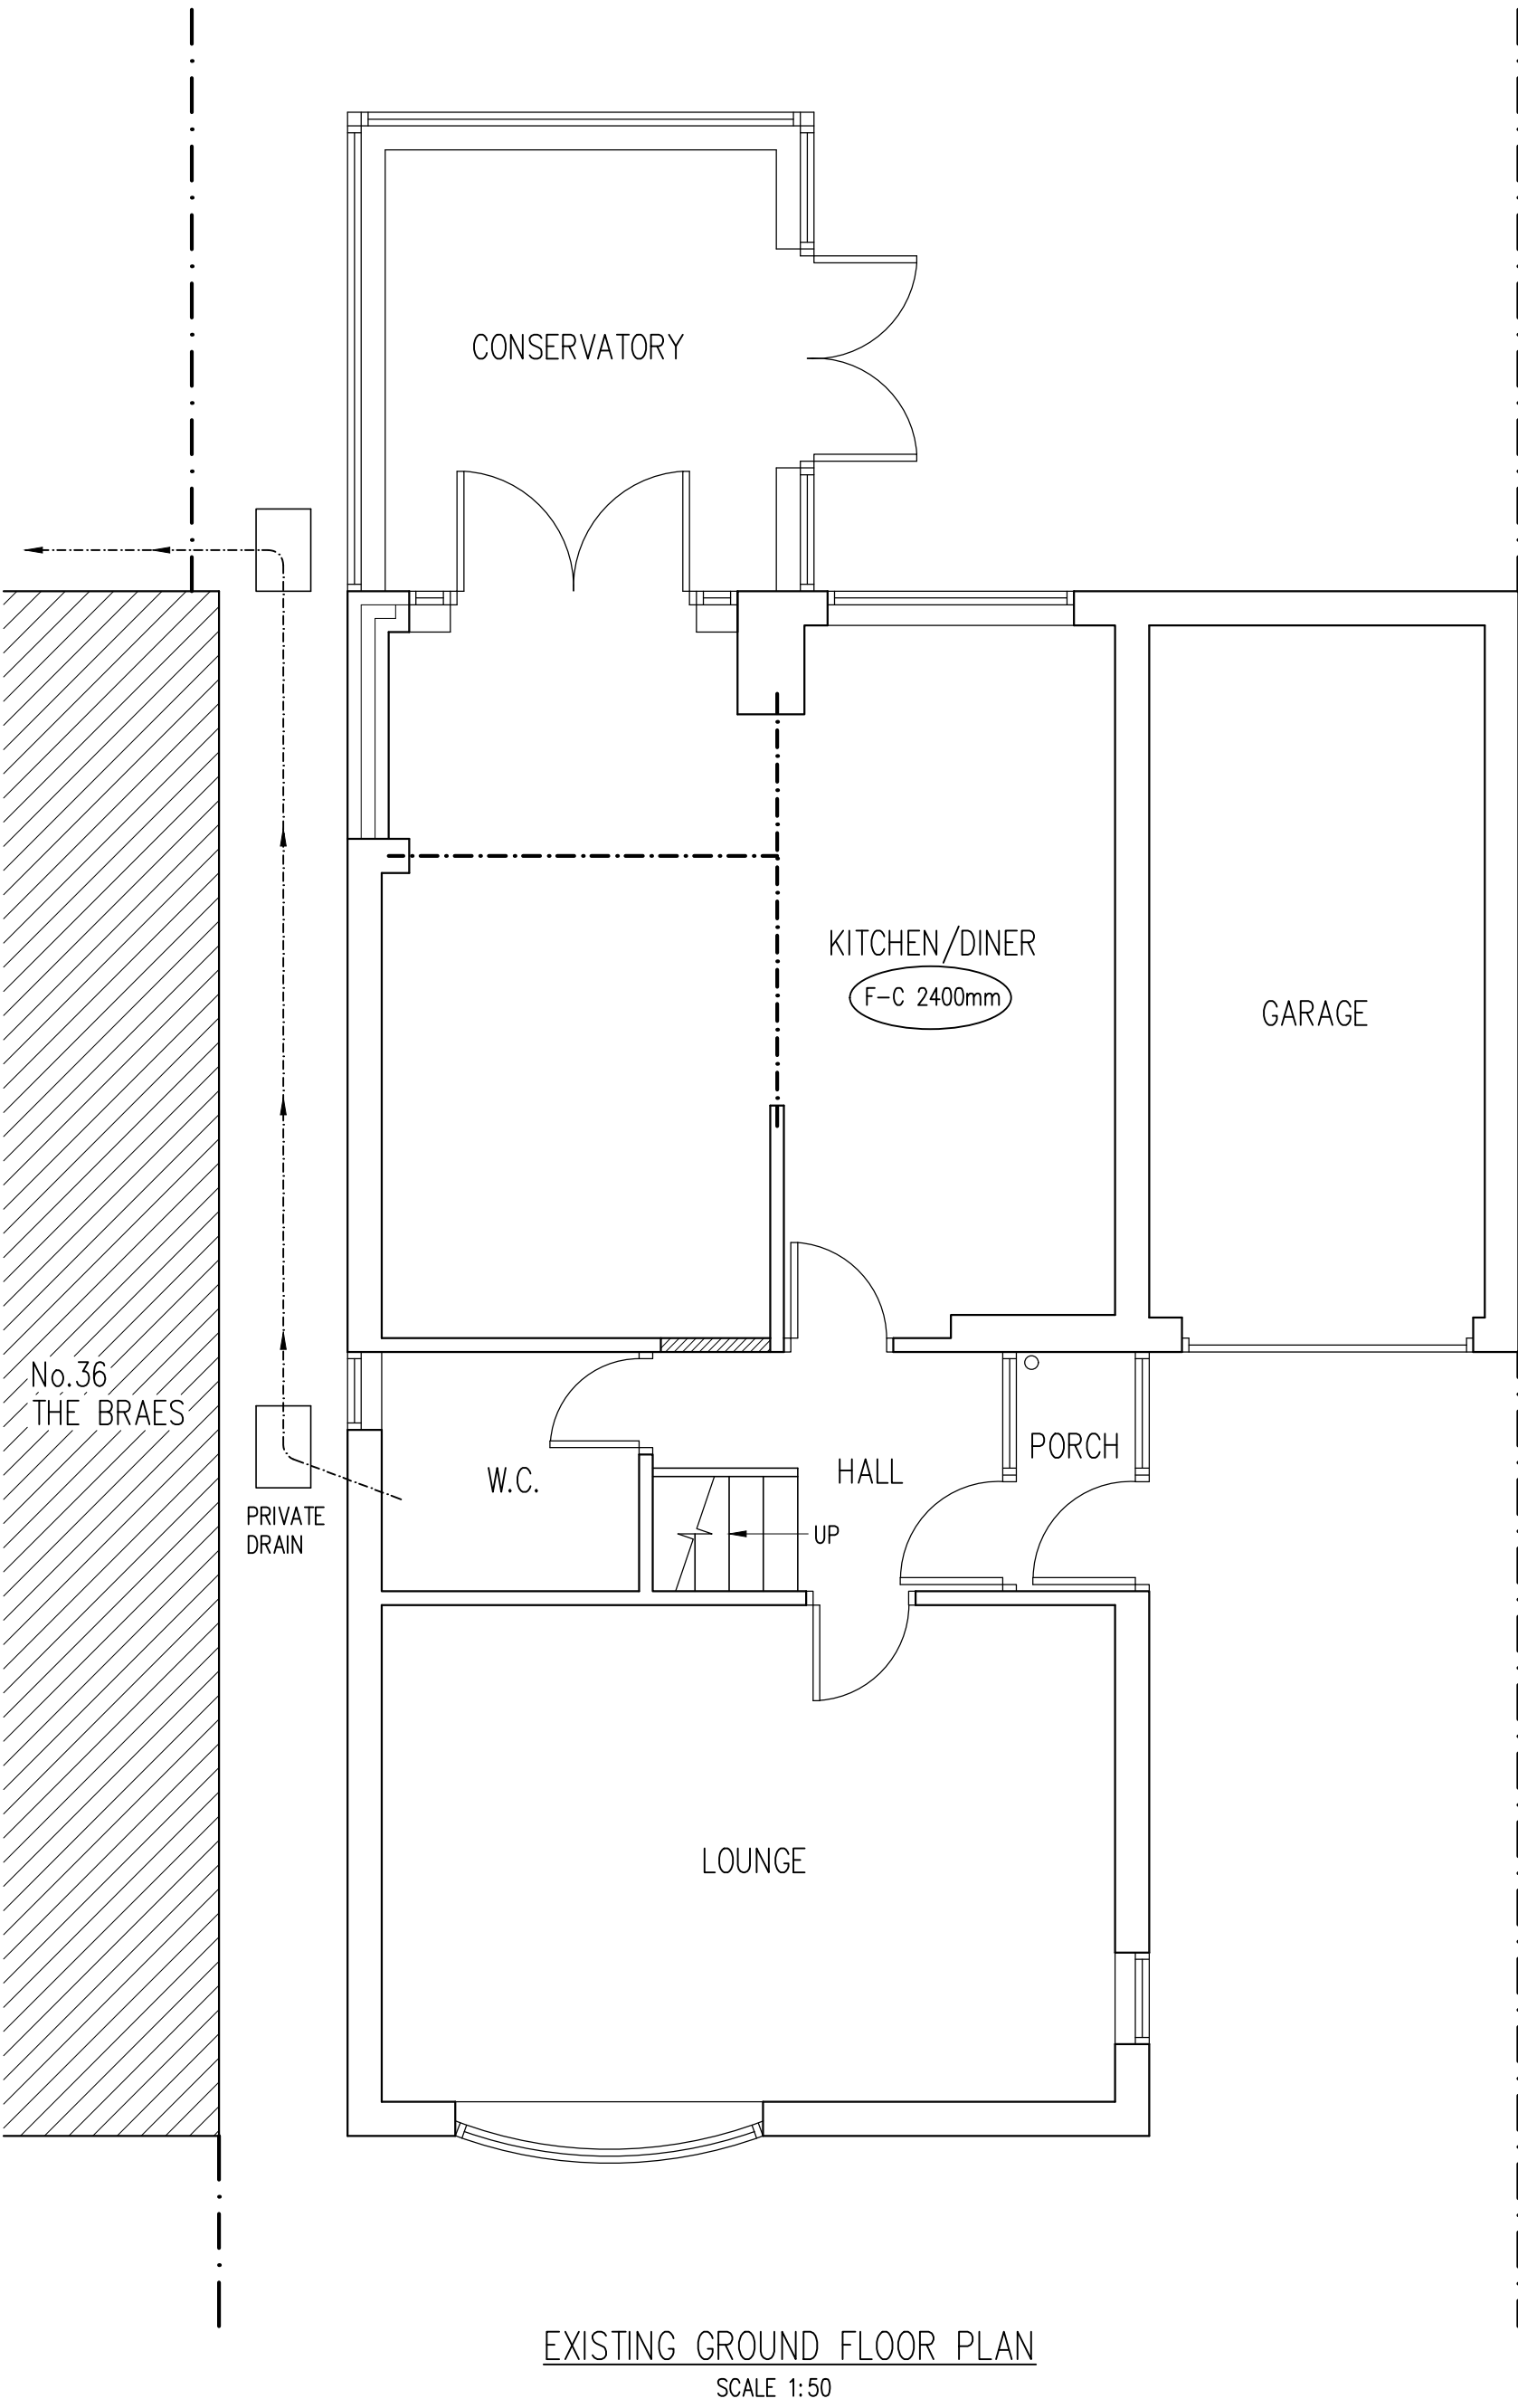
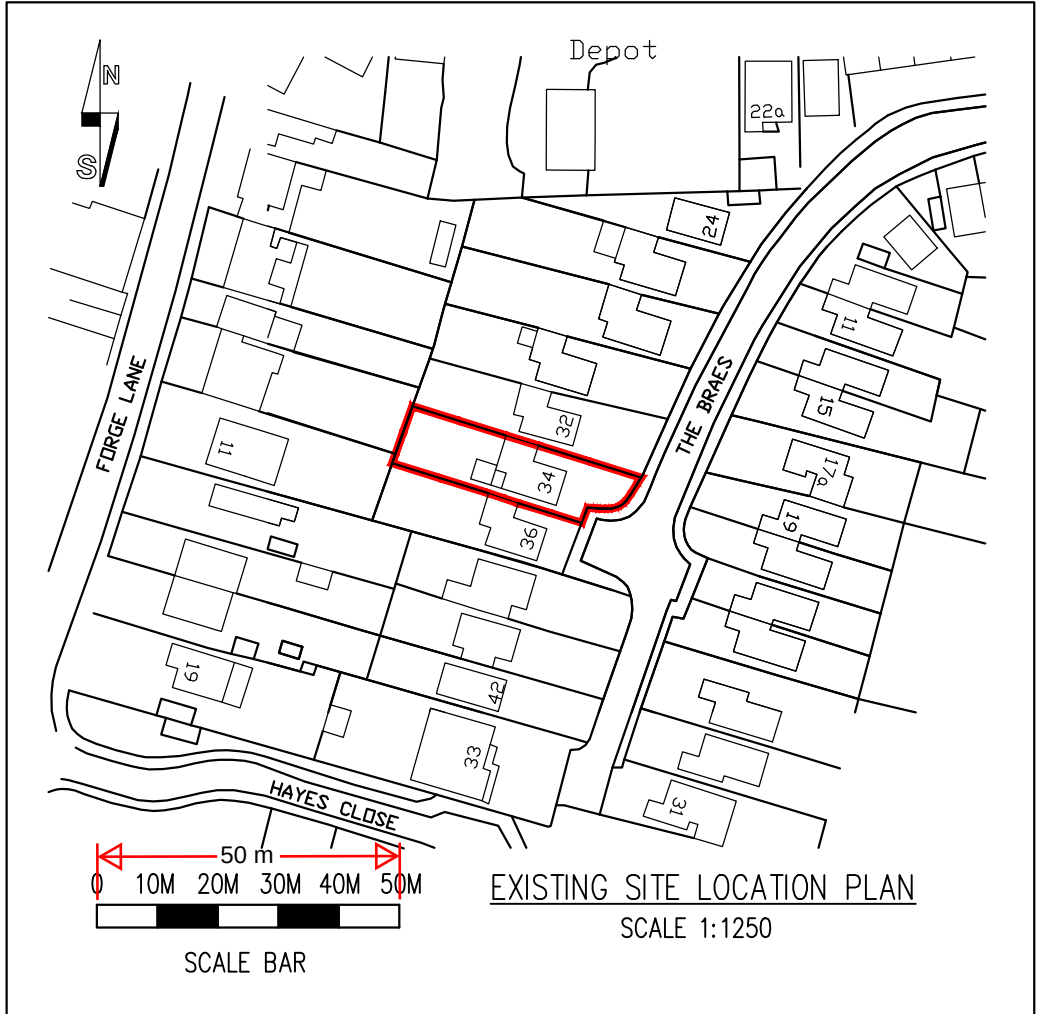
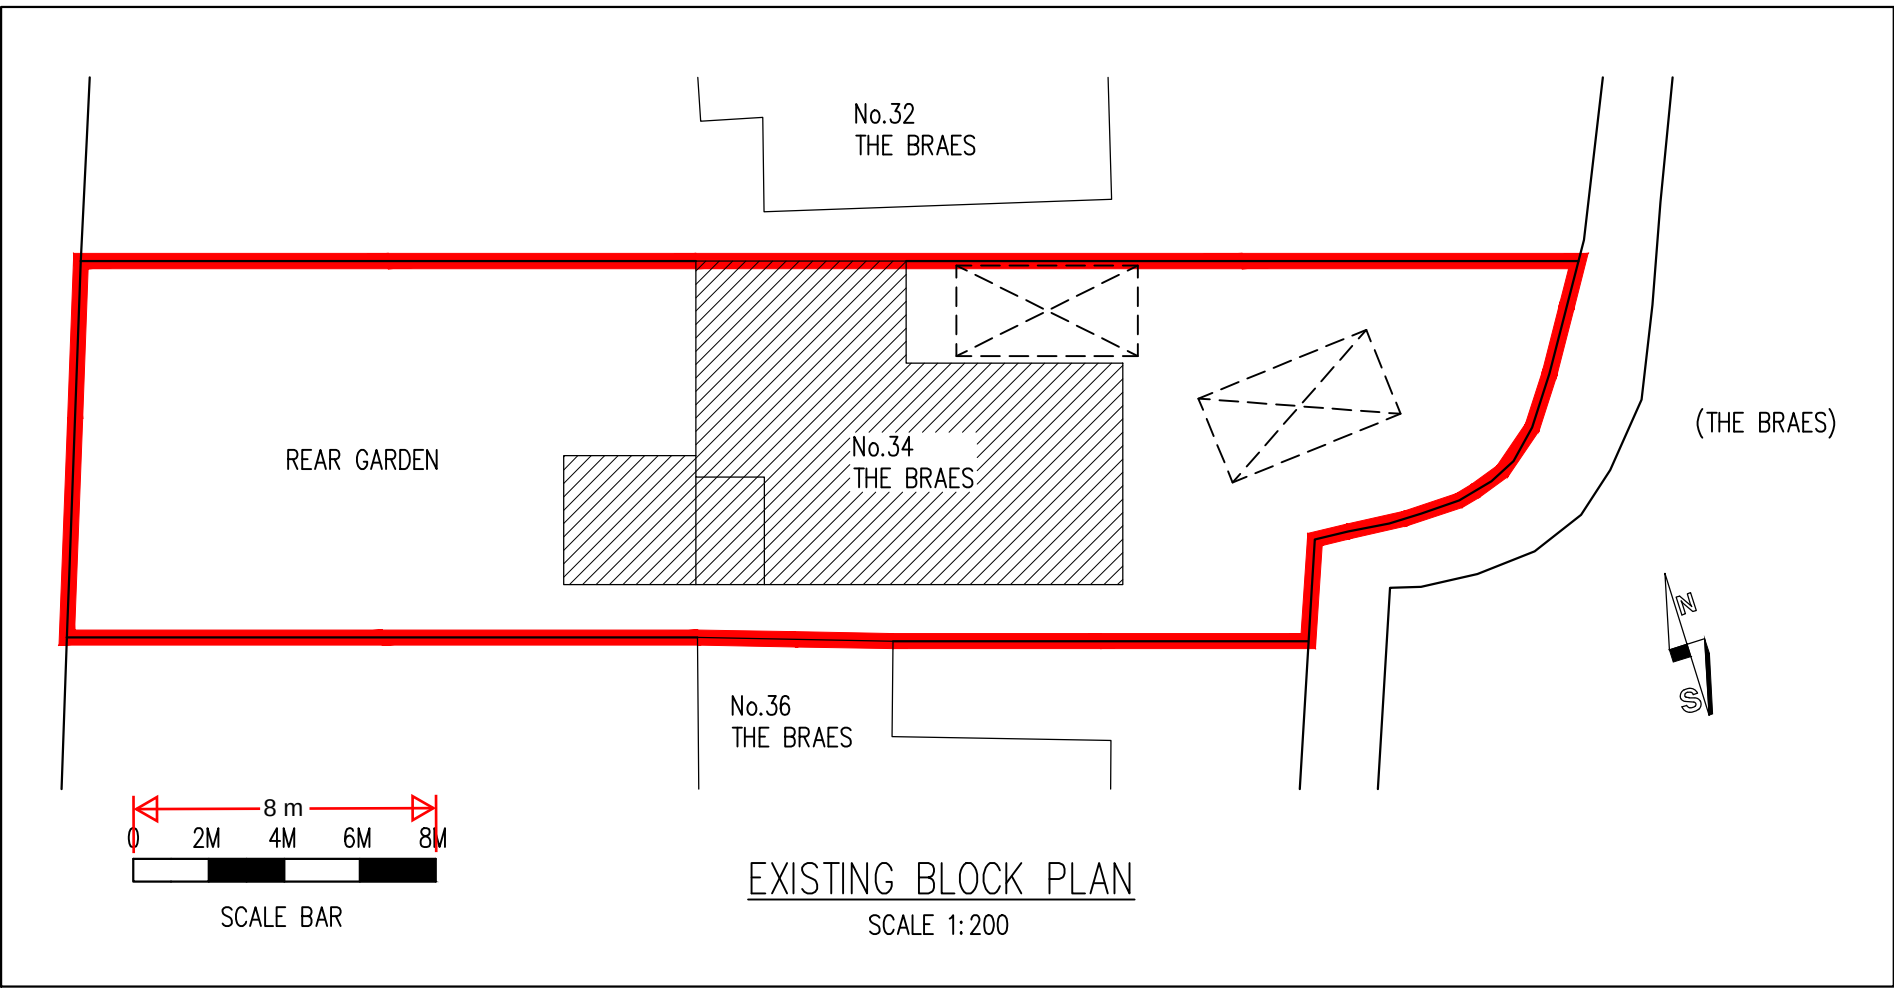


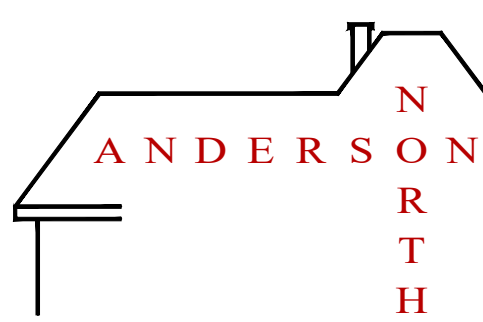

B	01/05/24			PLANNING AMENDMENTS	
Rev	Date	By	Chkd	Revisions	
Client					
MR STUART BURLES					
Job Title					
FORMATION OF SIDE DORMER TO CREATE AN ENSUITE BATHROOM AT 34 THE BRAES HIGHAM KENT ME3 7NA					
ARCHITECTURAL CONSULTANTS					
					
ANDERSON NORTH LIMITED Glen Lodge Priory Close, East Farleigh Kent ME15 0EY Tel: 01732 522 455 Mob: 07957 627 440					
Scale			Date		
AS SHOWN @ A1			22/01/24		
Drawing Title					
EXISTING FLOOR PLANS BLOCK PLAN & ROOF PLAN					
Drawing No.					Rev.
34-THE-BRAES-FF-01					B