



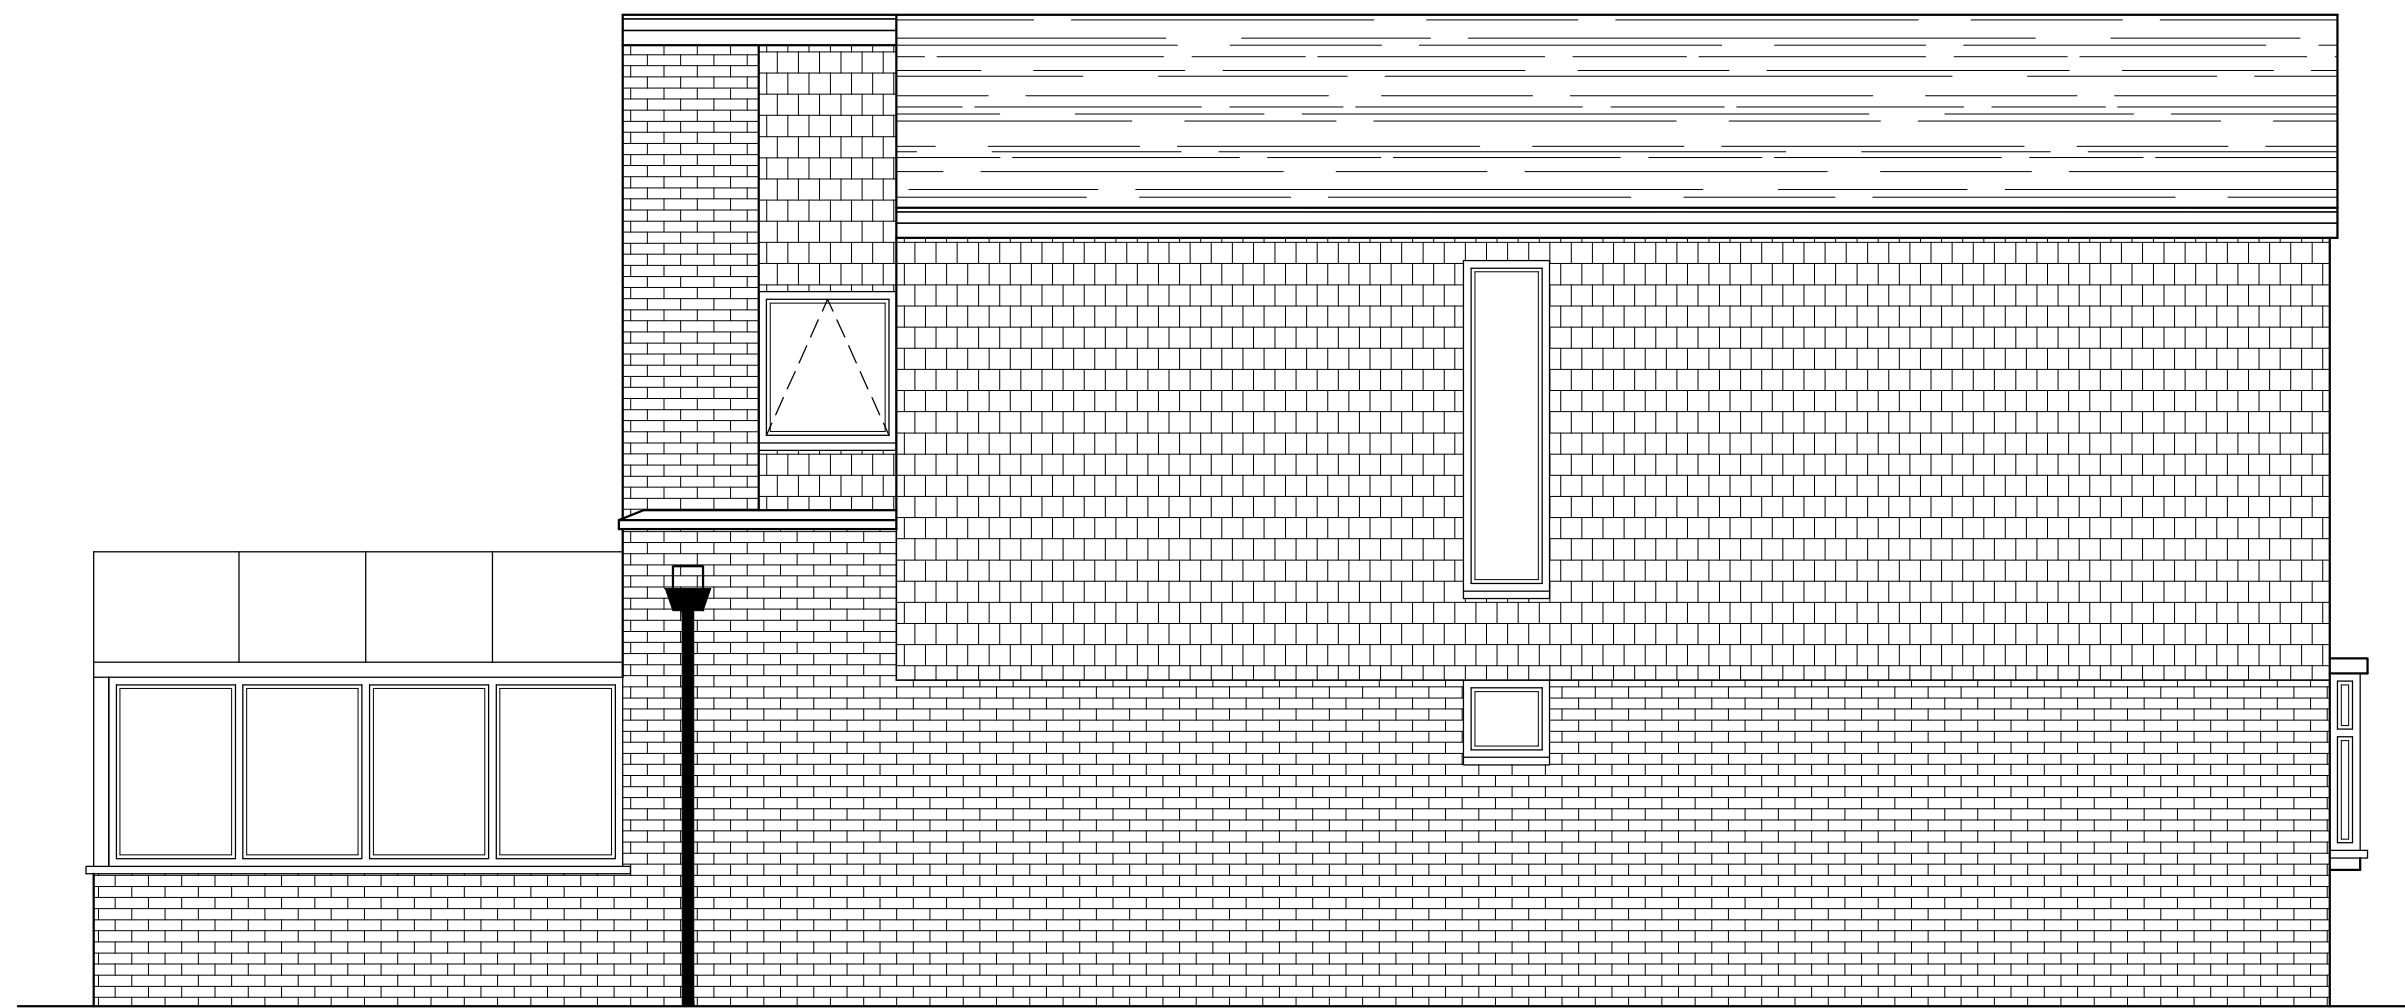


EXISTING SIDE ELEVATION A
SCALE 1:50




EXISTING FRONT ELEVATION
SCALE 1:50

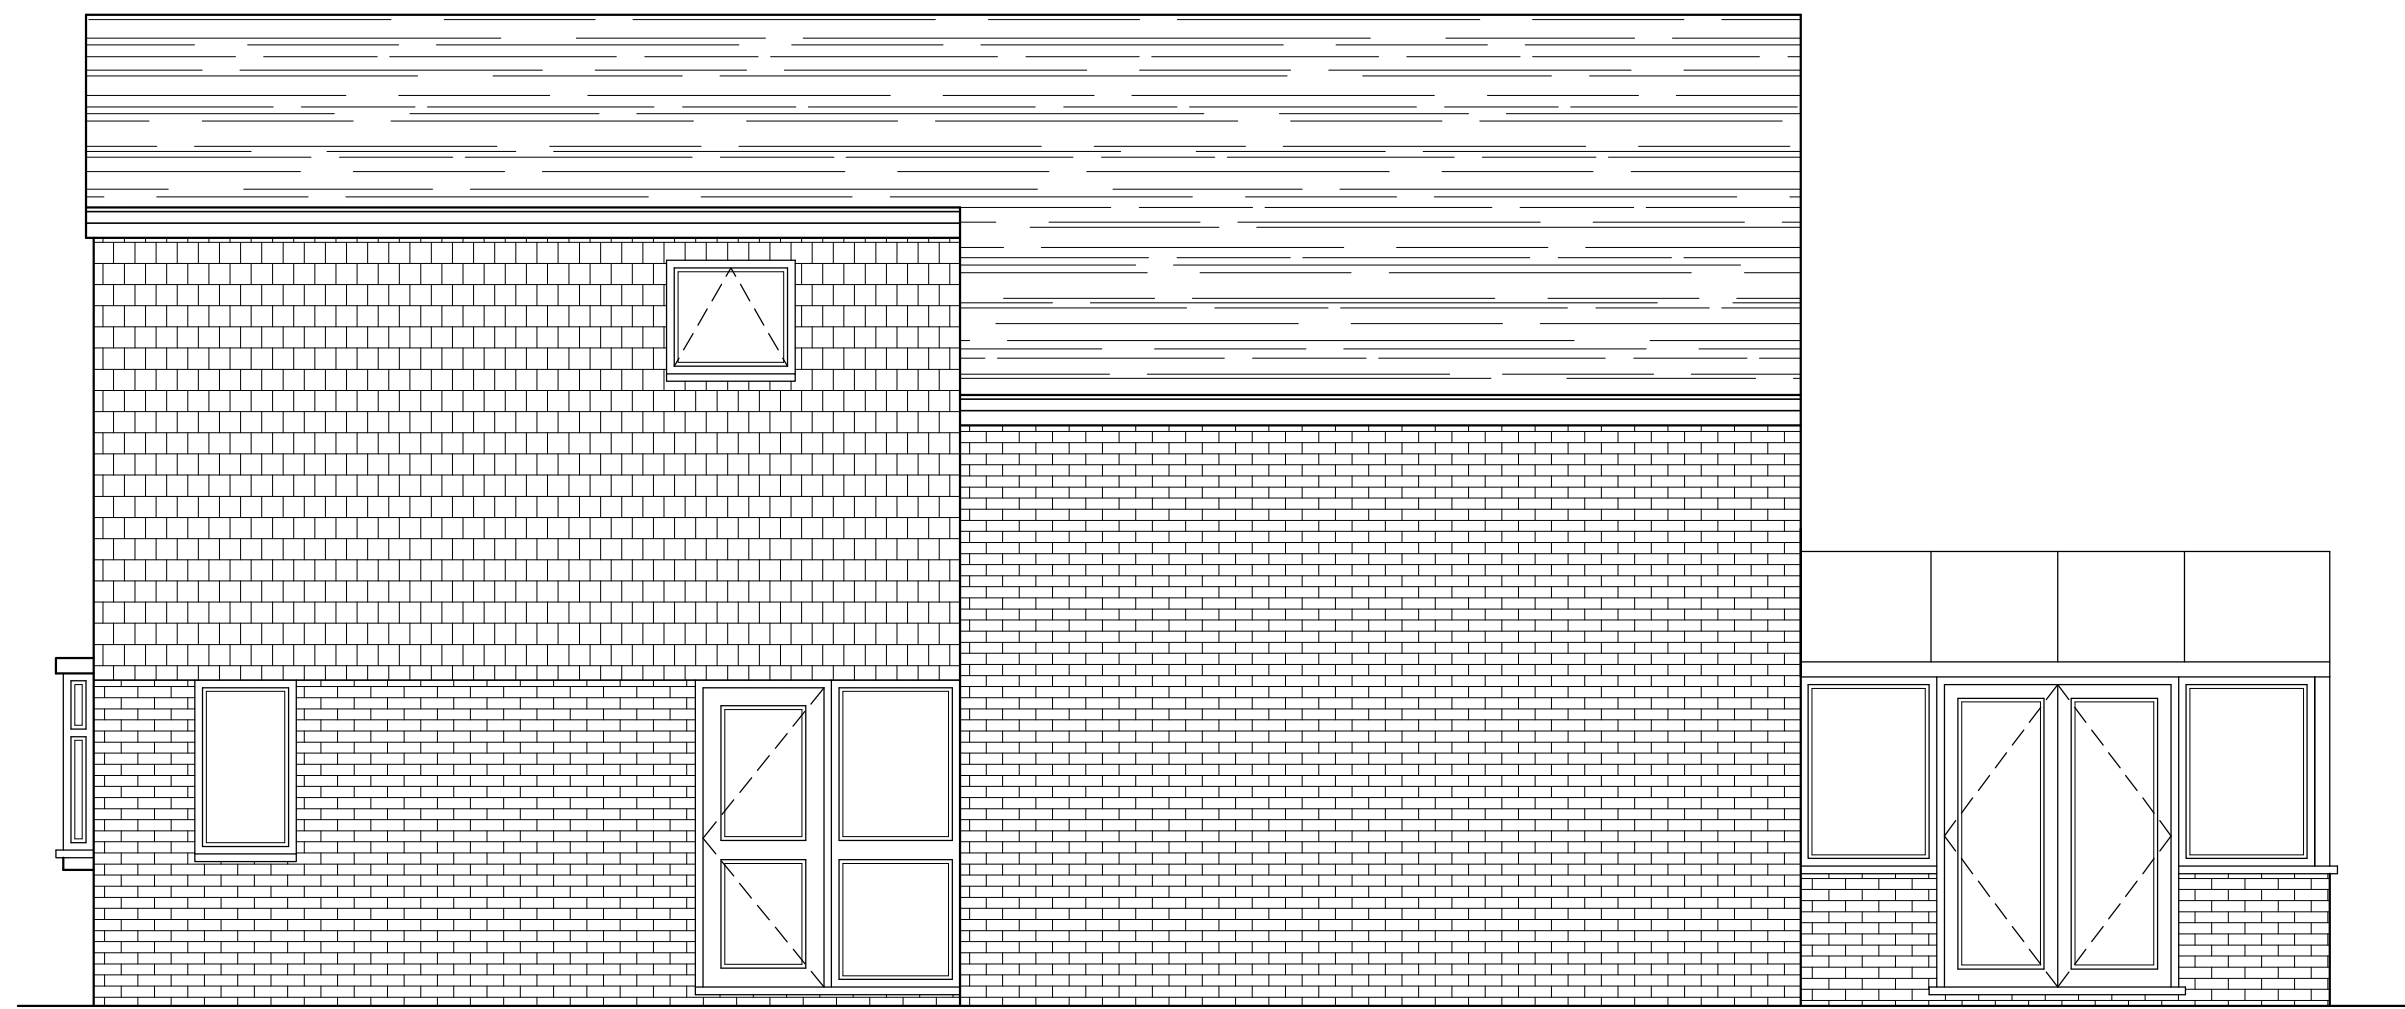


EXISTING SIDE ELEVATION B
SCALE 1:50

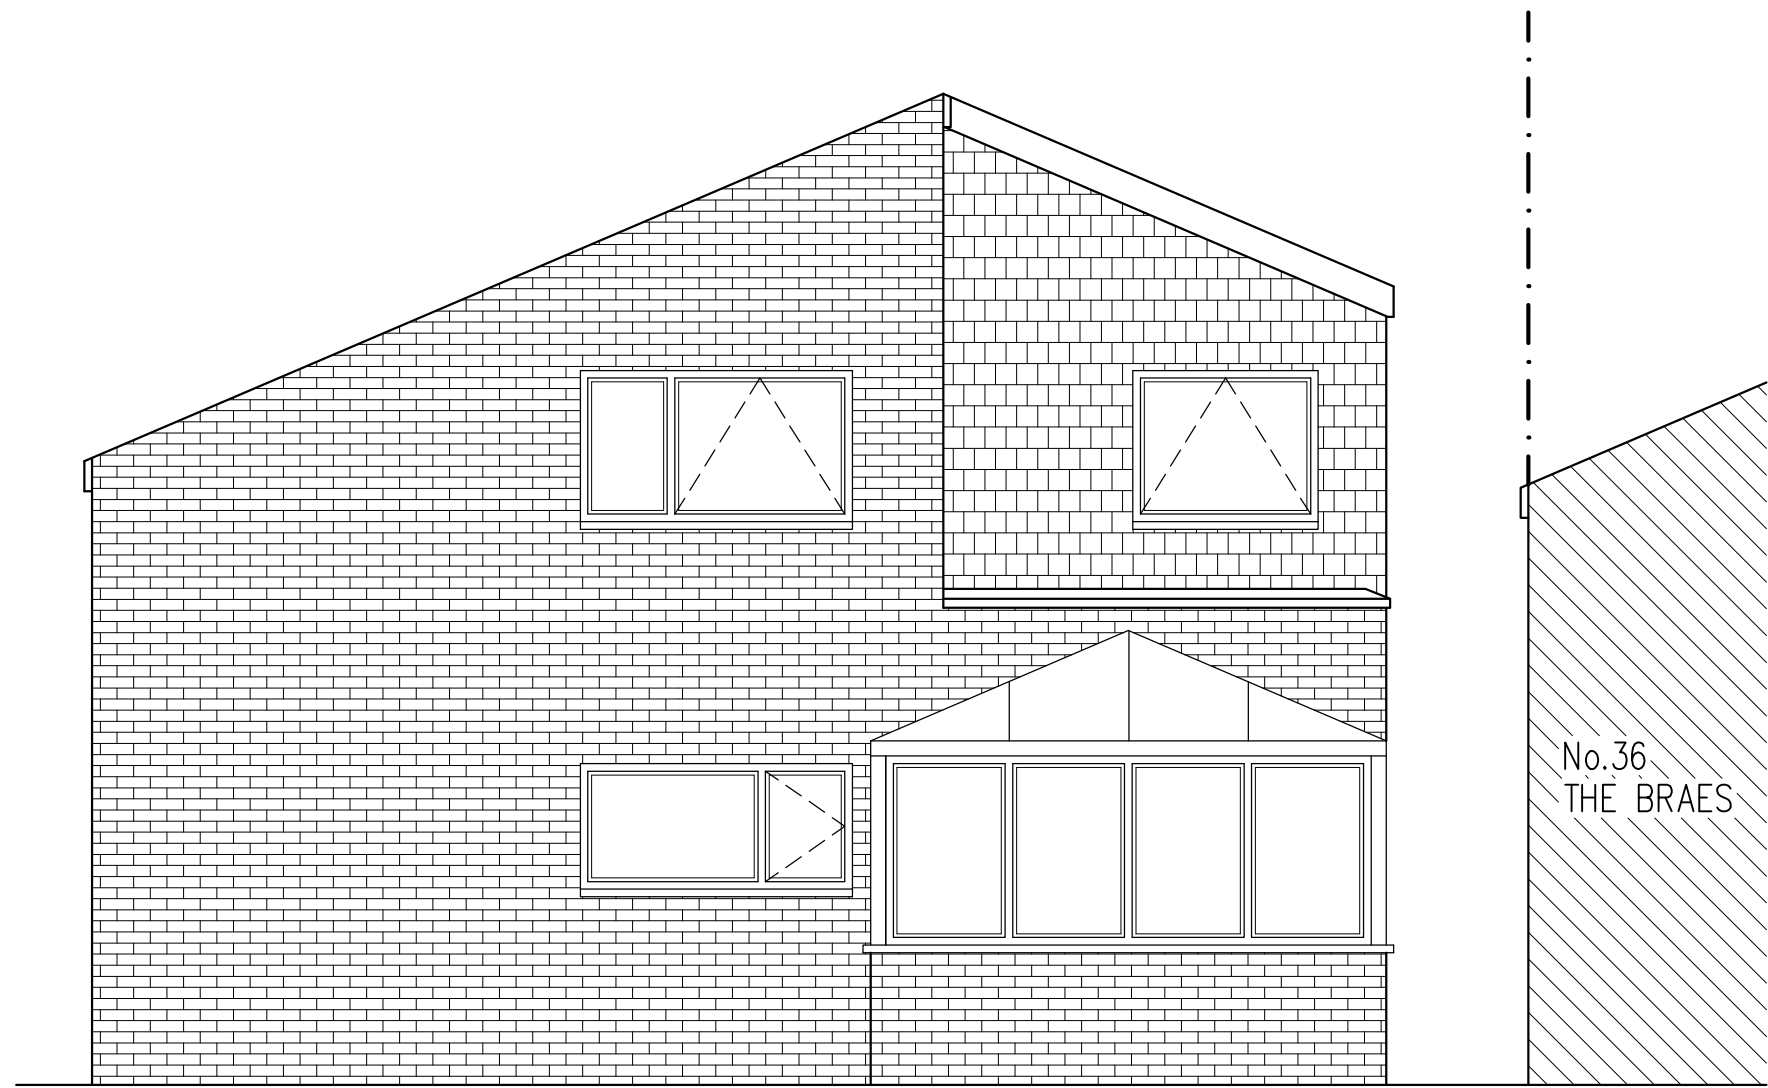

EXISTING REAR ELEVATION
SCALE 1:50

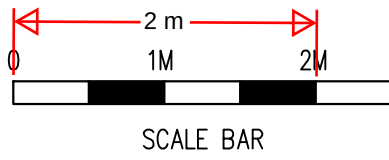

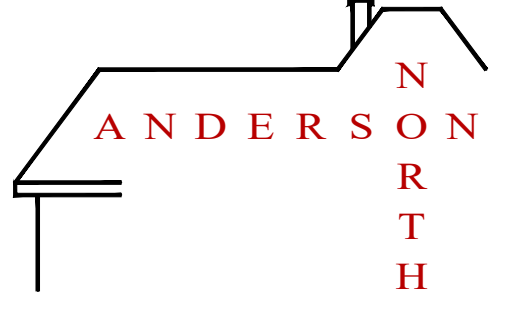B	01/05/24			PLANNING AMENDMENTS
Rev	Date	By	Chkd	Revisions
Client				
MR STUART BURLES				
Job Title				
FORMATION OF SIDE DORMER TO CREATE AN ENSUITE BATHROOM AT 34 THE BRAES HIGHAM KENT ME3 7NA				
ARCHITECTURAL CONSULTANTS				
				
ANDERSON NORTH LIMITED Glen Lodge Priory Close, East Farleigh Kent ME15 0EY Tel: 01732 522 455 Mob: 07957 627 440				
Scale		Date		
AS SHOWN @ A1		22/01/24		
Drawing Title				
EXISTING ELEVATIONS				
Drawing No.				Rev.
34-THE-BRAES-FF-02				B