
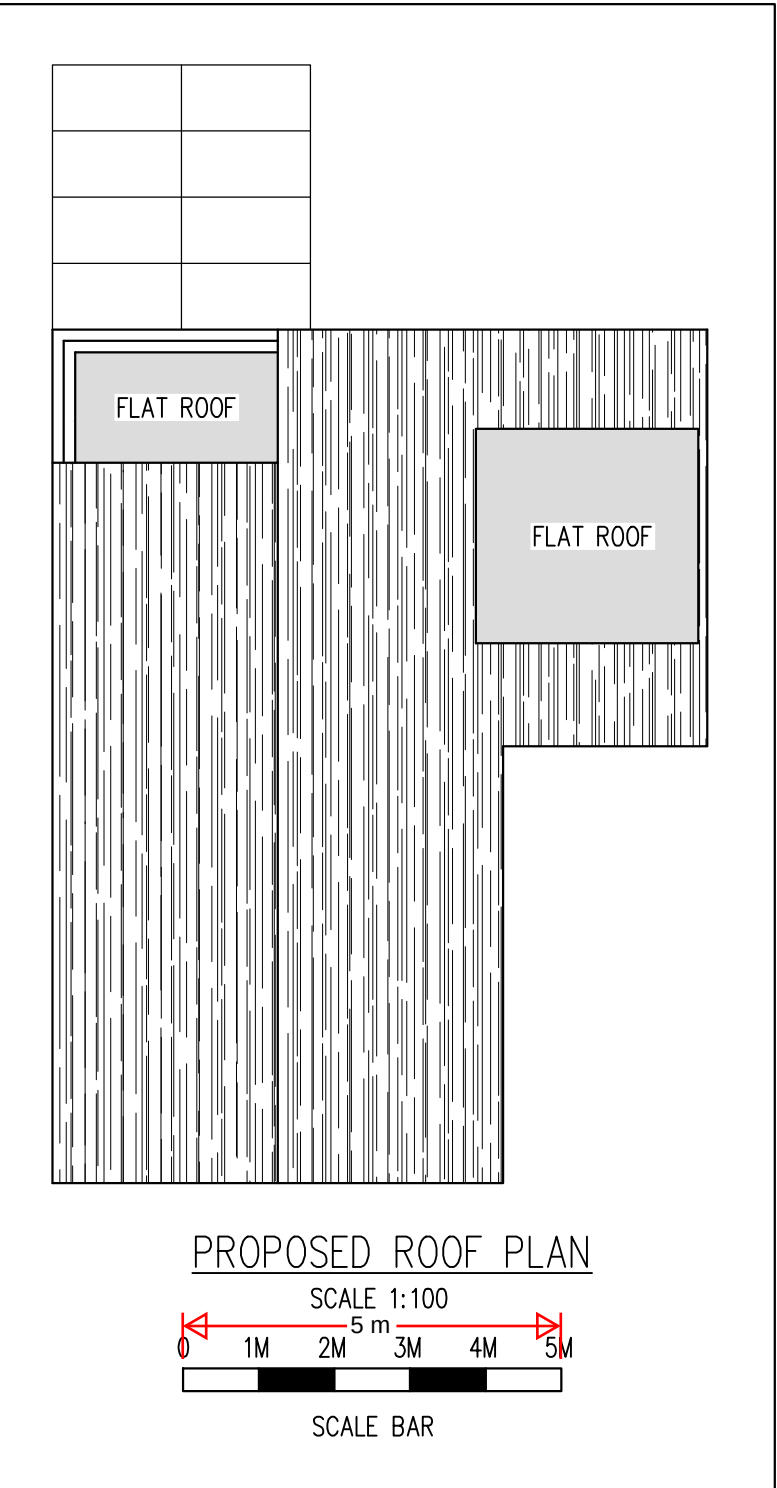
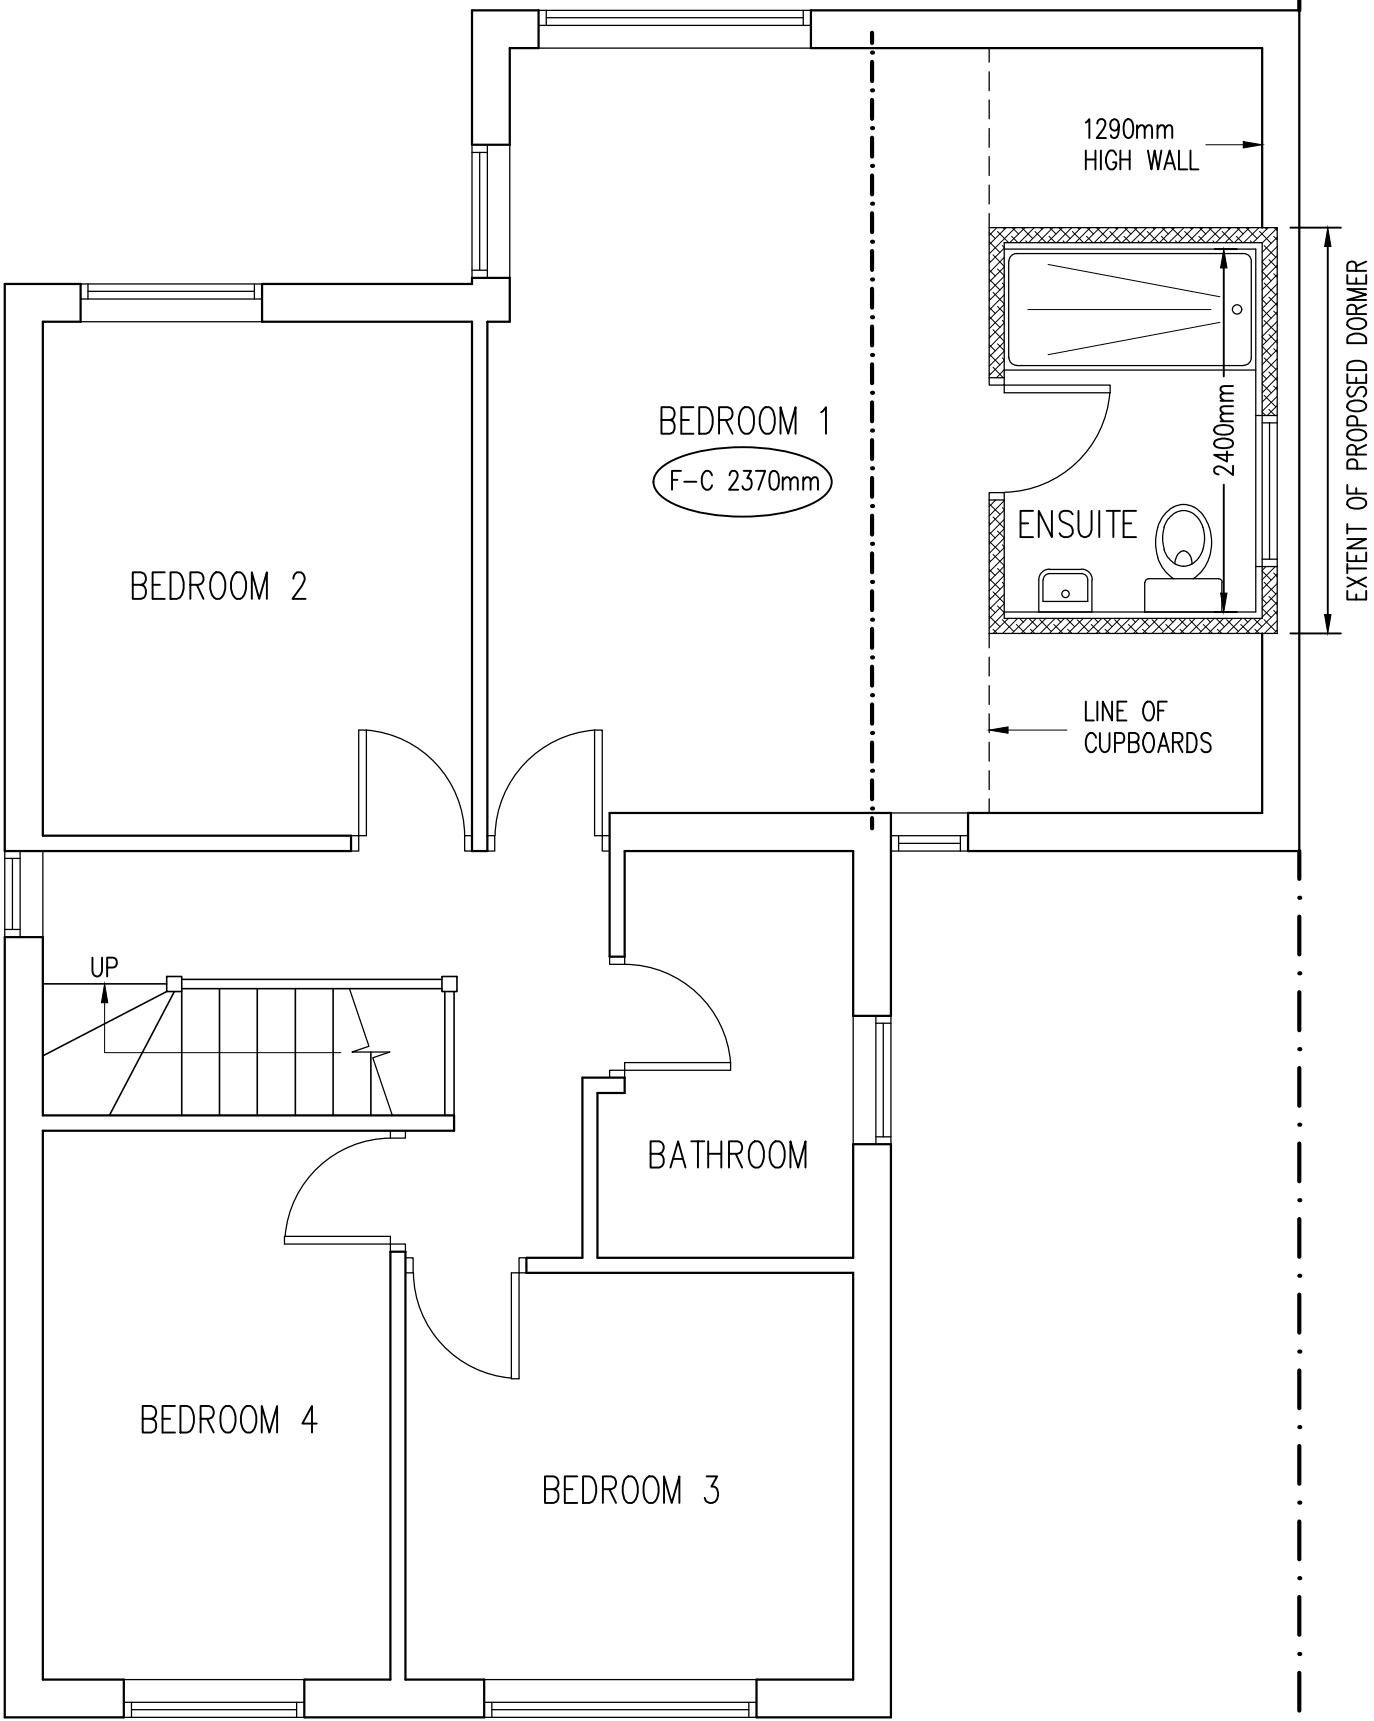
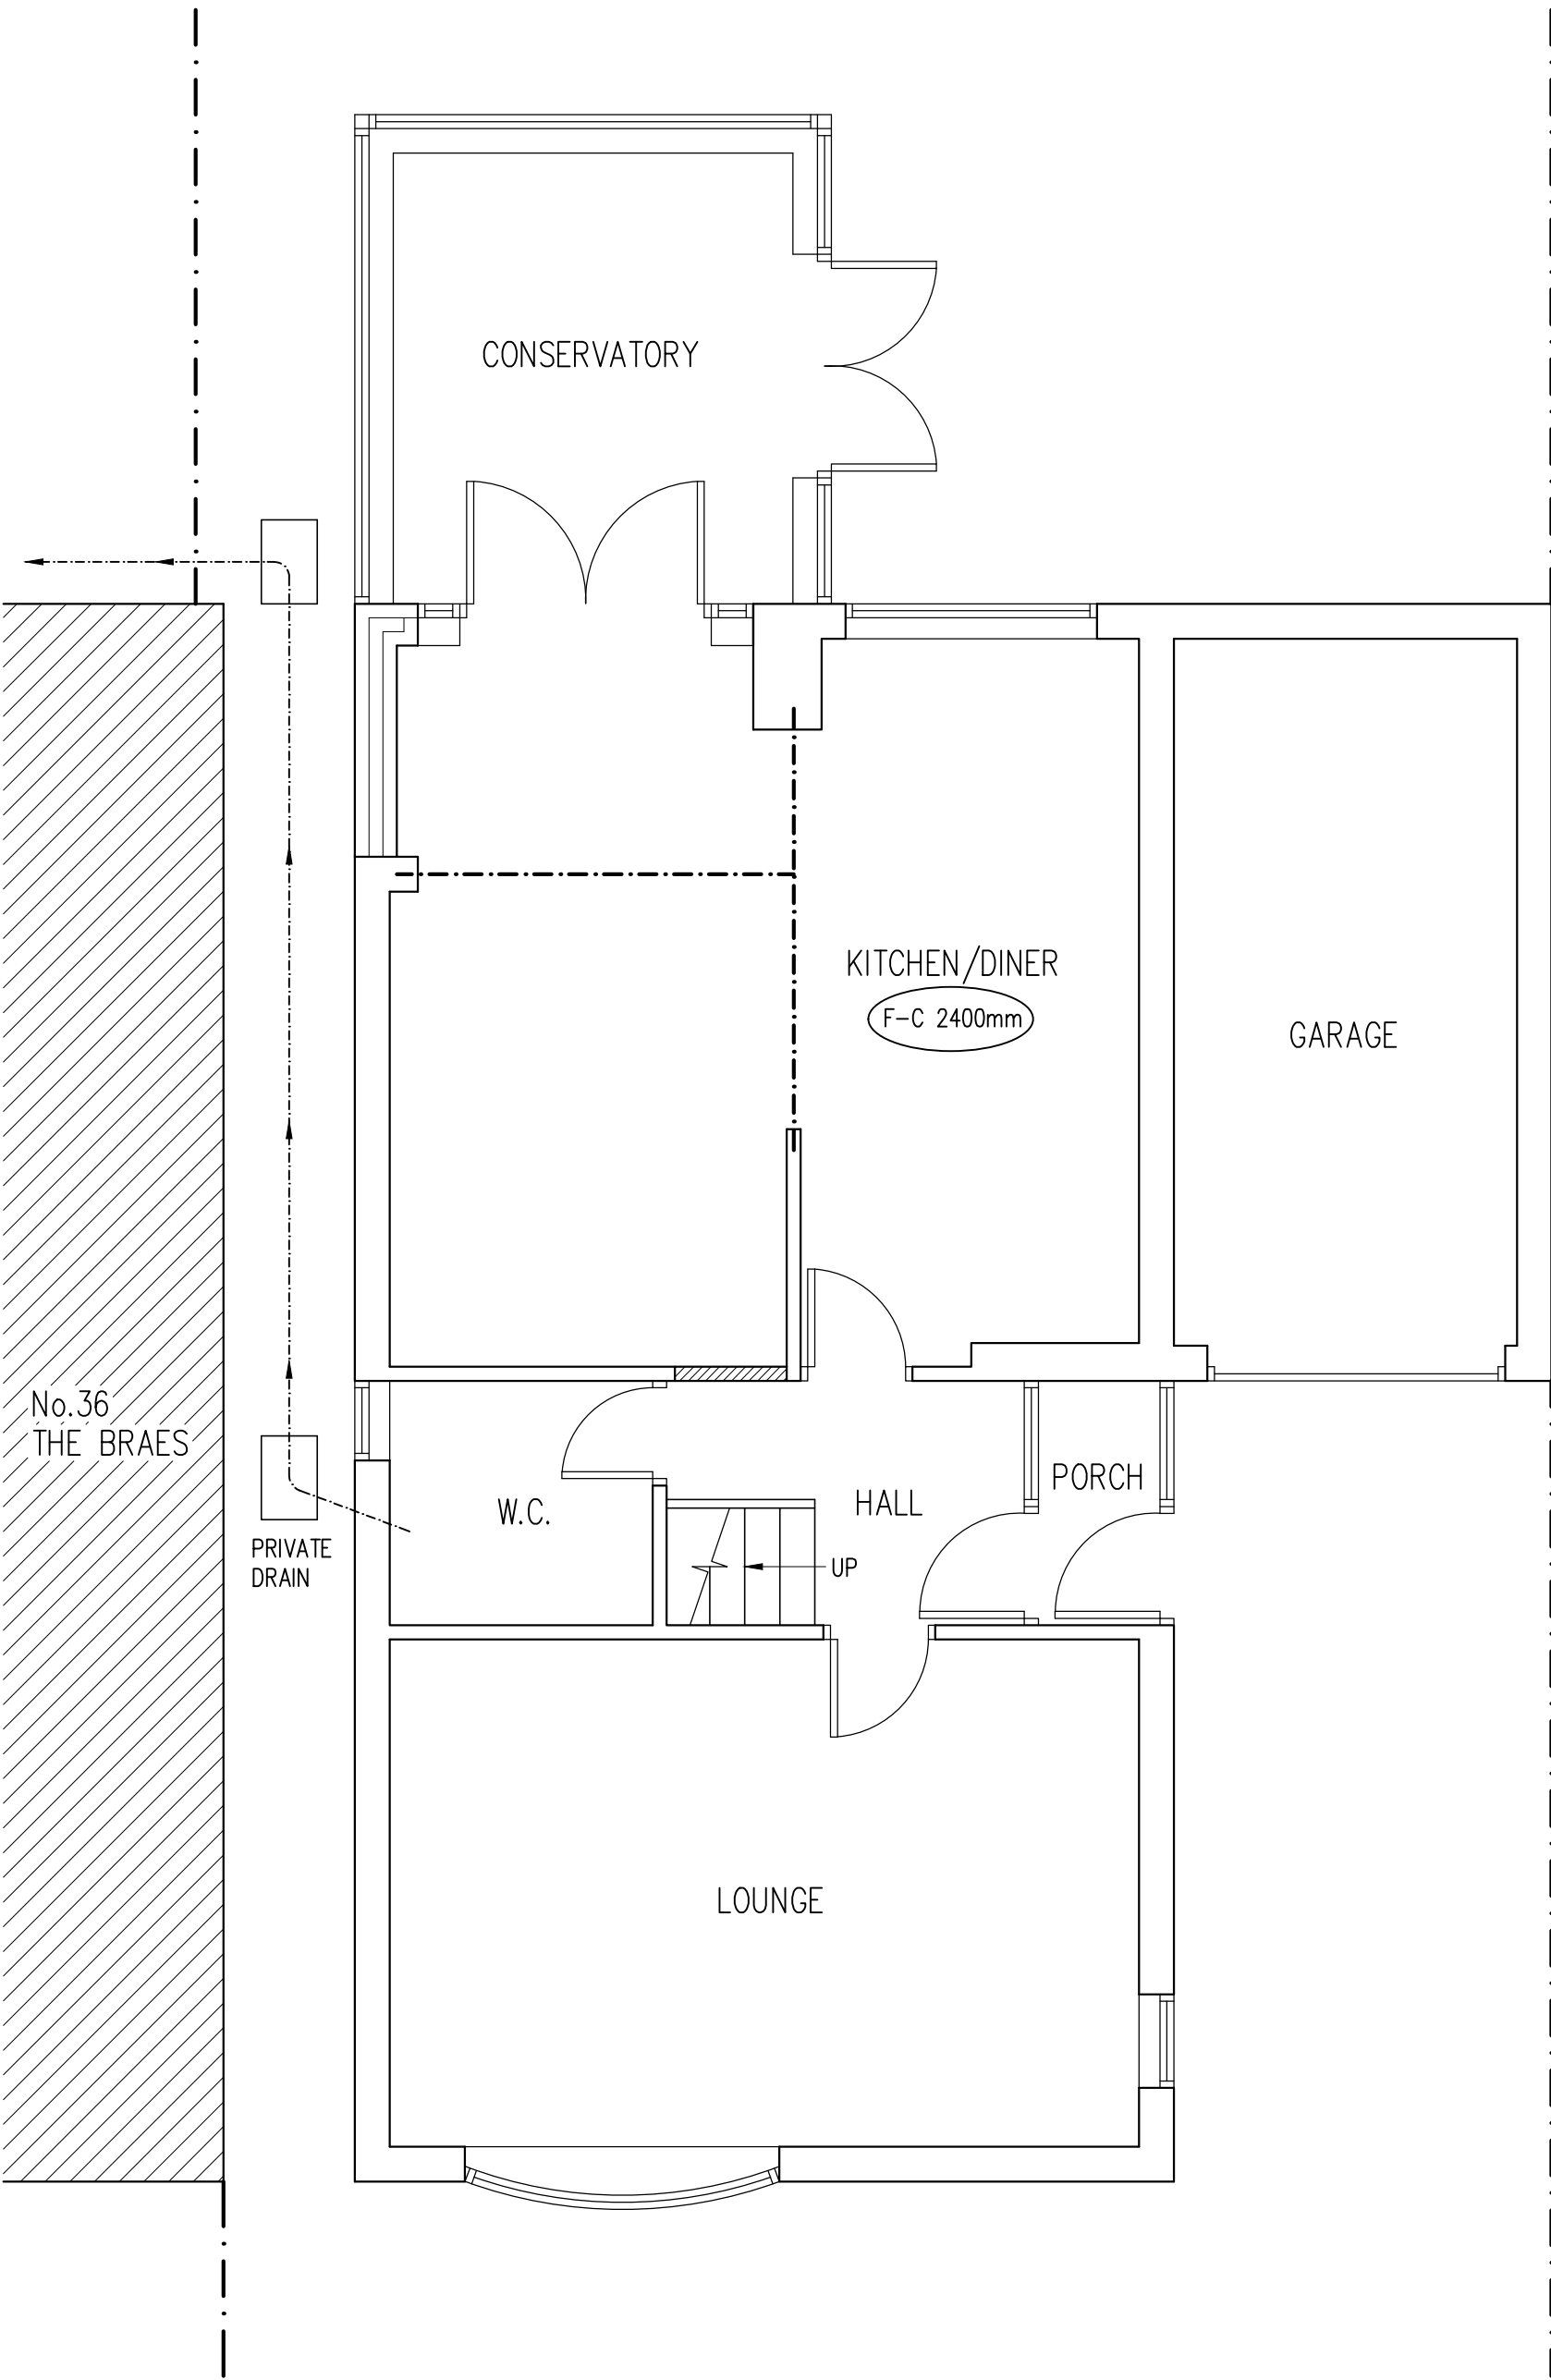
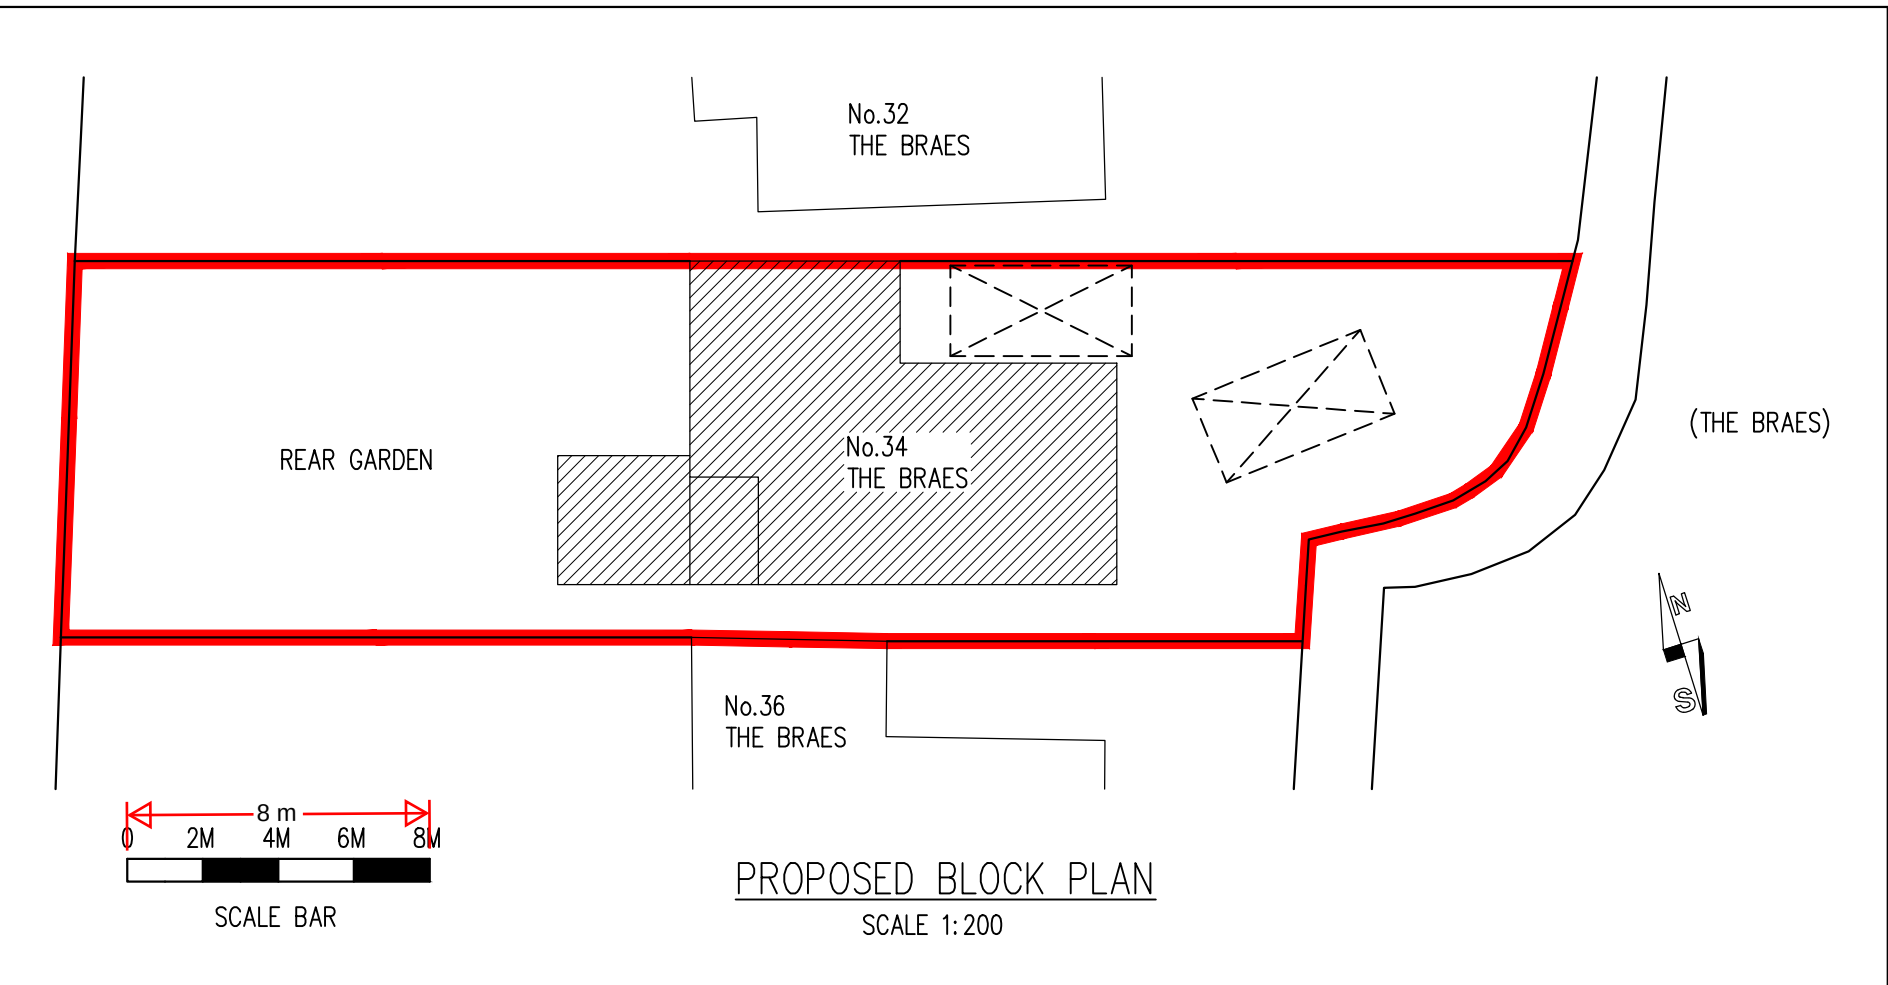


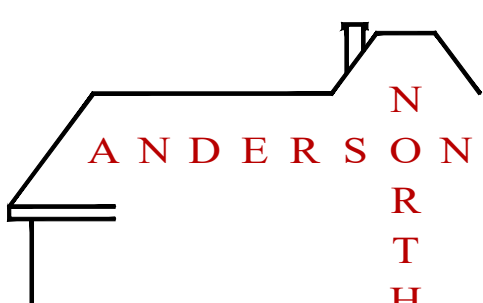

|   |          |    |      |                     |  |      |  |
|---|----------|----|------|---------------------|--|------|--|
|   |          |    |      |                     |  |      |  |
| B   | 01/05/24 |    |      | PLANNING AMENDMENTS |  |      |  |
| Rev   | Date     | By | Chkd | Revisions           |  |      |  |
| Client                                                                                                 |          |    |      |                     |  |      |  |
| MR STUART BURLES                                                                                       |          |    |      |                     |  |      |  |
| Job Title                                                                                              |          |    |      |                     |  |      |  |
| FORMATION OF SIDE DORMER<br>TO CREATE AN ENSUITE BATHROOM<br>AT 34 THE BRAES<br>HIGHAM<br>KENT ME3 7NA |          |    |      |                     |  |      |  |
| ARCHITECTURAL<br>CONSULTANTS                                                                           |          |    |      |                     |  |      |  |
|                   |          |    |      |                     |  |      |  |
| ANDERSON NORTH LIMITED                                                                                 |          |    |      |                     |  |      |  |
| Glen Lodge<br>Priory Close, East Farleigh<br>Kent ME15 0EY<br>Tel: 01732 522 455<br>Mob: 07957 627 440 |          |    |      |                     |  |      |  |
| Scale                                                                                                  |          |    |      | Date                |  |      |  |
| AS SHOWN @ A1                                                                                          |          |    |      | 22/01/24            |  |      |  |
| Drawing Title                                                                                          |          |    |      |                     |  |      |  |
| PROPOSED FLOOR PLANS<br>BLOCK PLAN & ROOF PLAN                                                         |          |    |      |                     |  |      |  |
| Drawing No.                                                                                            |          |    |      |                     |  | Rev. |  |
| 34-THE-BRAES-FF-03                                                                                     |          |    |      |                     |  | B    |  |