


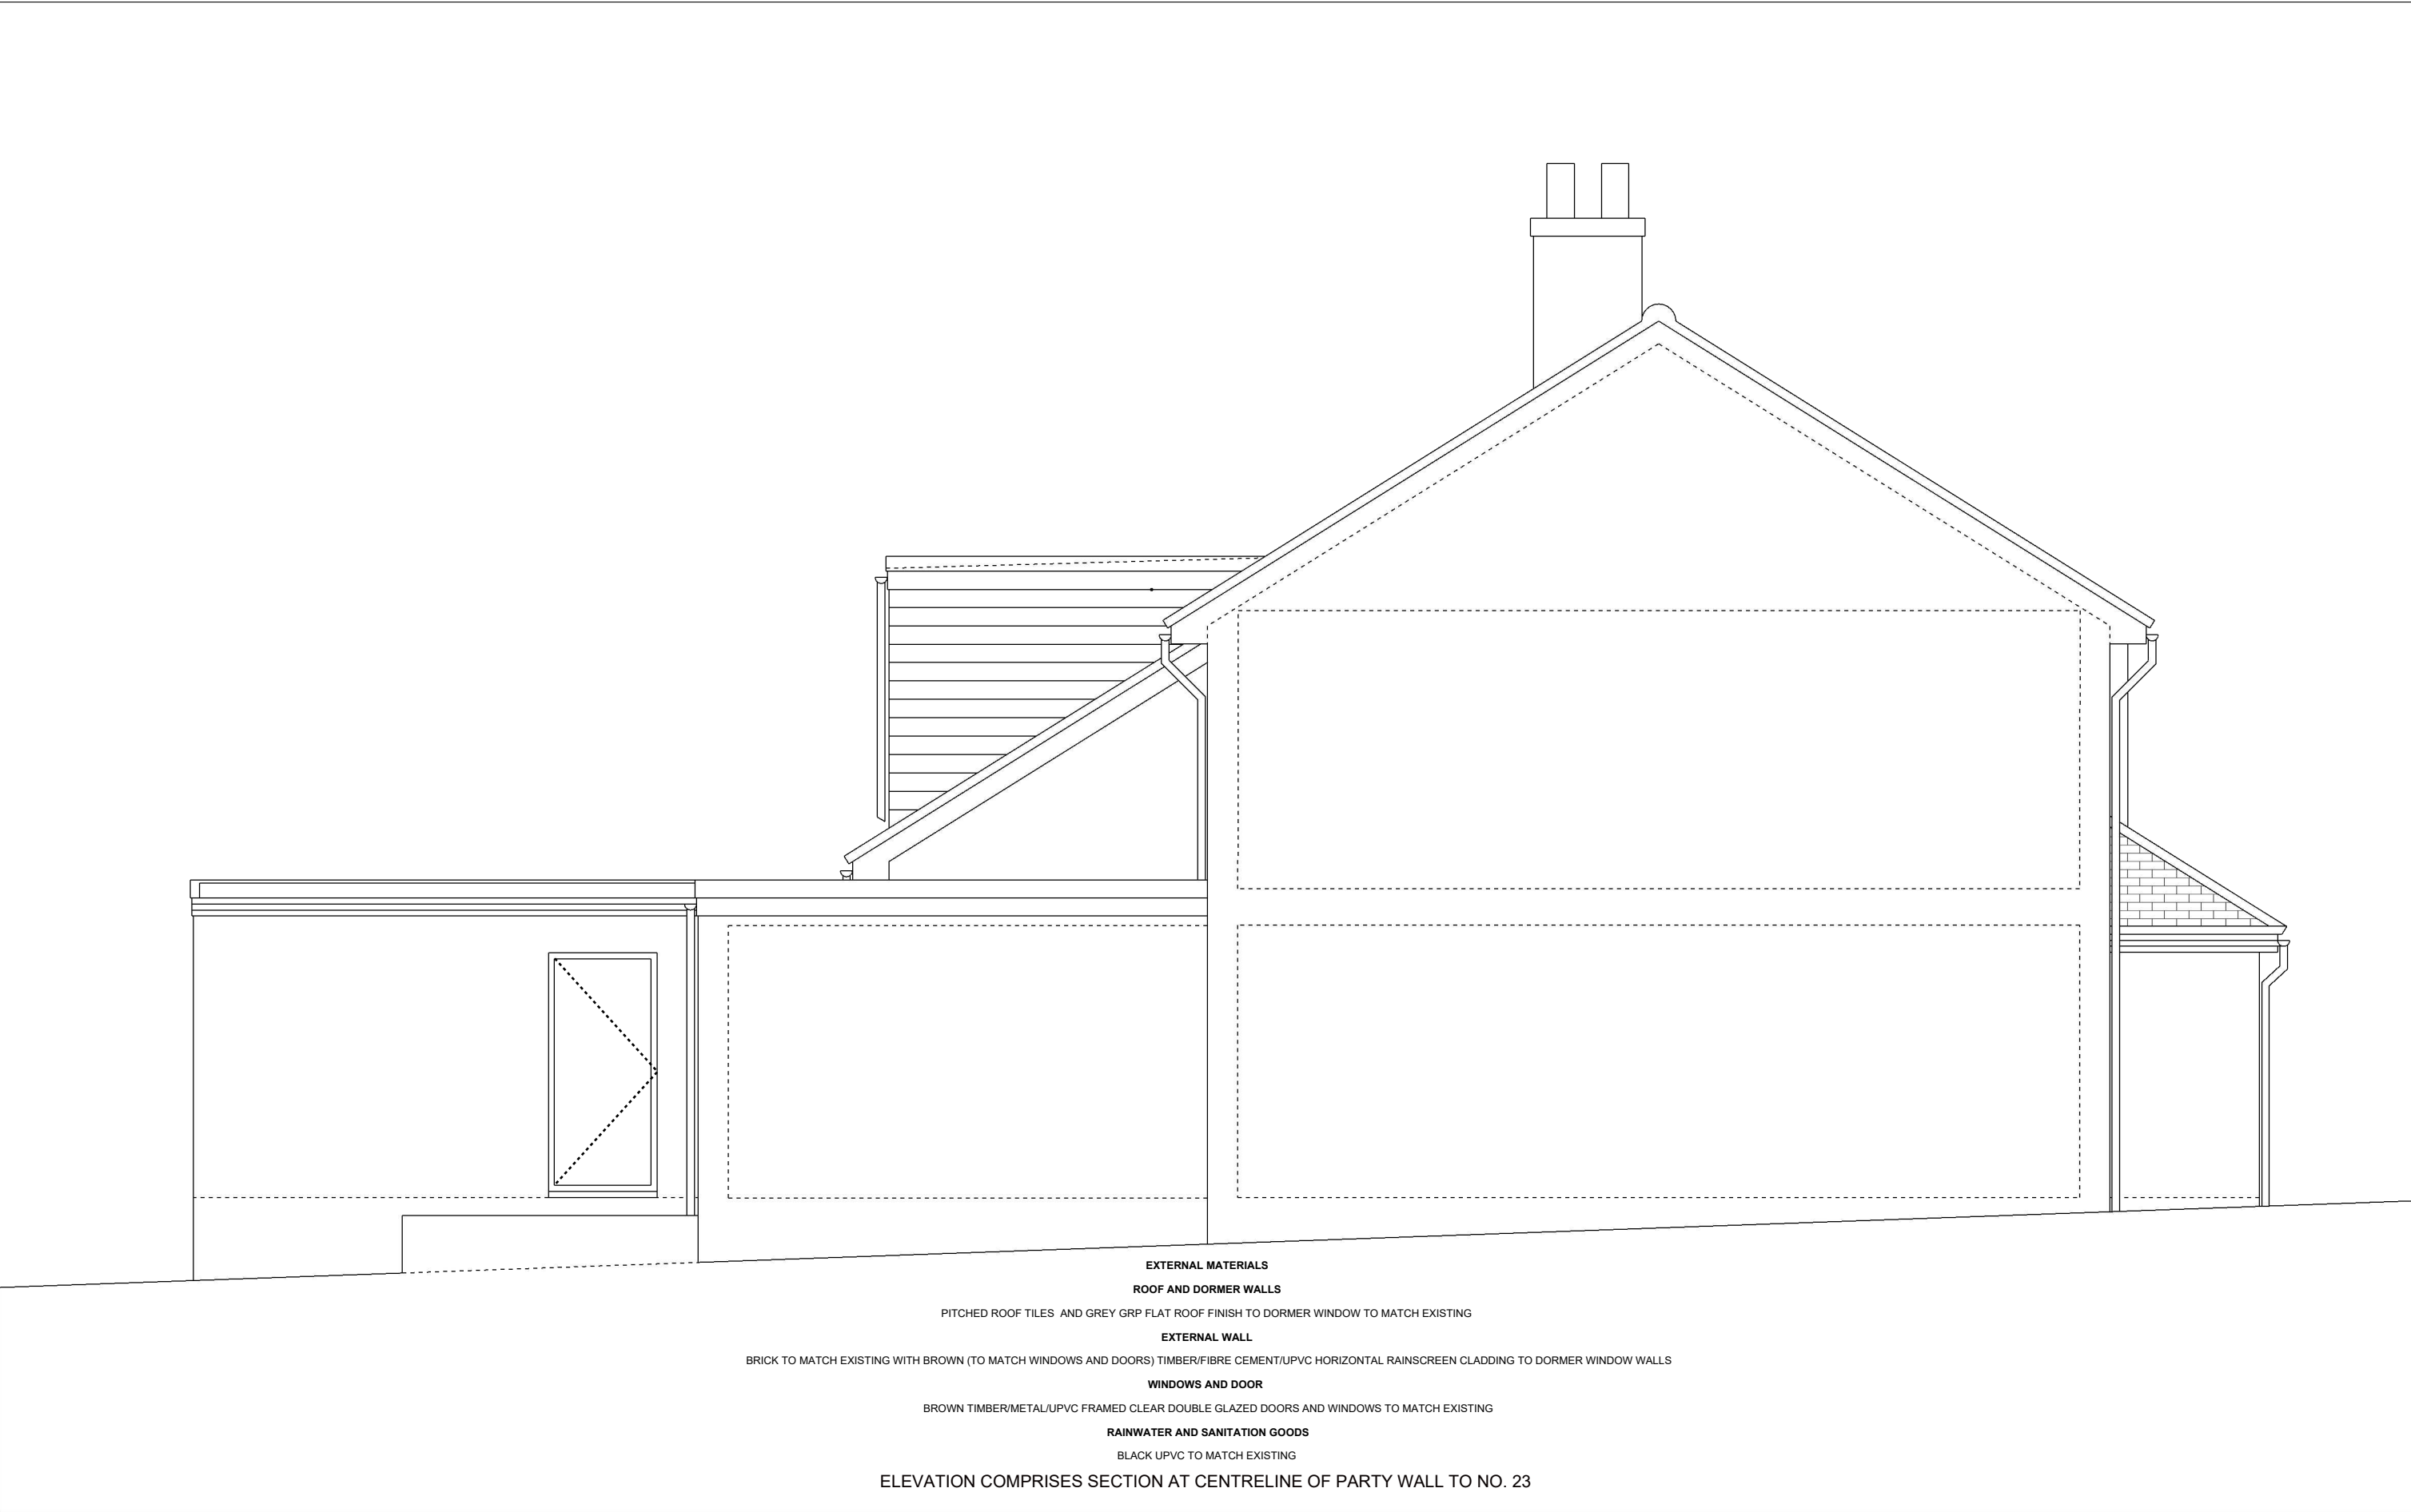


Steve Baker **Architect**  
78 Pound Road East Peckham Tonbridge Kent TN12 5BJ  
18 Hatton Place London EC1M 8RU  
T: +44 (0)1622 870275  
E: contact@stevebakerarchitect.com  
W: www.stevebakerarchitect.com

| S | R | Date | Description   |
|---|---|------|---|
|   |   |      | Note - Do not scale from this drawing. All dimensions must be checked on site by the contractor and any discrepancies reported immediately.                    |
|   |   |      | © COPYRIGHT 2023 STEVE BAKER ARCHITECT<br>Ordnance Survey. © Crown Copyright 2023. All rights reserved.<br>Supplied by UK Map Centre Licence number 100046957. |



MR and MRS A. SKINNER

 

|                                                     |                    |                            |                        |                                                   |                       |                       |                      |
|-----------------------------------------------------|--------------------|----------------------------|------------------------|---------------------------------------------------|-----------------------|-----------------------|----------------------|
| Client:<br><b>MR and MRS A. SKINNER</b>             |                    |                            |                        | Drawing Title:<br><b>PROPOSED SOUTH ELEVATION</b> |                       |                       |                      |
| Project Title:<br><b>CIRRUS CRESCENT, GRAVESEND</b> |                    |                            |                        |                                                   |                       |                       |                      |
| Status:<br><b>PLANNING</b>                          | Stage:<br><b>P</b> | Scale:<br><b>1:25/1:50</b> | Sheet:<br><b>A1/A3</b> | Project No:<br><b>A23270</b>                      | Disc:<br><b>A</b>     | Building:<br><b>-</b> | Package:<br><b>-</b> |
|                                                     |                    |                            |                        | Drawing No:<br><b>1131</b>                        | Revision:<br><b>A</b> |                       |                      |