


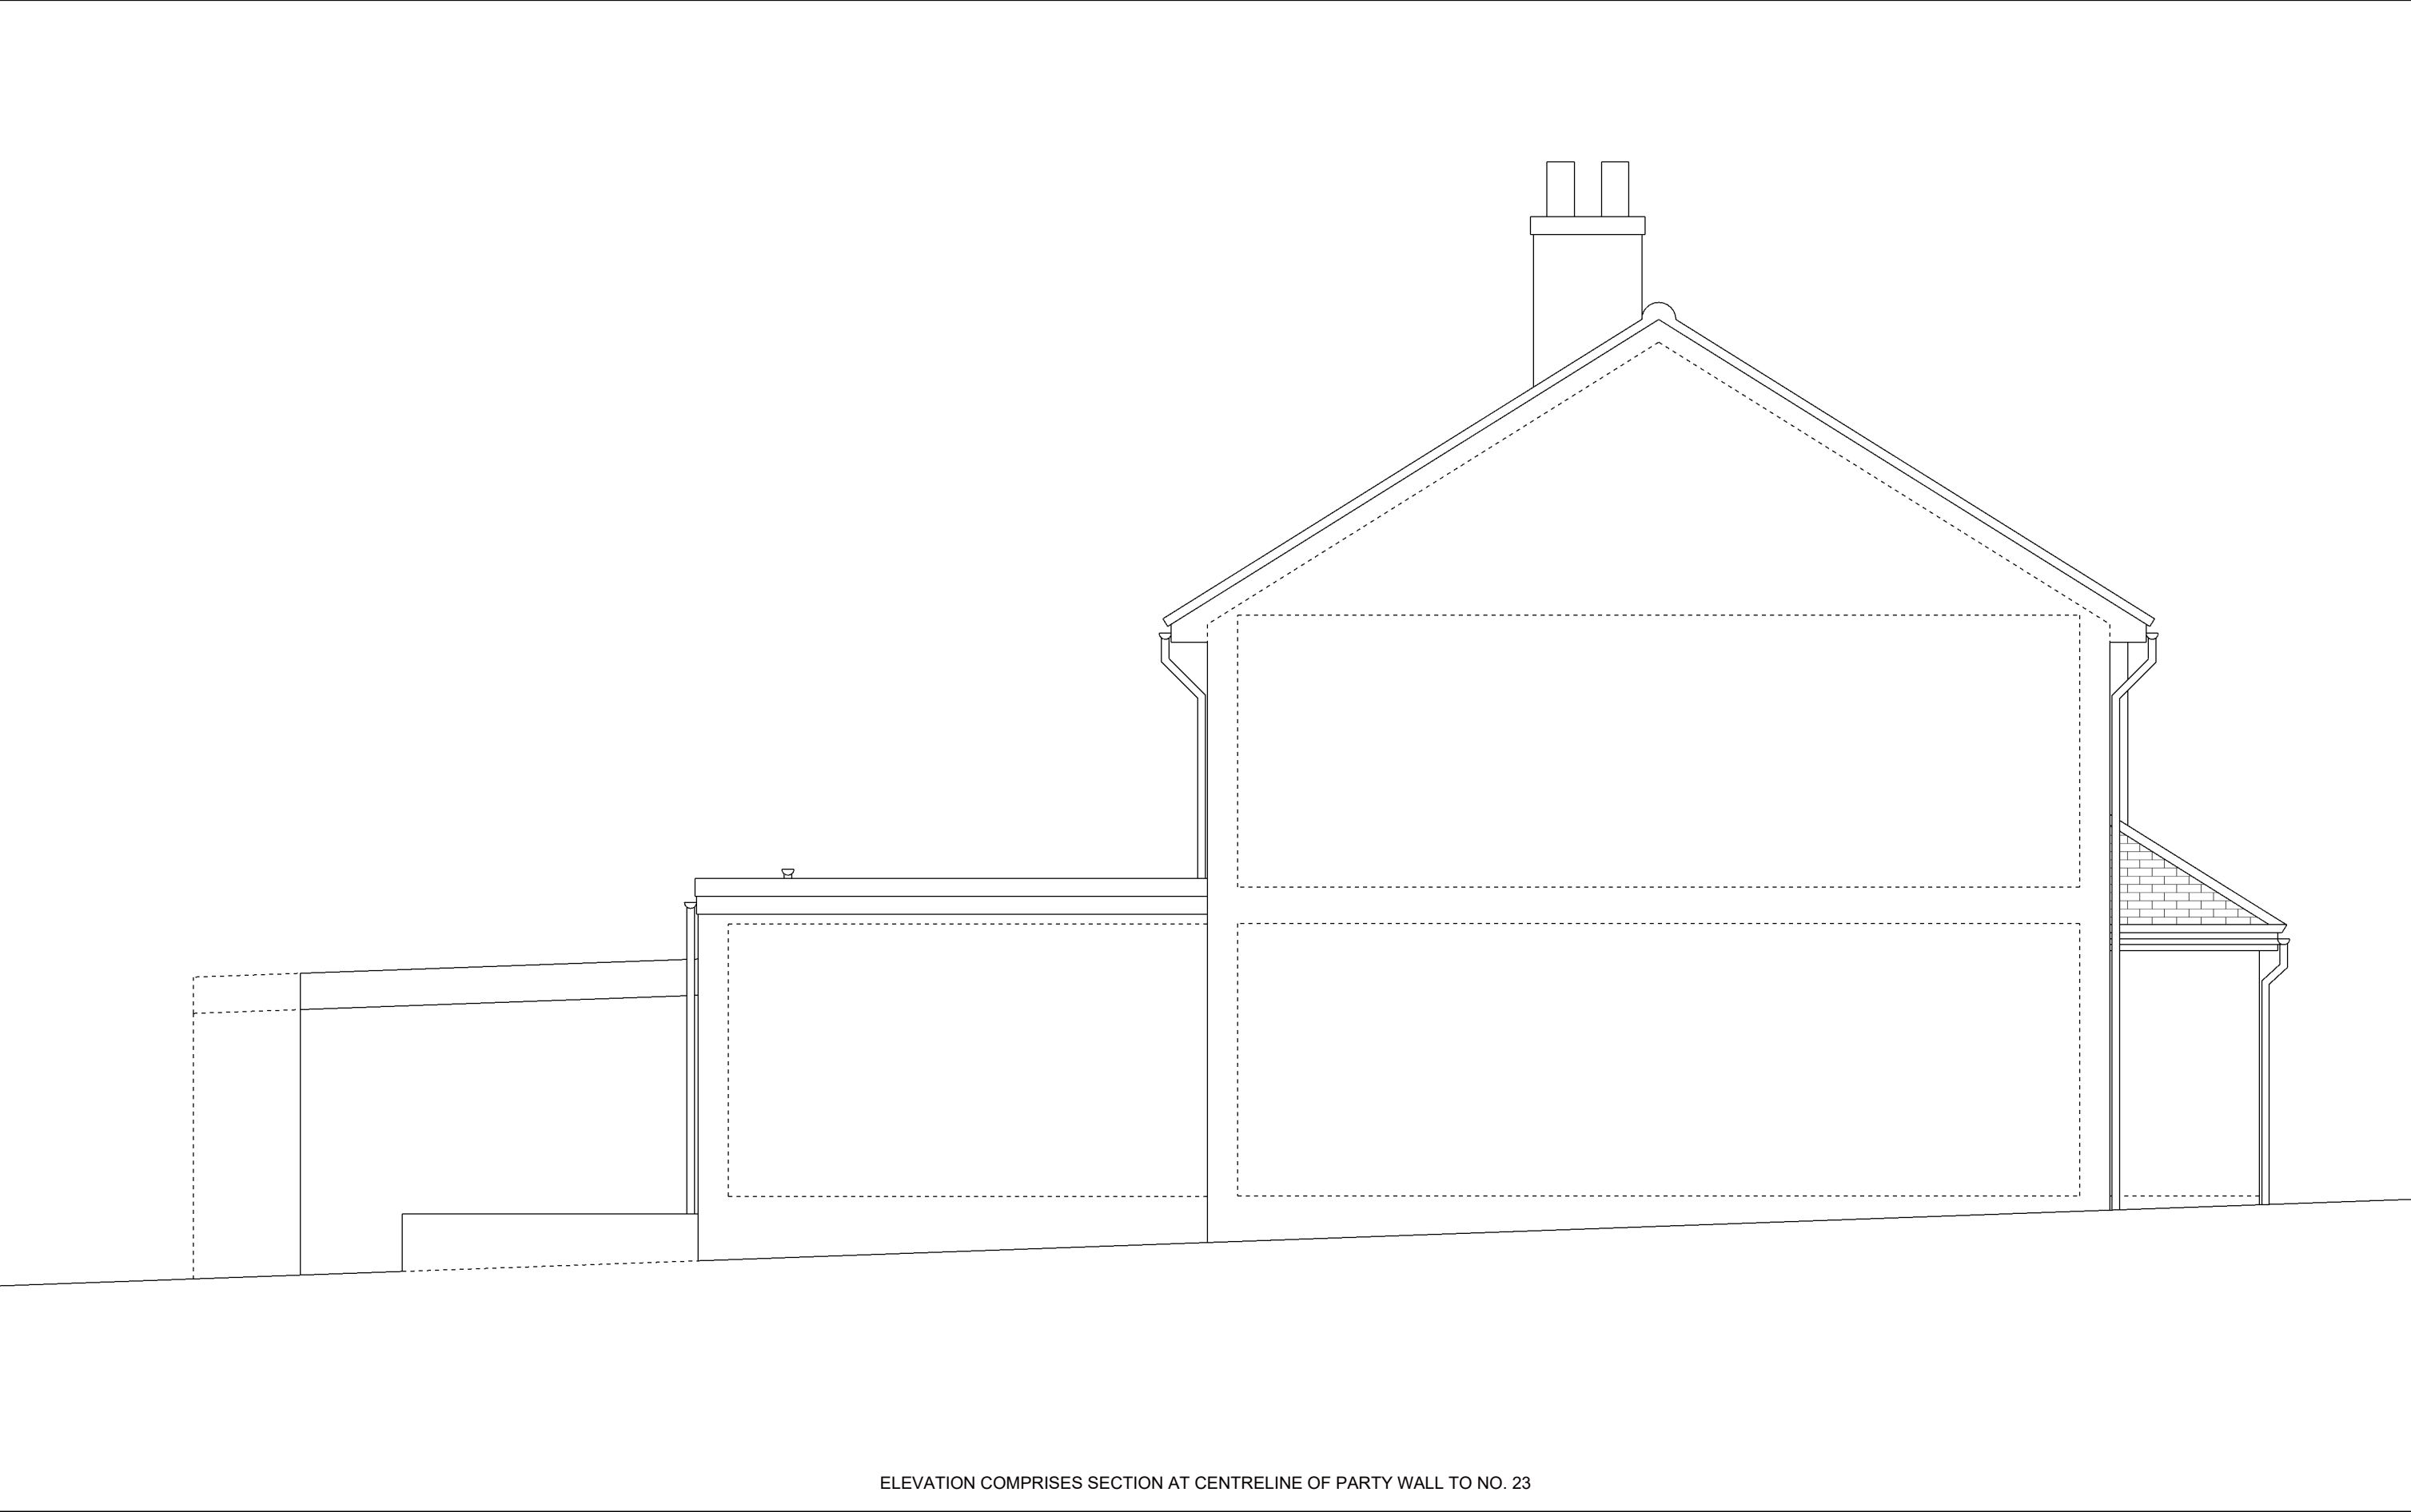


ELEVATION COMPRISES SECTION AT CENTRELINE OF PARTY WALL TO NO. 23

Steve Baker **Architect**
78 Pound Road East Peckham Tonbridge Kent TN12 5BJ
18 Hatton Place London EC1M 8RU
T: +44 (0)1622 870275
E: contact@stevebakerarchitect.com
W: www.stevebakerarchitect.com

S	R	Date	Description
			Note - Do not scale from this drawing. All dimensions must be checked on site by the contractor and any discrepancies reported immediately.
			© COPYRIGHT 2023 STEVE BAKER ARCHITECT Ordnance Survey. © Crown Copyright 2023. All rights reserved. Supplied by UK Map Centre Licence number 100046957.



MR and MRS A. SKINNER

 

Client: MR and MRS A. SKINNER
Project Title: CIRRUS CRESCENT, GRAVESEND
Status: PLANNING Stage: P Scale: 1:25/1:50 Sheet: A1/A3

Drawing Title: EXISTING SOUTH ELEVATION
Project No: A23270 Disc: A Building: - Package: - Drawing No: 1031 Revision: -