



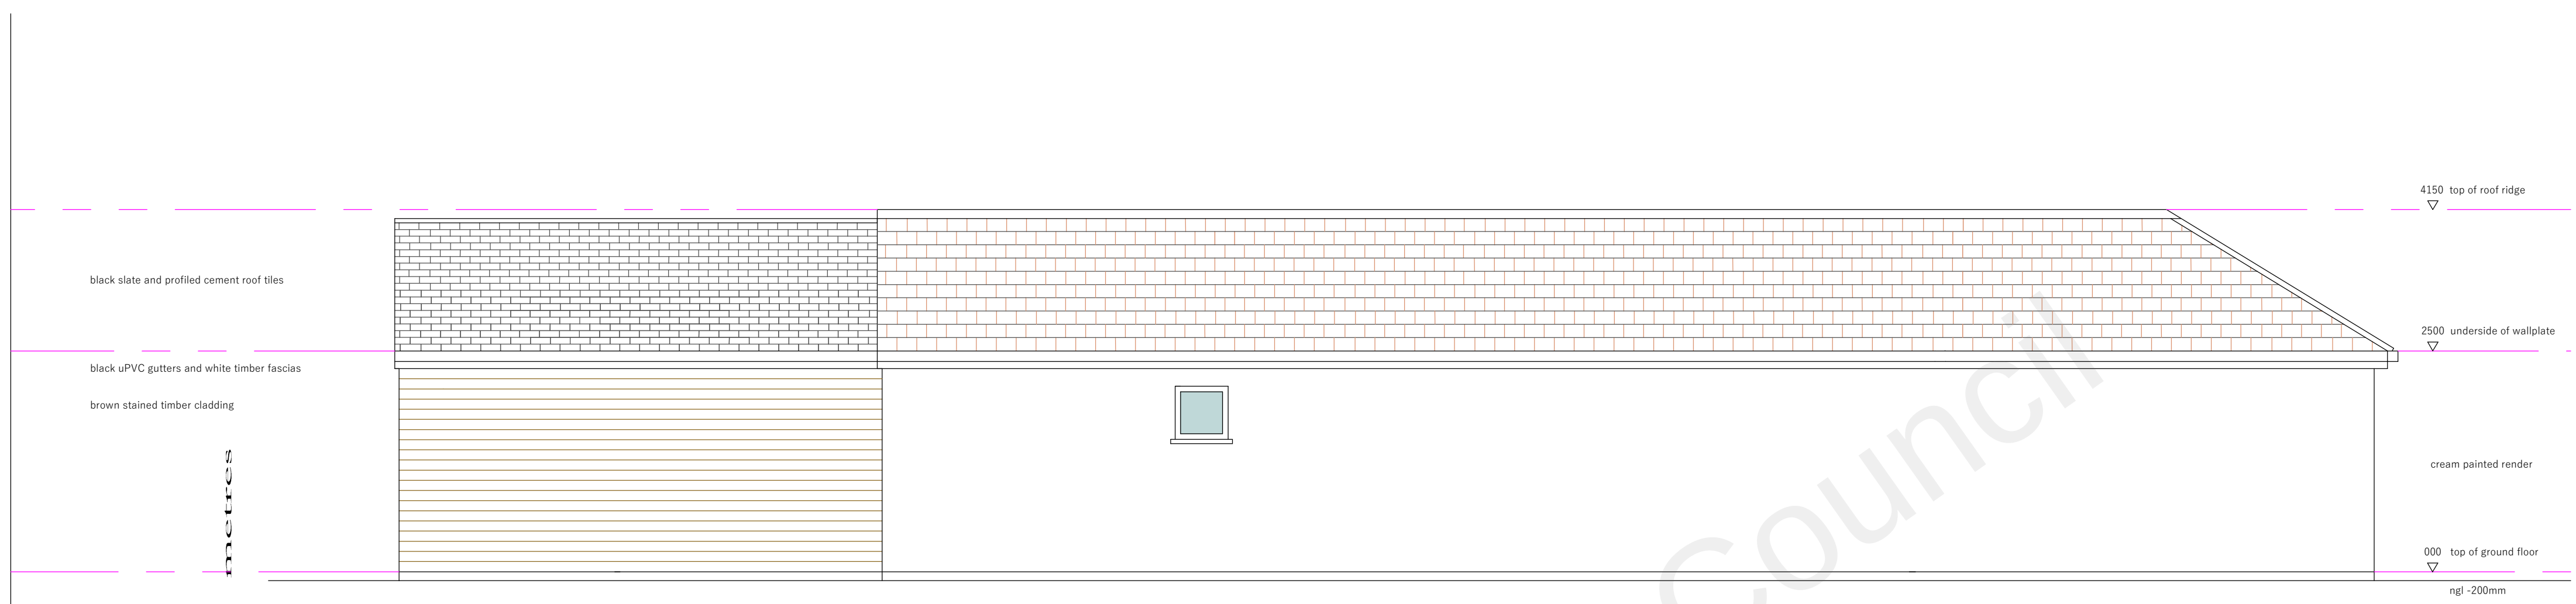

0 North Elevation

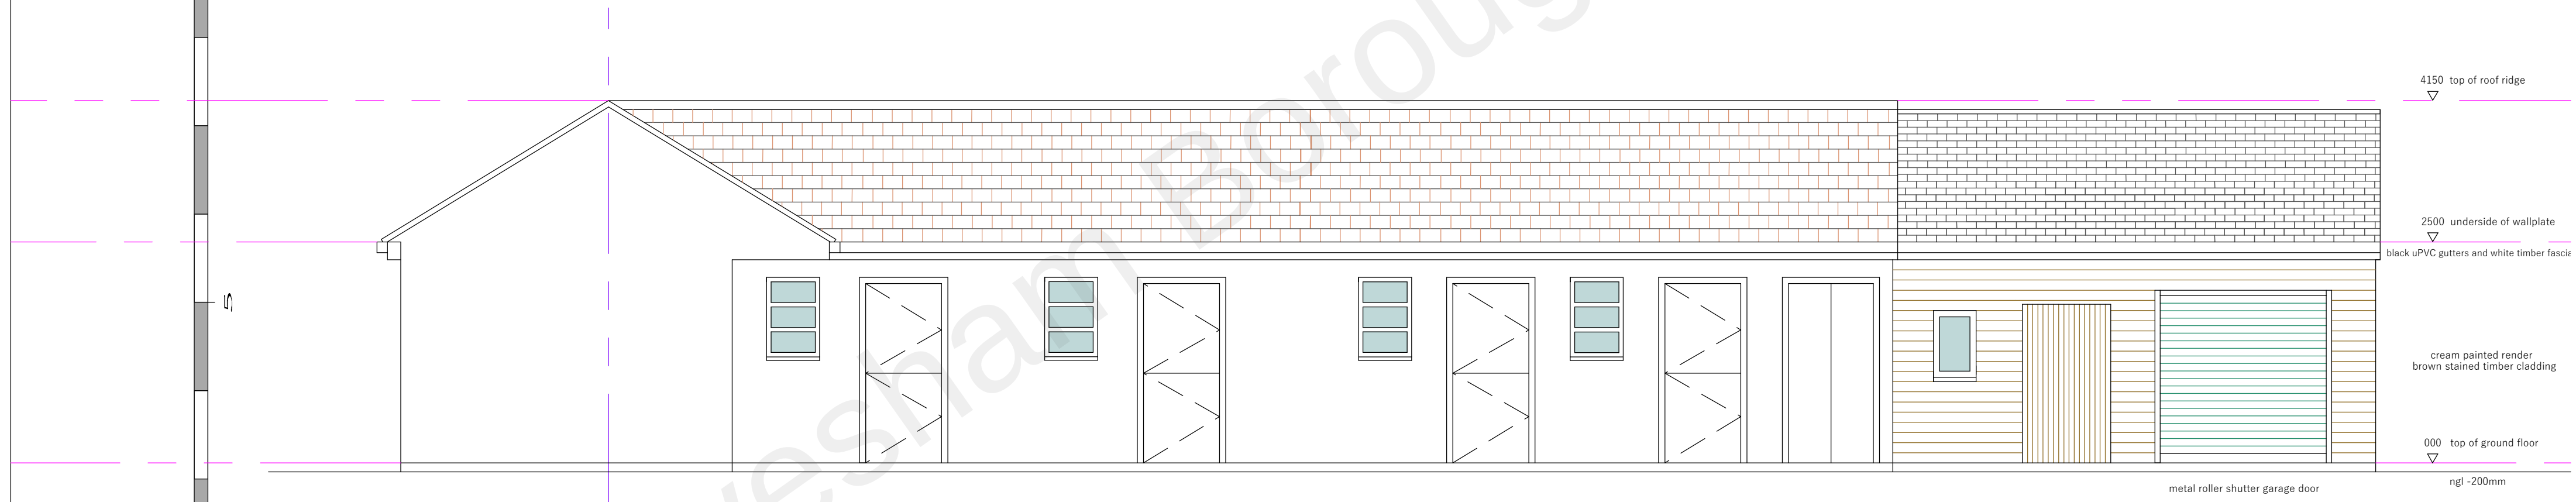

0 South Elevation

0 Existing Elevations

Scale 1 : 50

PROJECT House Woodall PROJEK
Burghfield, Wrotham Road, Culverstone Green, Meopham DA13 0RF
Existing Stable Block Converted to 2 Bedroom Cottage

CHRISTOPHER
COWLEY AND
ASSOCIATES
079-86340719
c.cowley@tiscali.co.uk