


Scale 1 : 50

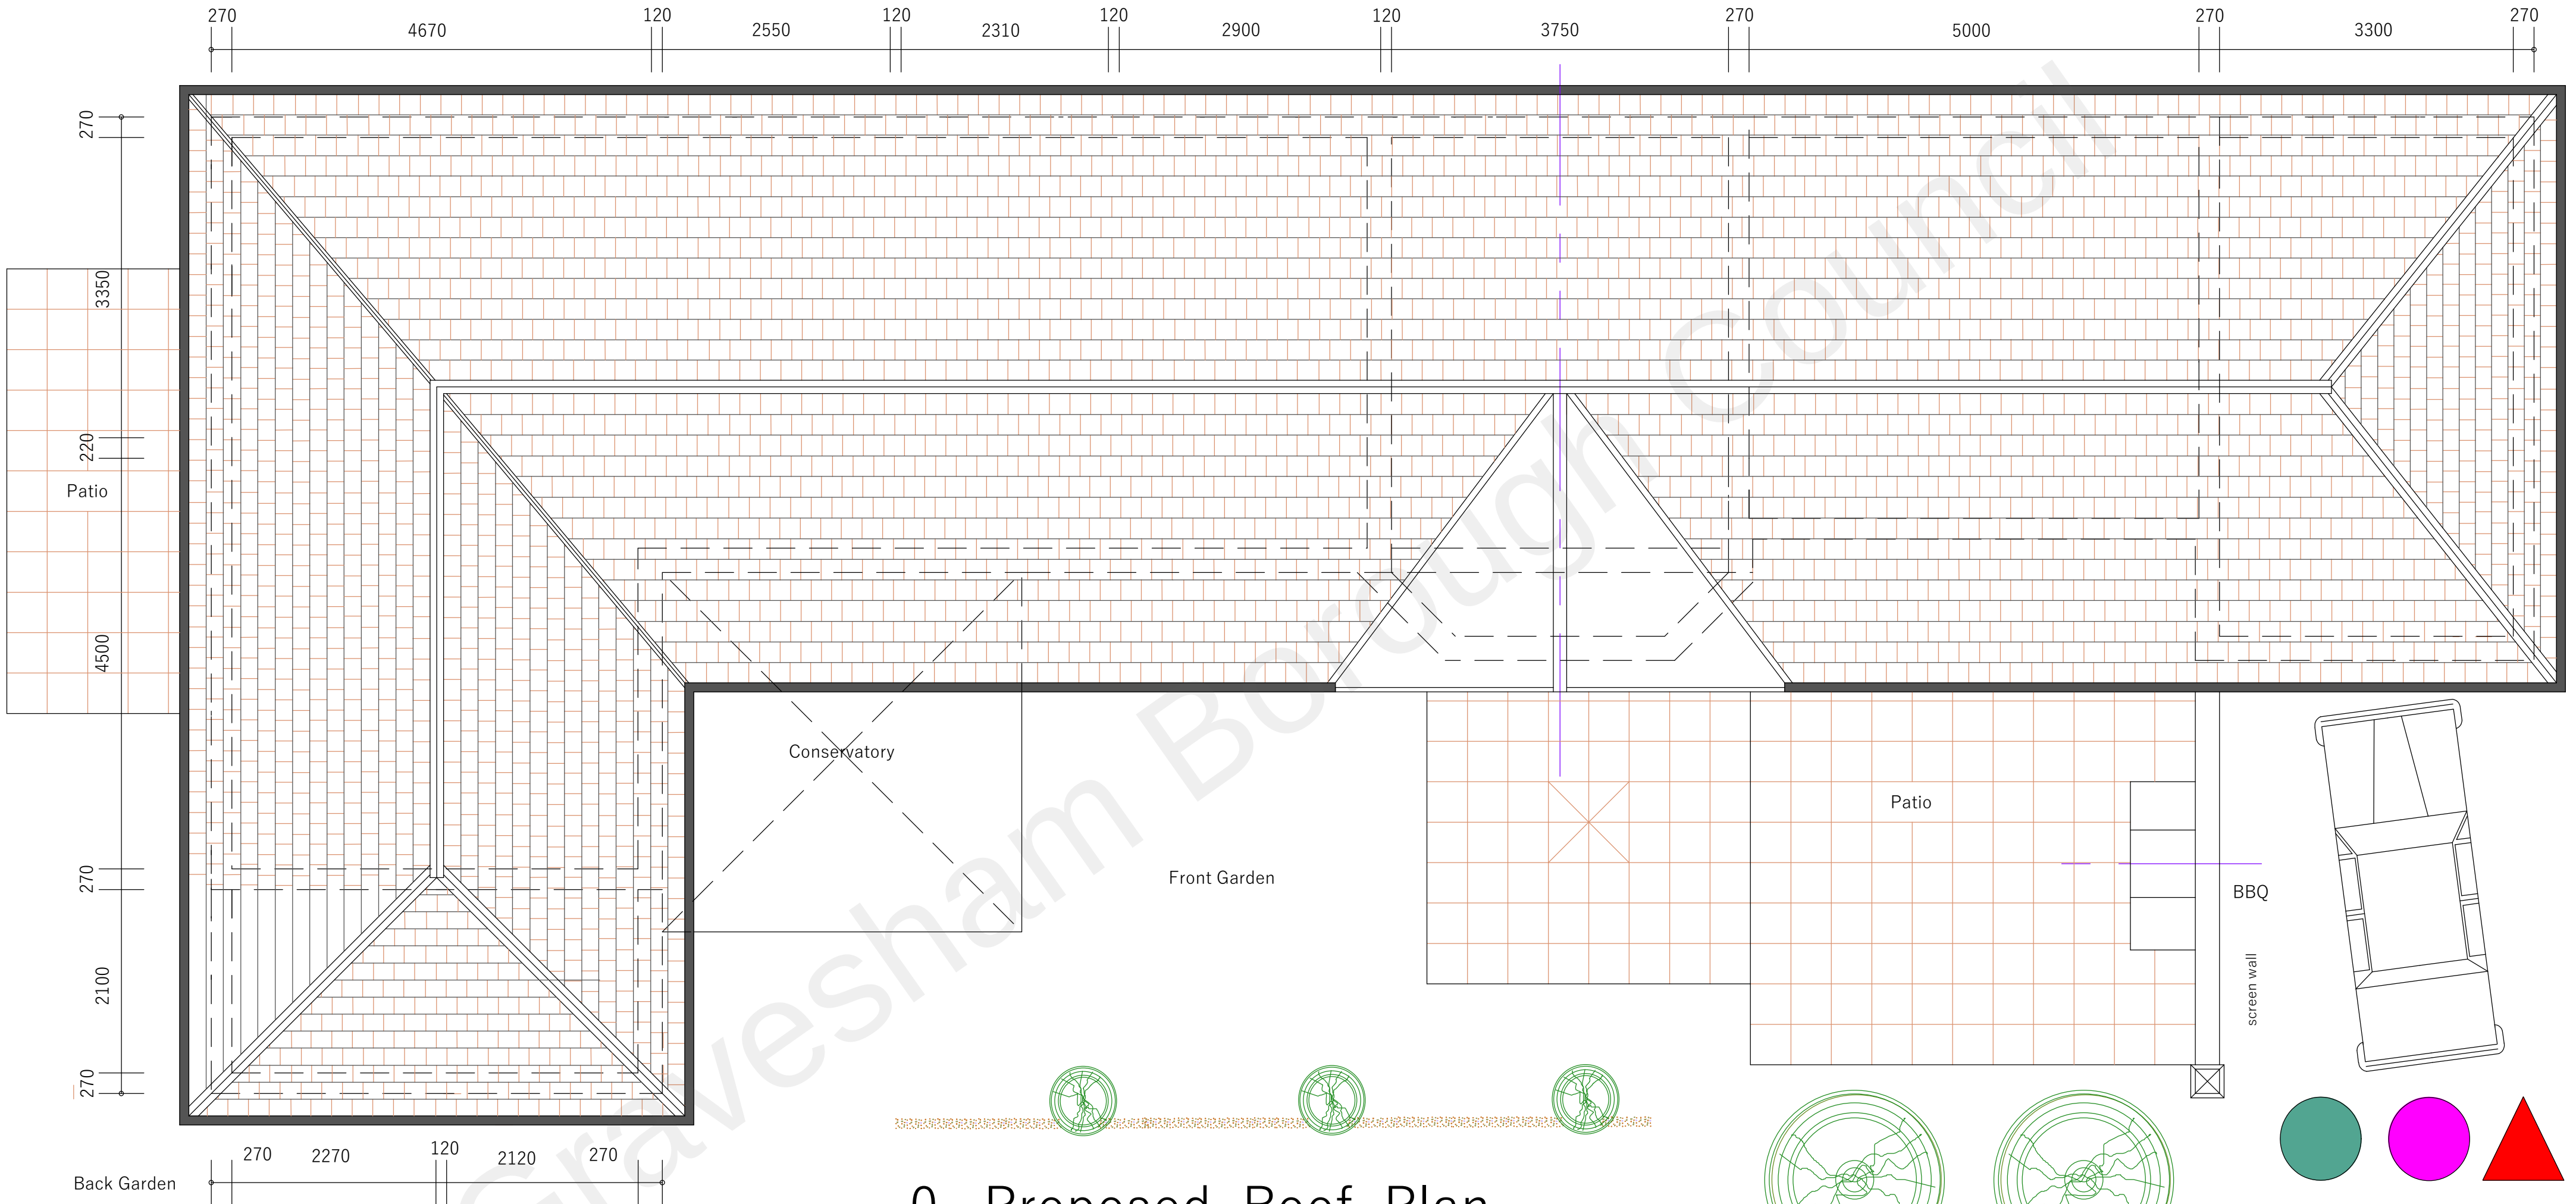

0 Proposed Roof Plan


PROJECT

House Woodall

PROJEK

Burghfield, Wrotham Road, Culverstone Green, Meopham DA13 0RF

Existing Stable Block Converted to 2 Bedroom Cottage

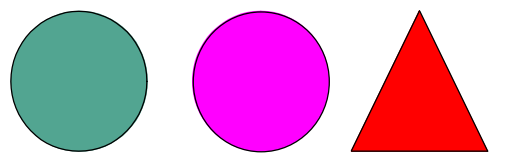

**CHRISTOPHER
COWLEY AND
ASSOCIATES**

079-86340719

c.cowley@tiscali.co.uk

