


0 North Elevation

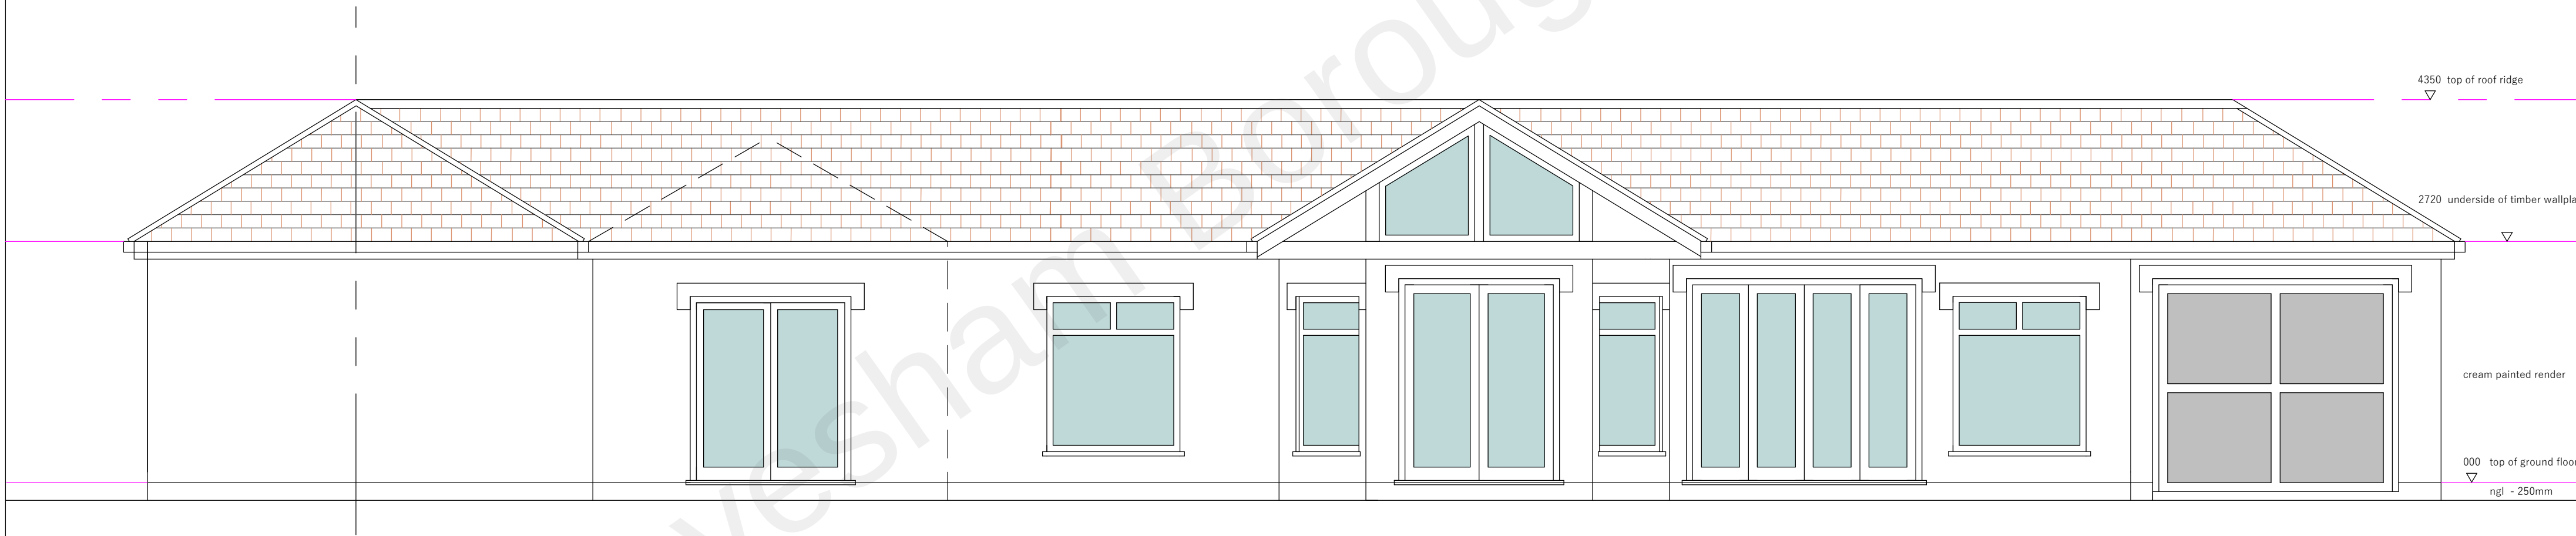


0 South Elevation

Scale 1 : 50



0 Proposed Elevations

PROJECT House Woodall PROJEK
Burghfield, Wrotham Road, Culverstone Green, Meopham DA13 0RF
Existing Stable Block Converted to 2 Bedroom Cottage

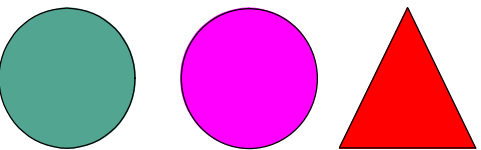

CHRISTOPHER
COWLEY AND
ASSOCIATES
079-86340719
c.cowley@tiscali.co.uk