


0 West Elevation

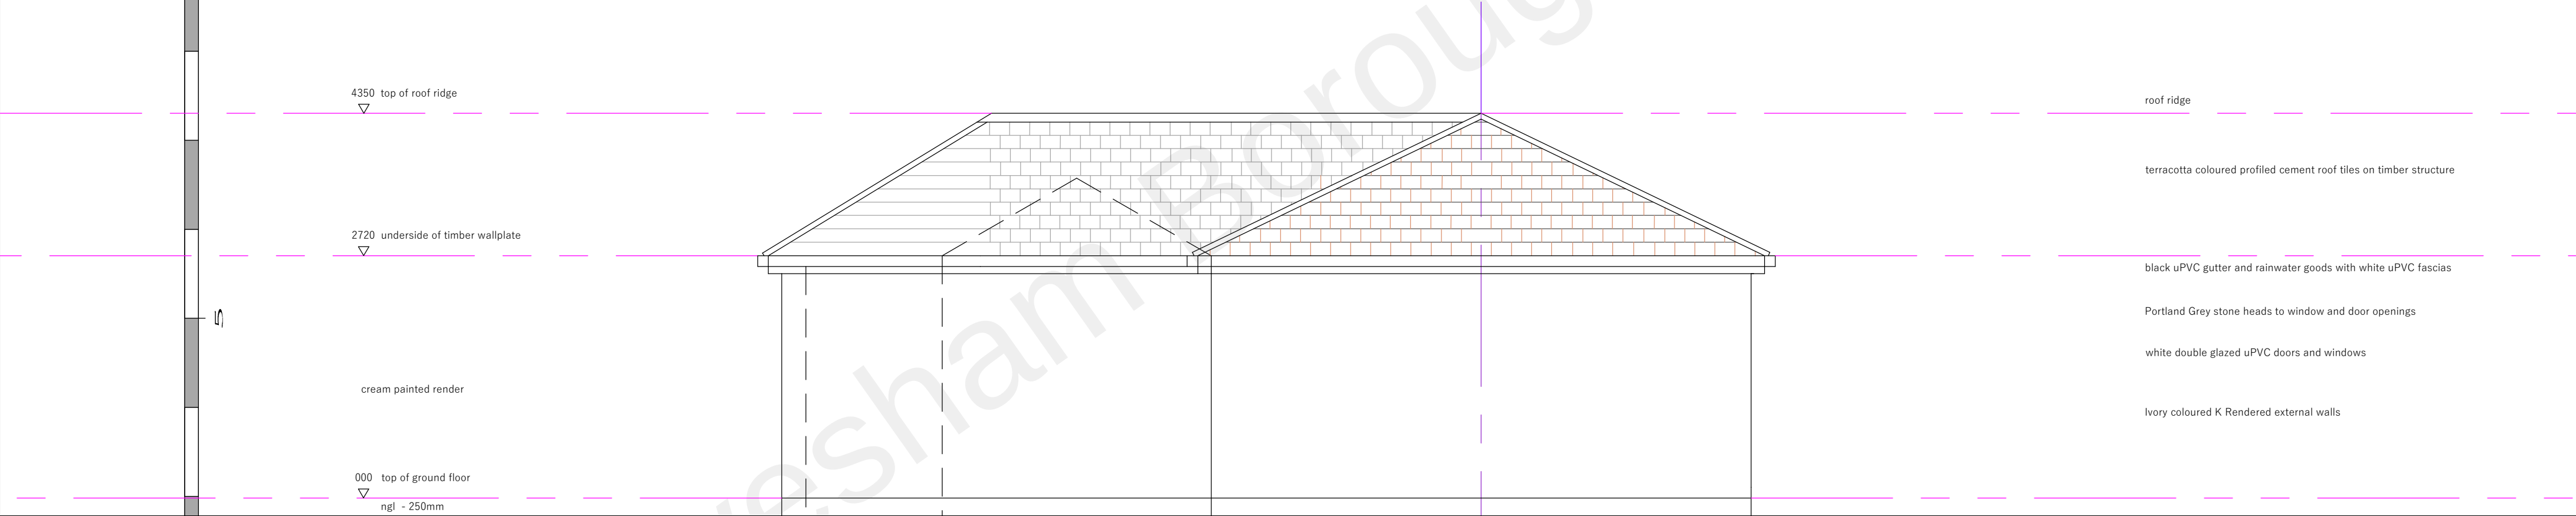

0 East Elevation

0 Proposed Elevations

Scale 1 : 50

0

5

10

PROJECT House Woodall PROJEK

Burghfield, Wrotham Road, Culverstone Green, Meopham DA13 0RF

Existing Stable Block Converted to 2 Bedroom Cottage

Conservatory

CHRISTOPHER COWLEY AND ASSOCIATES

079-86340719

c.cowley@tiscali.co.uk

08