

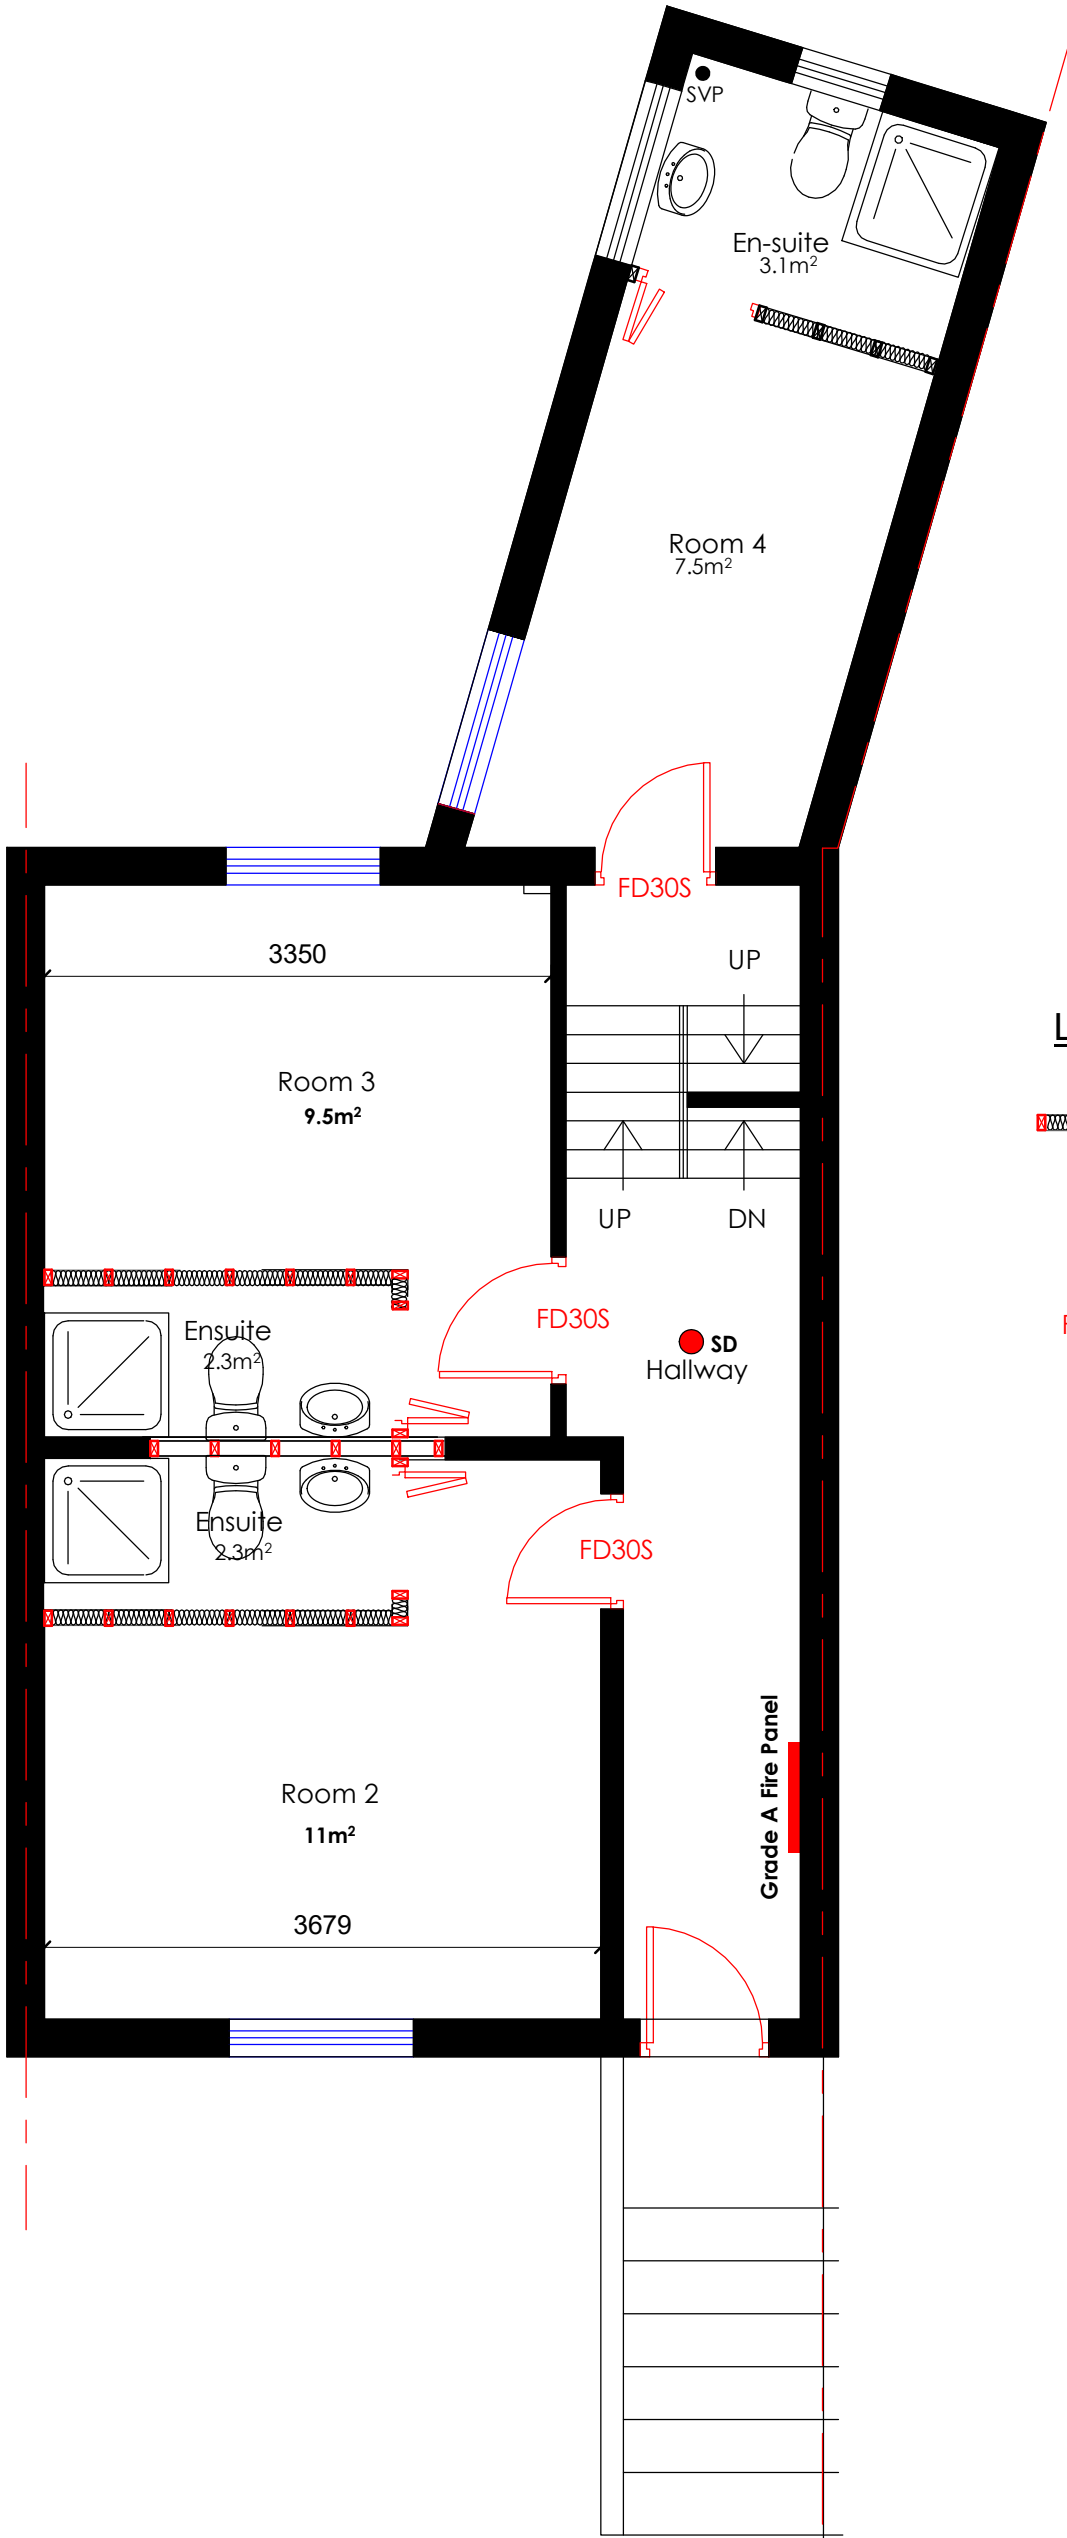


 

LEGEND

- Indicates 50mm x 100mm C24 Timber studs @400c/c
- New Stud walls to be insulated with 100mm RWA 45kg Acoustic rockwool for sound purposes
- FD30S** Fire door with 30 minutes fire protection with self closing device
- SD** - Interlinked Smoke alarm system. The smoke detection system to be grade LD2.
- HD** - Heat Detector

Proposed Ground Floor Plan
1 : 50

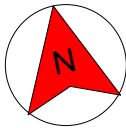

- NOTE**
1. ALL MEASUREMENTS TO BE CONFIRMED ON SITE
 2. ALL DRAWINGS AND DETAILS TO BE READ IN CONJUNCTION WITH RELEVANT DOCUMENTS AND SPECIFICATIONS
 3. NOTE: ANY VARIATIONS TO DETAIL MUST BE DISCUSSED WITH BUILDING CONTROL OFFICER AND ENGINEER

66 Milton Rd, Gravesend DA12 2PJ	Client Mr S Luthra		REF	REV
	Date APR 2024	Sheet number COL/66MR/SD102	Scale (@ A3) 1 : 50	
Proposed Ground Floor Plan	Drawn MMK	Sanaa Designs Email - sanaadesigns@outlook.com Mobile - 07583 437570		
	Checked by TK			