


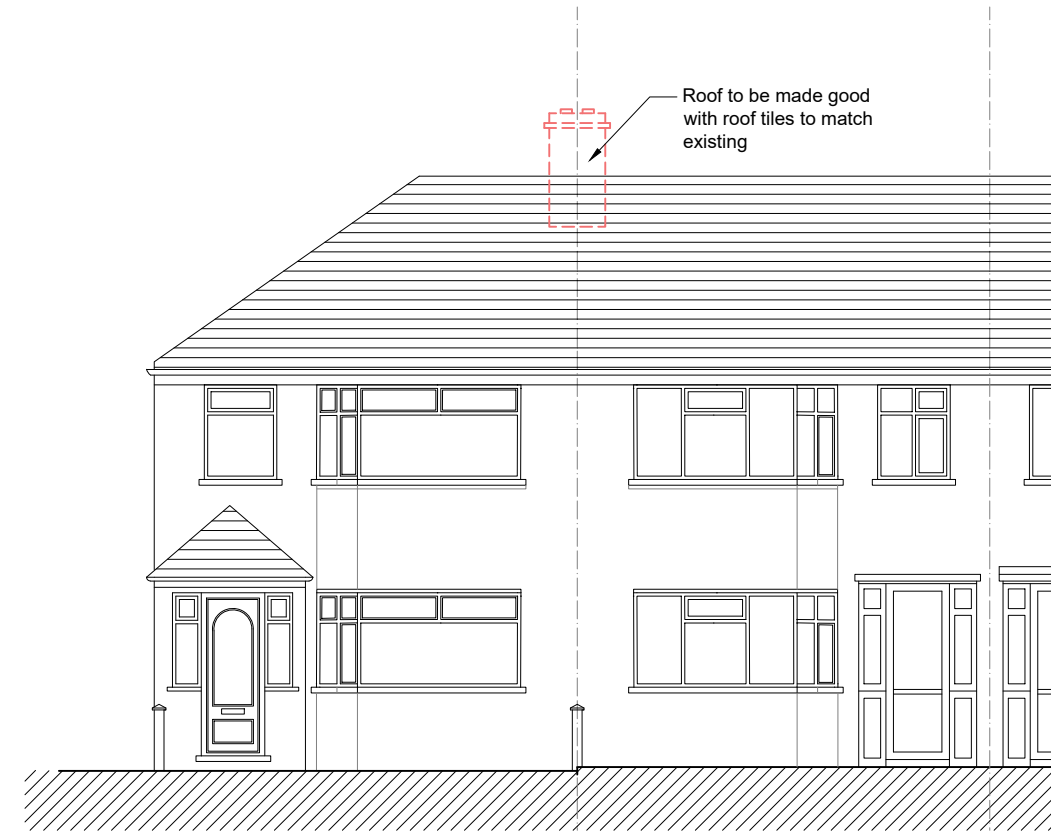

Existing front elevation



Proposed front elevation



REVISION LIST		
P01	First issue	23/07/2023
Miss Ana Antunes 34 Denton Court Road Gravesend Kent		
Proposal for chimney removal Existing and Proposed Elevations		
DRAWING NO. 02 01	SCALE: 1:100	SHEET SIZE: A3
REVISION P01	DATE: JUL 2023	