



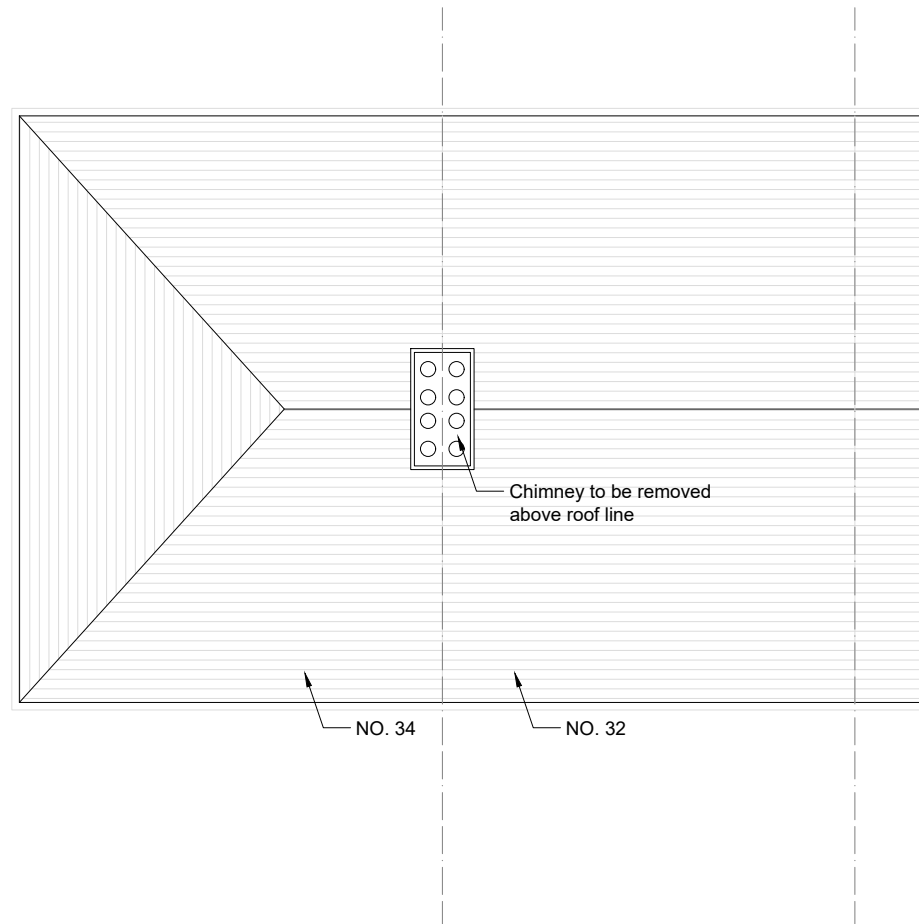

Existing Roof plan

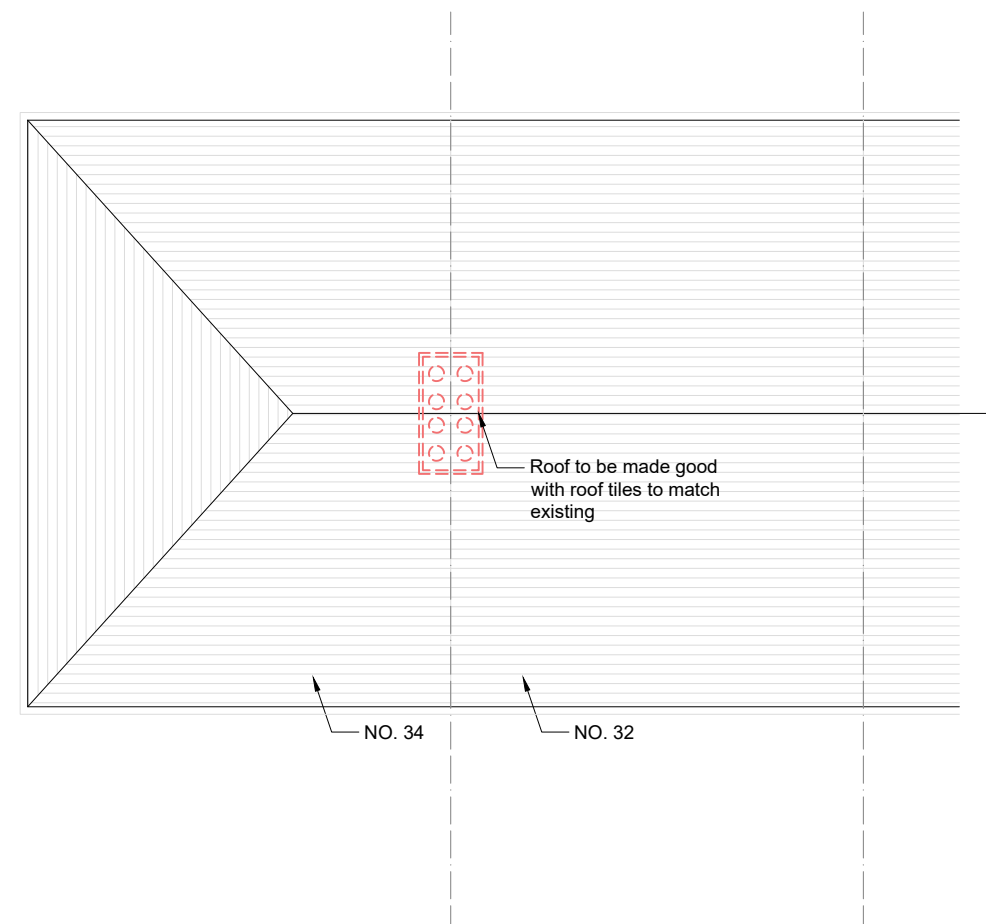

Proposed Roof plan



REVISION LIST		
P01	First issue	23/07/2023
Miss Ana Antunes 34 Denton Court Road Gravesend Kent		
Proposal for chimney removal Existing and Proposed Roof plan		
DRAWING NO. 02 02	SCALE: 1:100	SHEET SIZE: A3
REVISION P01	DATE: JUL 2023	