

- KEY
- INDICATES NEW WALLS
 - INDICATES DEMOLITIONS / TO BE REMOVED
 - INDICATES PROPOSED SOFT LANDSCAPING
 - INDICATES PROPOSED HARDSTANDING
 - INDICATES PROPOSED PAVED DRIVEWAY





- Image of porcelain paving for patio and driveway
- Colour - jupiter grey




- Image of waney lap fence panel
- Colour - brown (pressure treated)



- Image of Hauraton recyfix pro 150 channel
- Colour - black

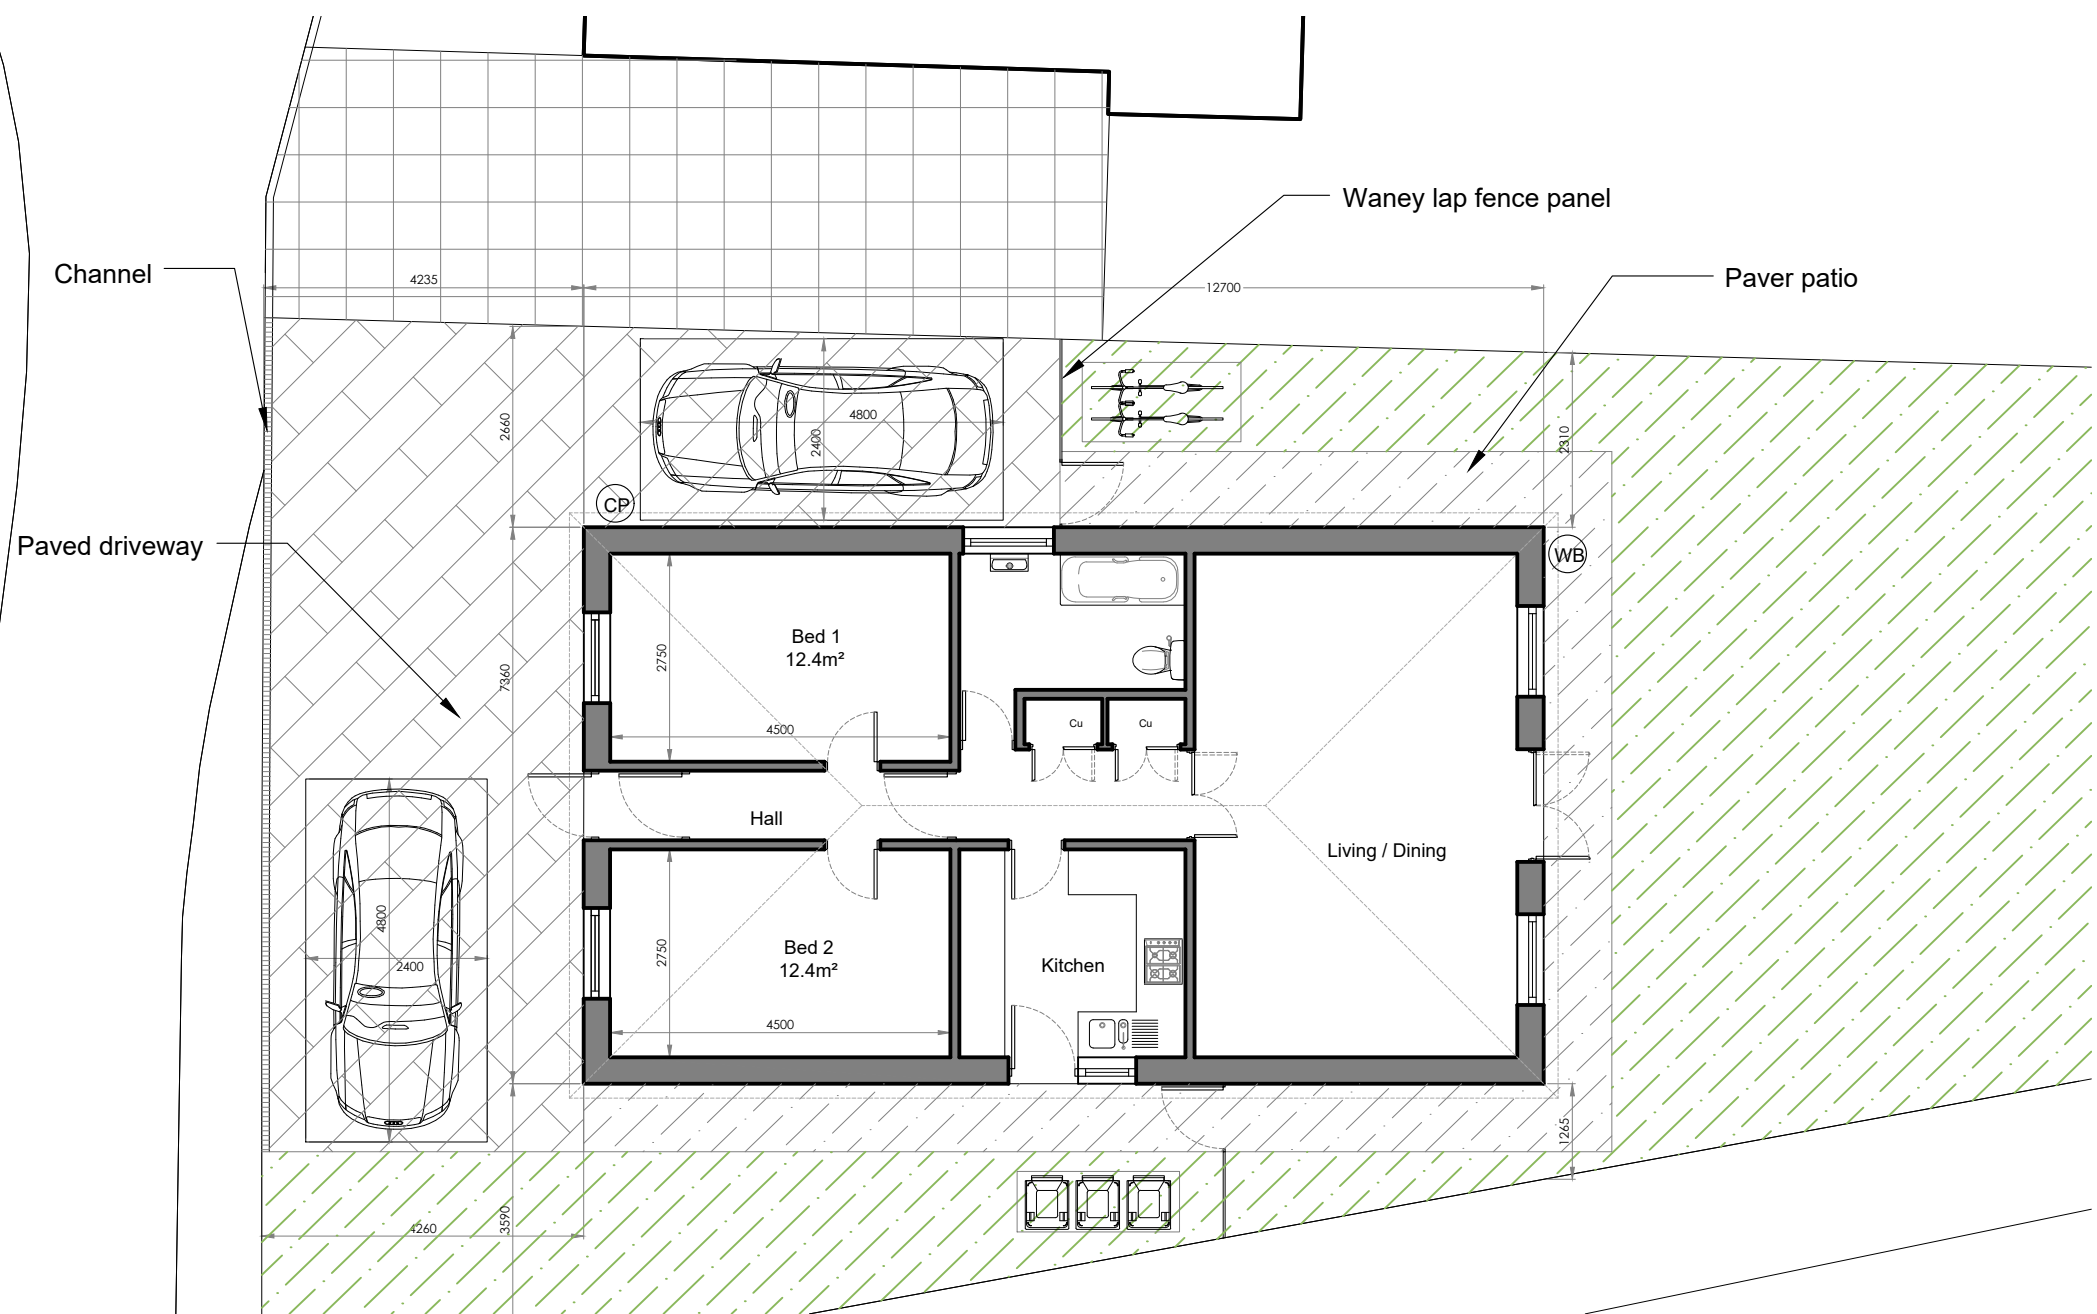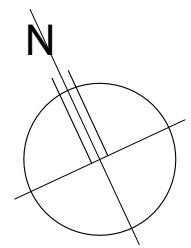

1 PROPOSED FLOOR PLAN
PLAN VIEW Scale 1:100

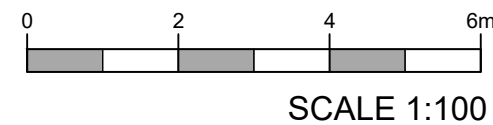

JCD Architectural Consultant
20 Admirals Walk,
Chatham, Kent.
ME5 8NL.
TEL: 07946608141
WED: www.jcd-ac.co.uk
EMAIL: jcd-ac@outlook.com

REV.	DATE	REV. BY
------	------	---------

- COPYRIGHT JCD Architectural Consultant
- ALL DIMENSIONS TO BE VERIFIED ON SITE BY THE CONTRACTOR PRIOR TO COMMENCEMENT OF ANY SHOP DRAWINGS OR SITE WORK.
 - ANY DISCREPANCY FOUND BETWEEN THIS DRAWING AND ANY OTHER DOCUMENT MUST BE REPORTED IMMEDIATELY TO THE DESIGNERS.
 - REMOVE THIS DRAWING FROM CURRENCY WHEN A REVISED DRAWING IS ISSUED.
 - THIS DOCUMENT REMAINS OUR EXCLUSIVE PROPERTY IT SHALL NOT BE REPRODUCED NOR COMMUNICATED TO THIRD PARTIES WITHOUT MY WRITTEN CONSENT.
 - THE COPYRIGHT OF THIS DRAWING AND DESIGN IS VESTED IN THE DESIGNERS.

Client: Drinec Ltd		
Project: Land Adjacent, 77 New House Lane Northfleet, Gravesend Kent DA11 7HJ		
Title: Proposed Floor Plan		
AUTHOR JC	DATE 18 10 2025	APPROVED JC
SCALES 1:100 @ A3	READ WITH -	
DRAWING No. 24133	(03)	001
Project No.	Series No.	DWG No.
DRAWING STATUS PLANNING		