

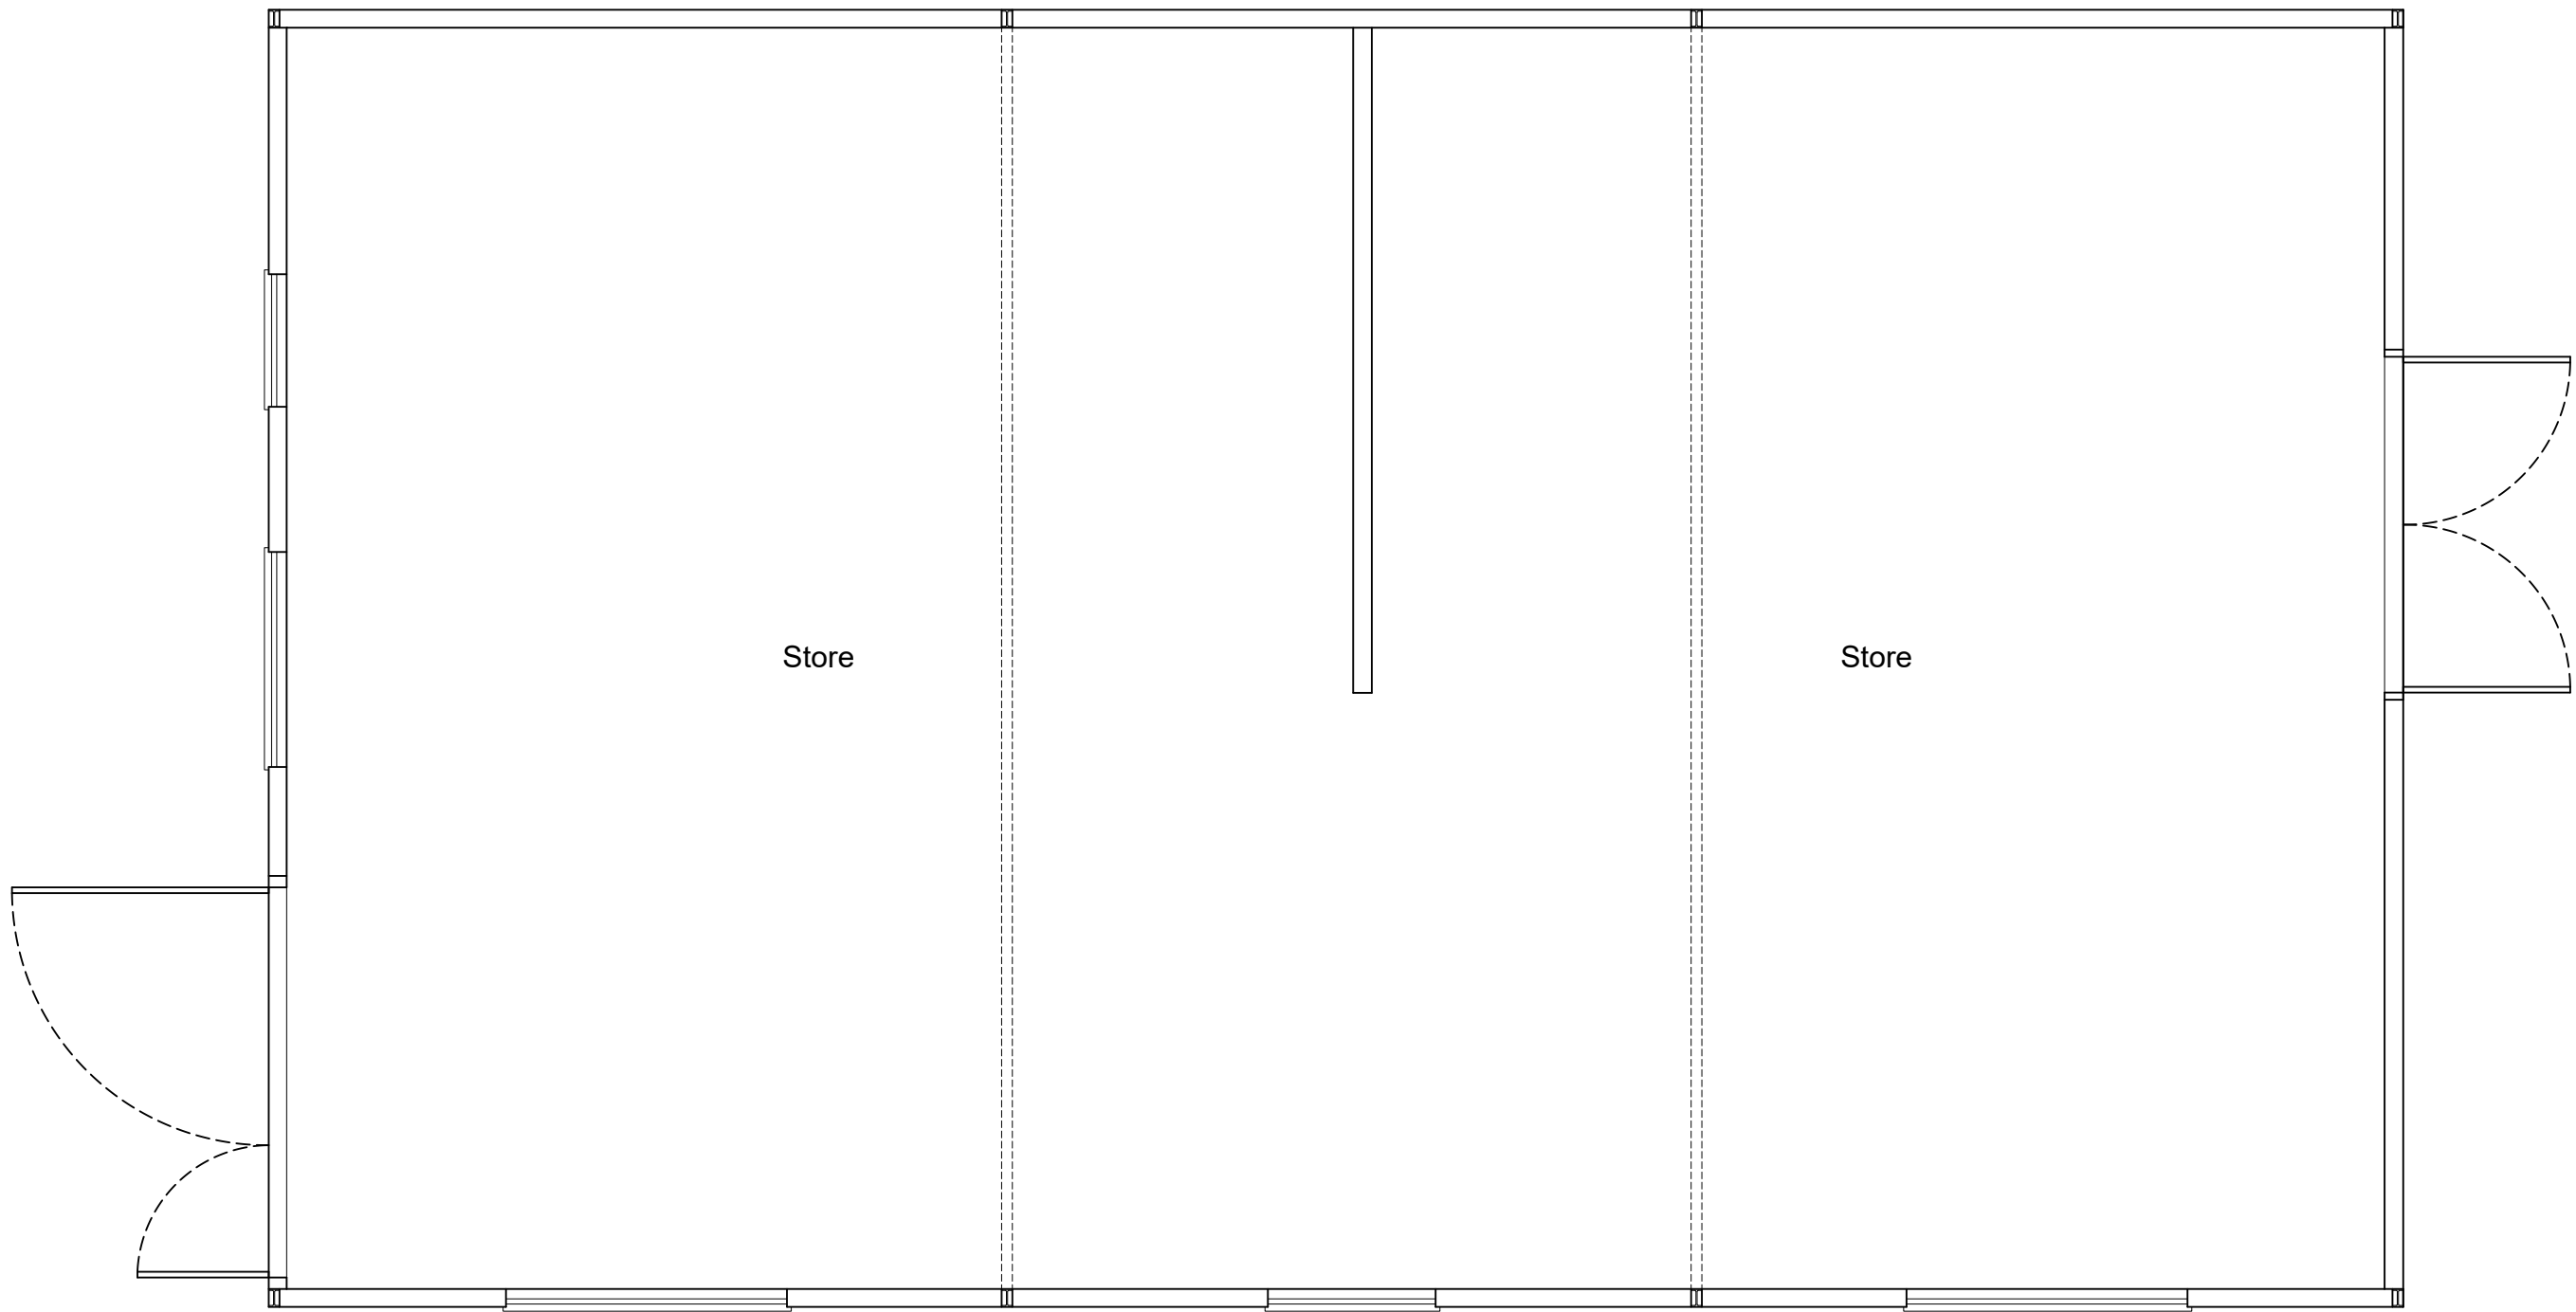


 

Existing Ground Floor Plan
1:50

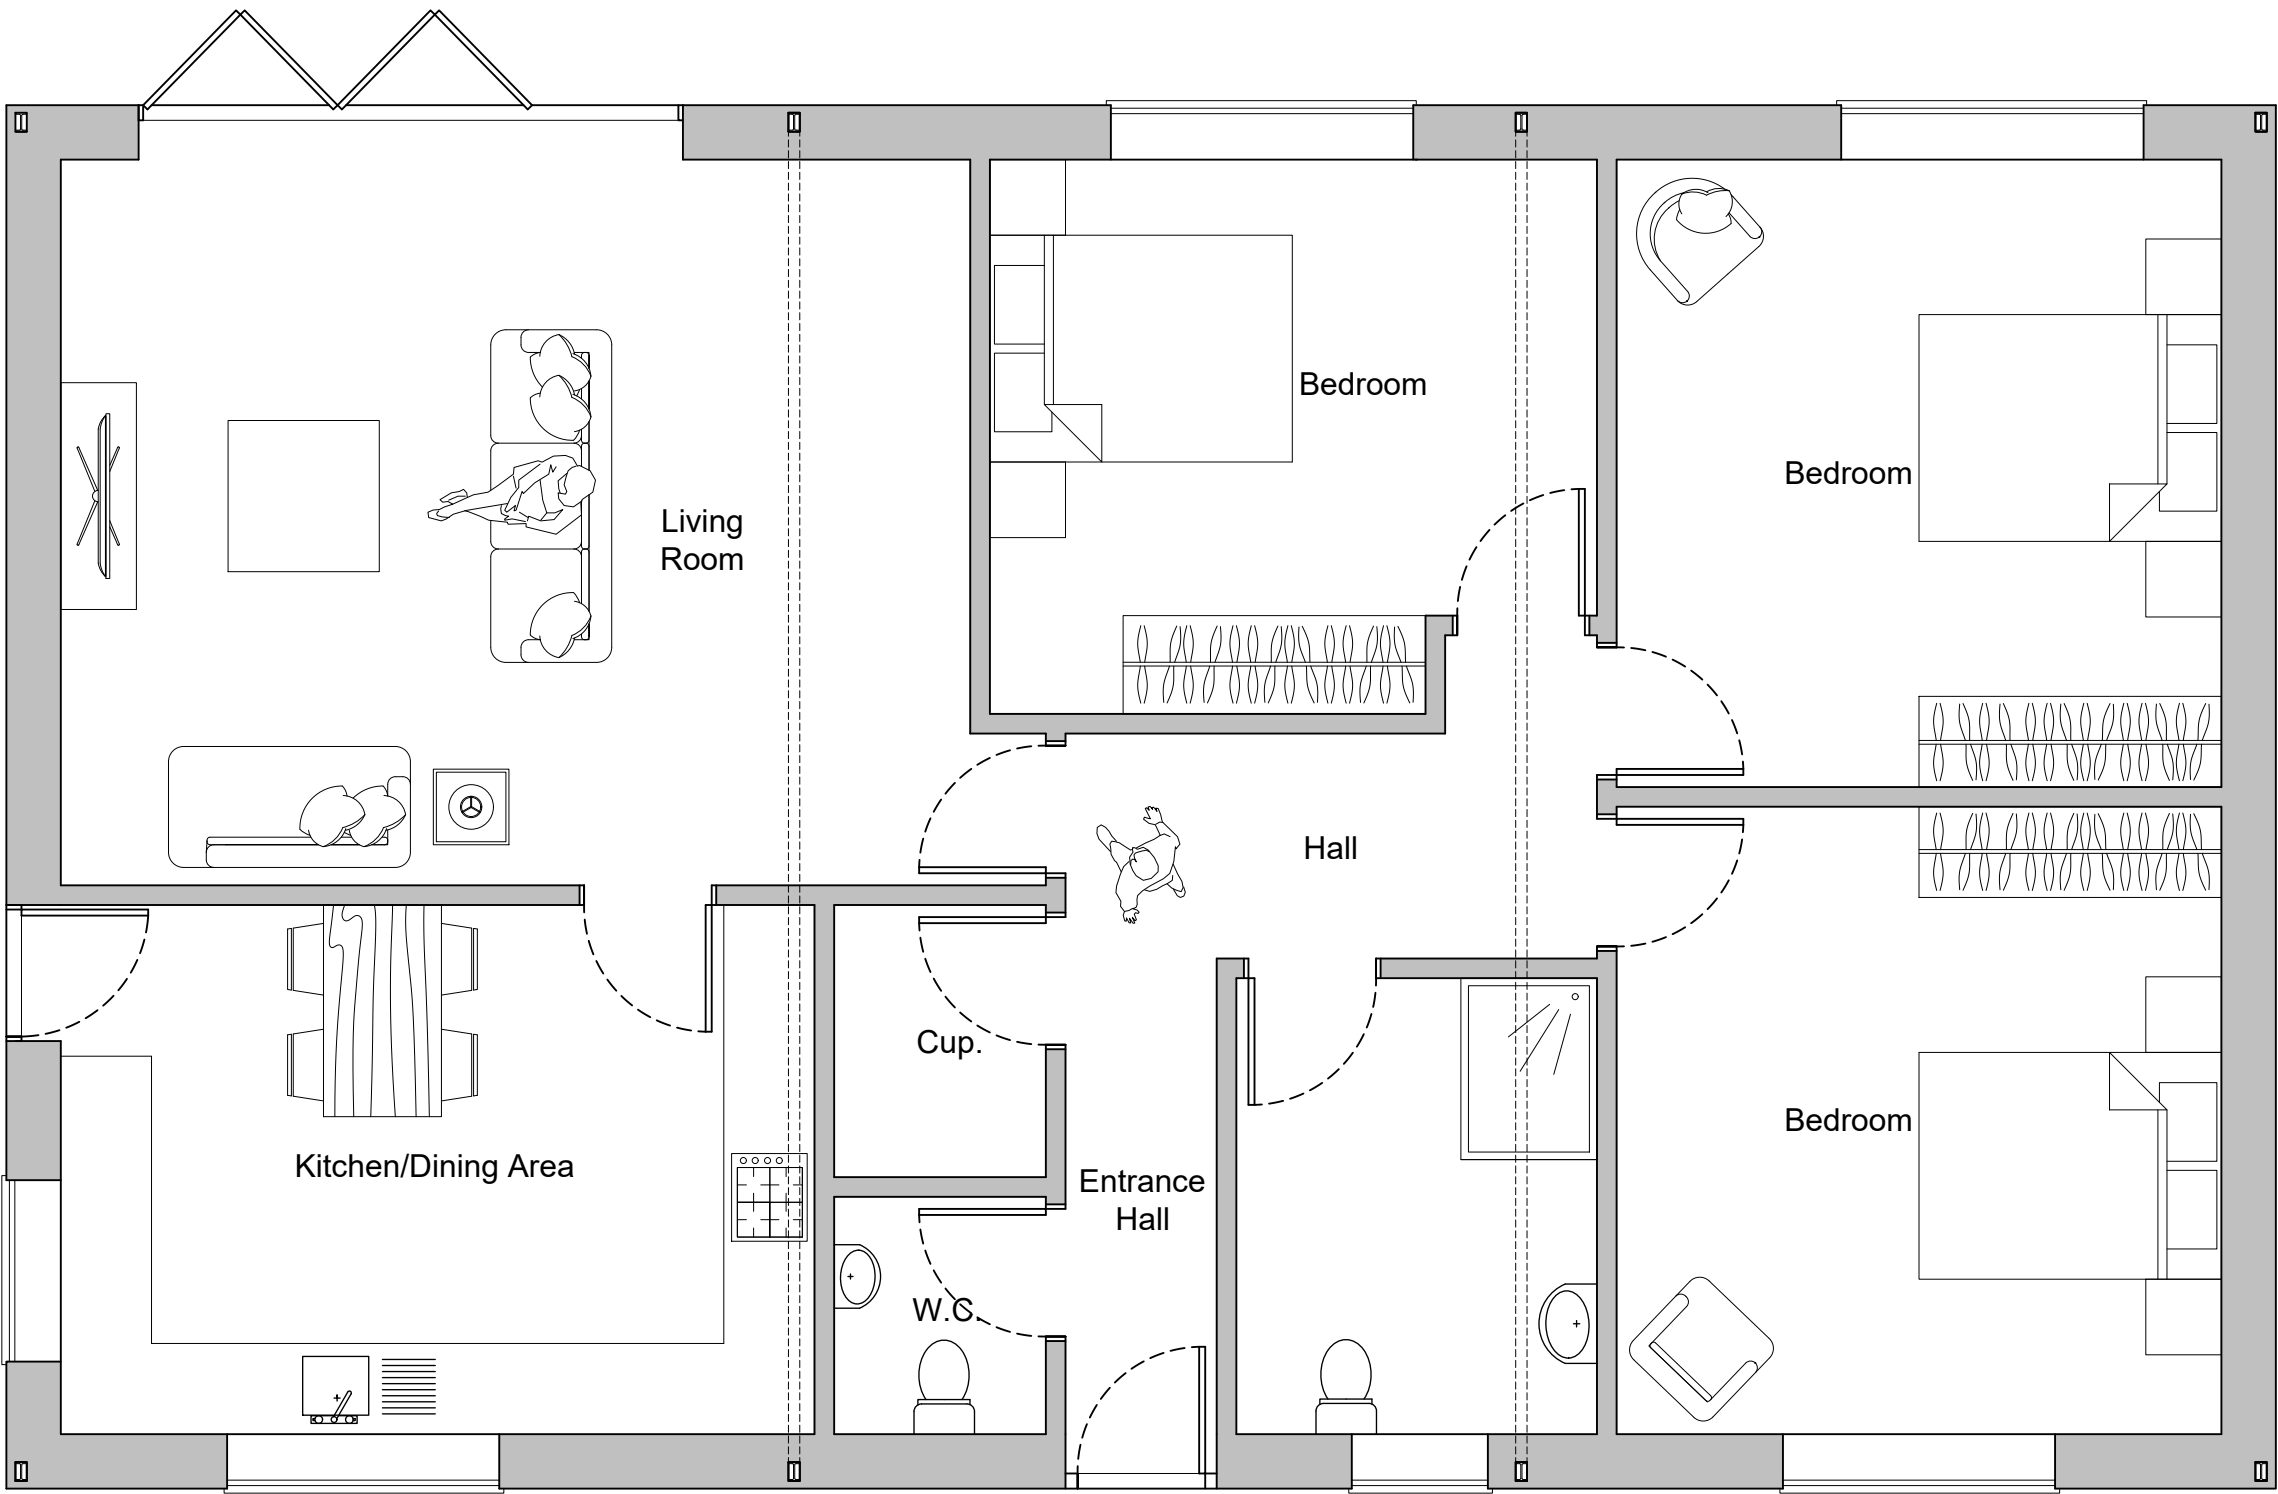

Proposed Ground Floor Plan
1:50

Notes.

All external materials to match the existing property.

Designed by:



30 Boxley Road, Chatham, Kent ME5 9LF
Mobile - 07767 338389

No.	Revision/Issue

Client/Project Name and Address

Robert Ripley

Land adjacent to Acorn Villa
& Ripley's View
Hermitage Road
Higham
ME3 7ND

Proposal:

Proposed Residential Development

Drawn by: M.Ripley	Drawing Number: SMRR/P/2
Date: 17/03/2023	Sheet:
Scale: 1:50 @ A1	