

Notes:


1. THE COPYRIGHT OF THIS DRAWING IS VESTED IN Yourspreadsheets AND IT MAY NOT BE REPRODUCED IN WHOLE OR PART OR USED FOR THE MANUFACTURE OF ANY ARTICLE WITHOUT THE EXPRESS PERMISSION OF THE COPYRIGHT HOLDERS.
2. WORK TO FIGURED DIMENSIONS ONLY.
3. THIS DRAWING IS TO BE READ IN CONJUNCTION WITH ALL RELEVANT ARCHITECT'S, SERVICE ENGINEER'S AND Yourspreadsheets DRAWINGS AND SPECIFICATIONS.

EXISTING ELEVATIONS




FRONT ELEVATION (WEST)

REAR ELEVATION (EAST)

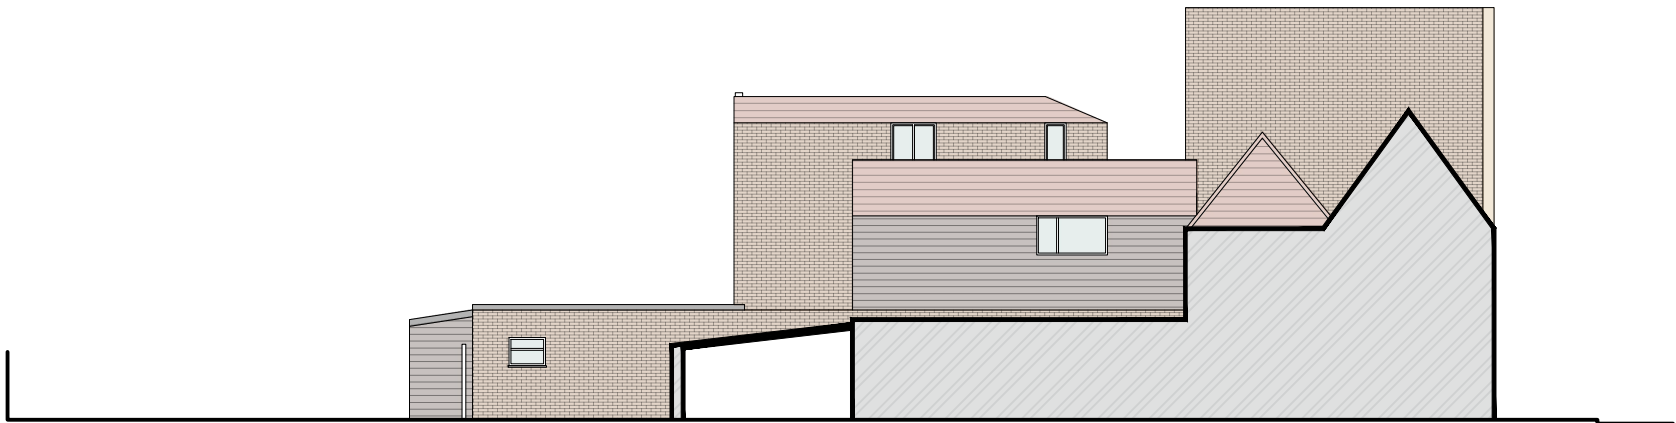

SIDE ELEVATION (NORTH)

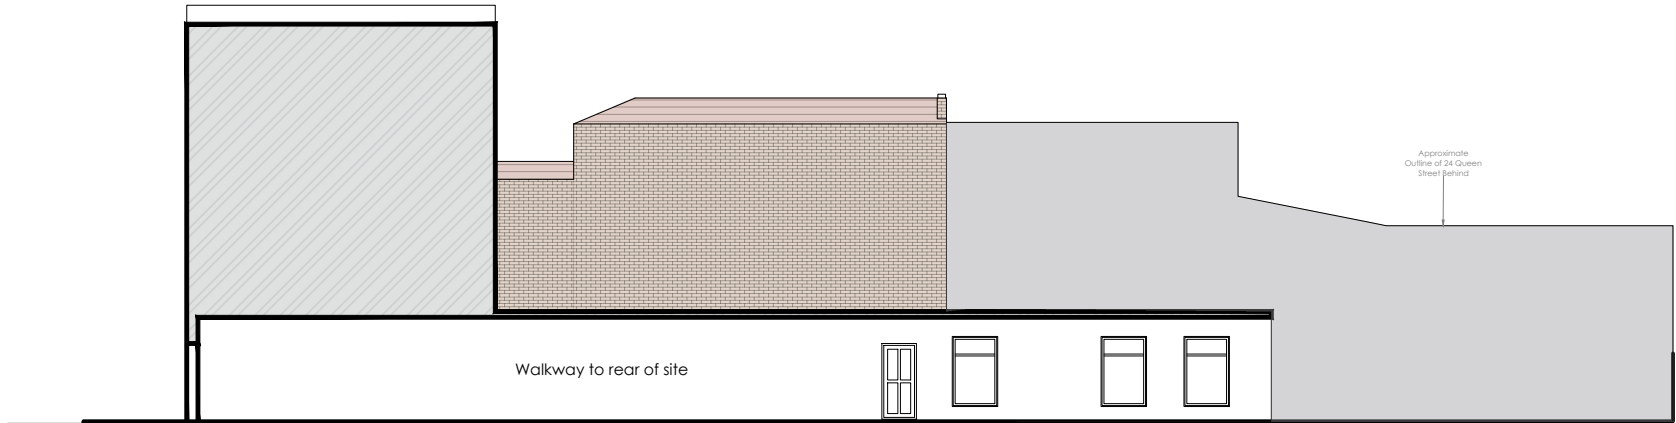

SIDE ELEVATION (SOUTH)

PROPOSED ELEVATIONS




FRONT ELEVATION (WEST)

REAR ELEVATION (EAST)




SIDE ELEVATION (NORTH)

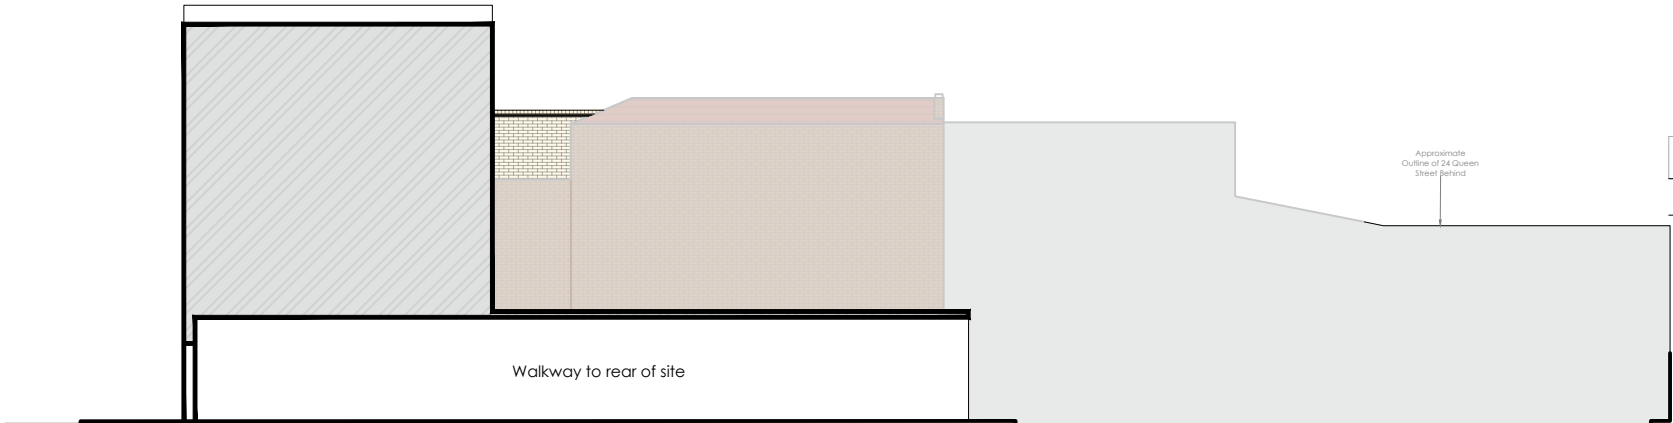

SIDE ELEVATION (SOUTH)

1:200

 

REV:	DESCRIPTION:	BY:	DATE:
A	-	-	-/-/-

status
**BARRON
EDWARDS
STERLING**
Whitehall Place
47 The Terrace,
Gravesend, Kent
DA12 2DL
01474 247 787
info@barronedwards.co.uk
www.barronedwards.co.uk

SITE:	22 Queen Street Gravesend Kent DA12 2EE
TITLE:	Elevations

SCALE AT A2: 1:1250 & 1:200	DATE: date	DRAWN: AM
PROJECT NO: 22QS	DRAWING NO: 004	REVISION: revision