



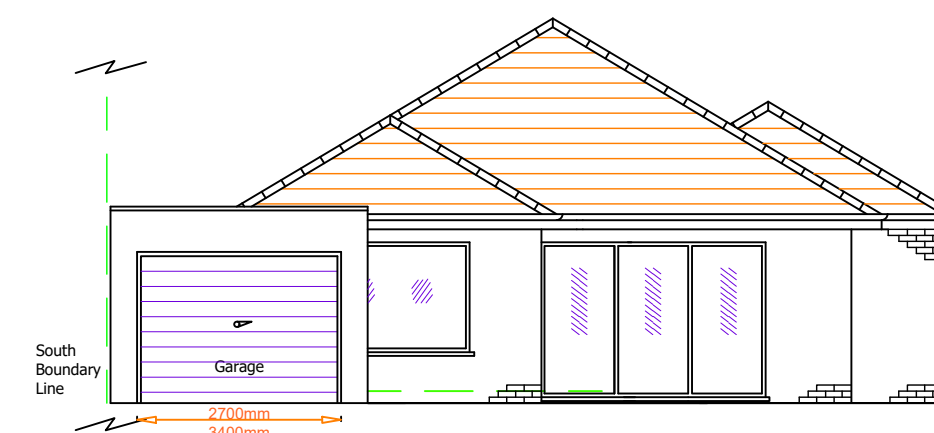


Existing Front (East) Elevation 1:100




Proposed Front (East) Elevation 1:100

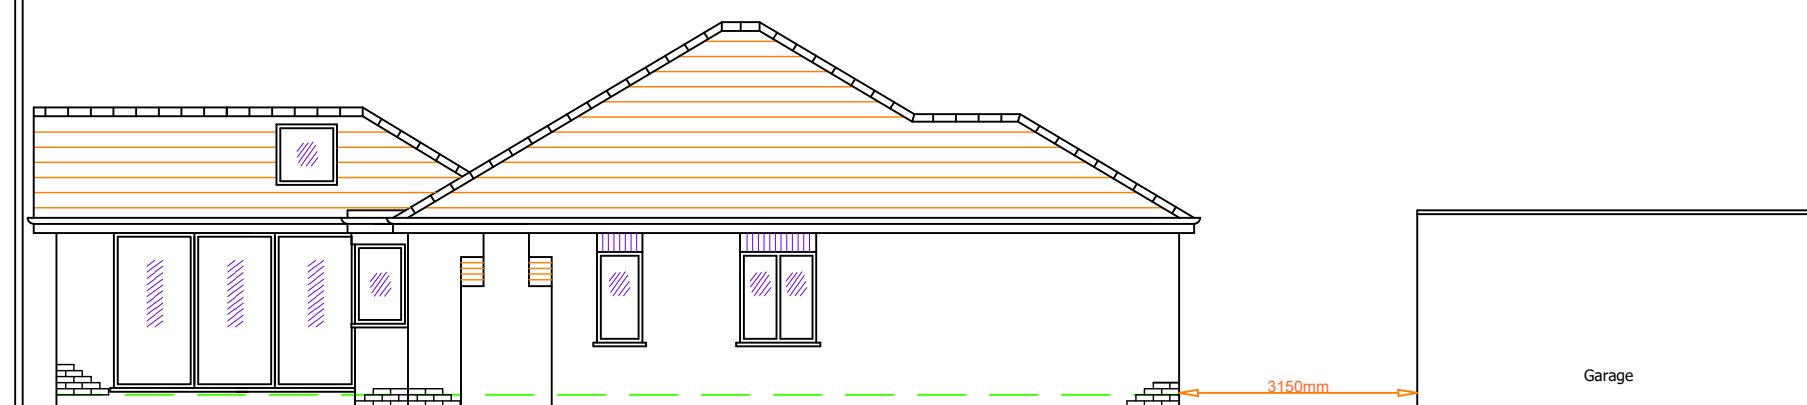


Existing Side (South) Elevation 1:100

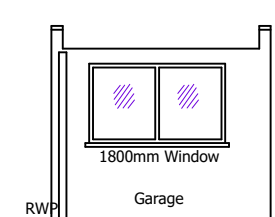


Existing Garage Rear (West) Elevation 1:100

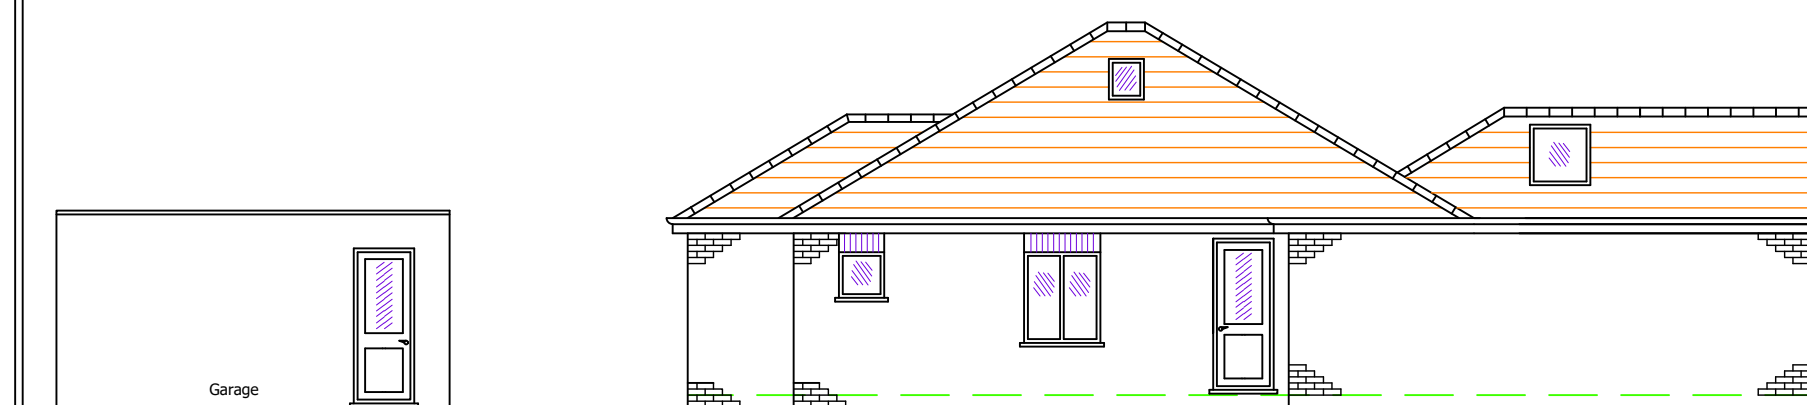

Existing Side (North) Elevation 1:100

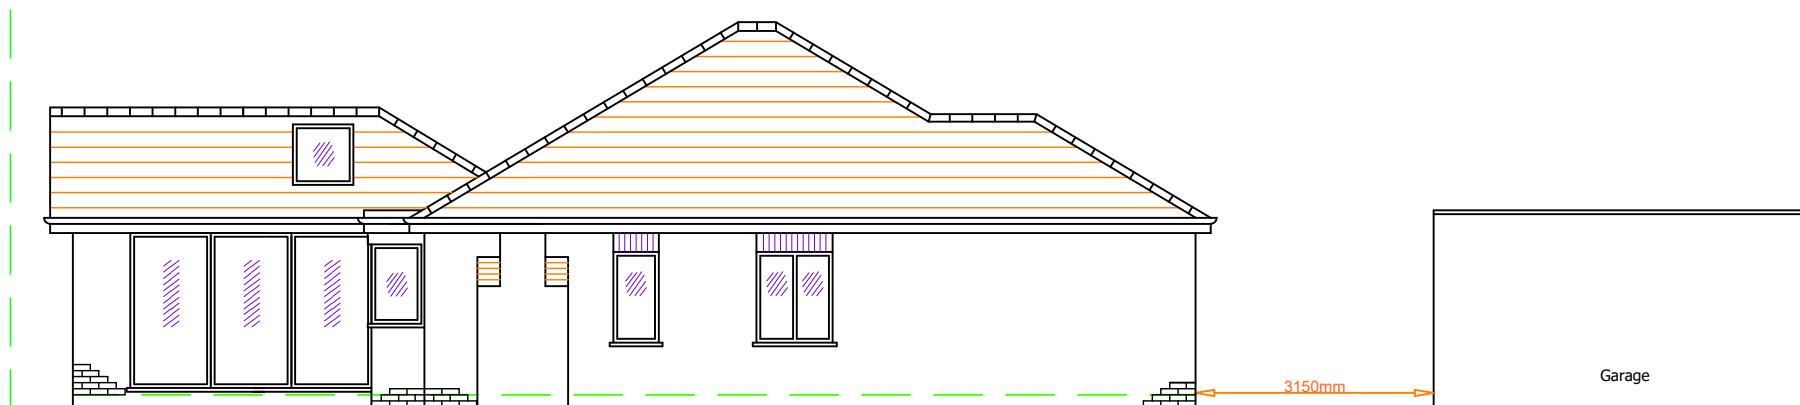


Proposed Side (South) Elevation 1:100
Please note this view is the same as existing

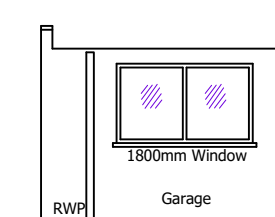


Proposed Garage Rear (West) Elevation 1:100



Proposed Side (North) Elevation 1:100
Please note this view is the same as existing

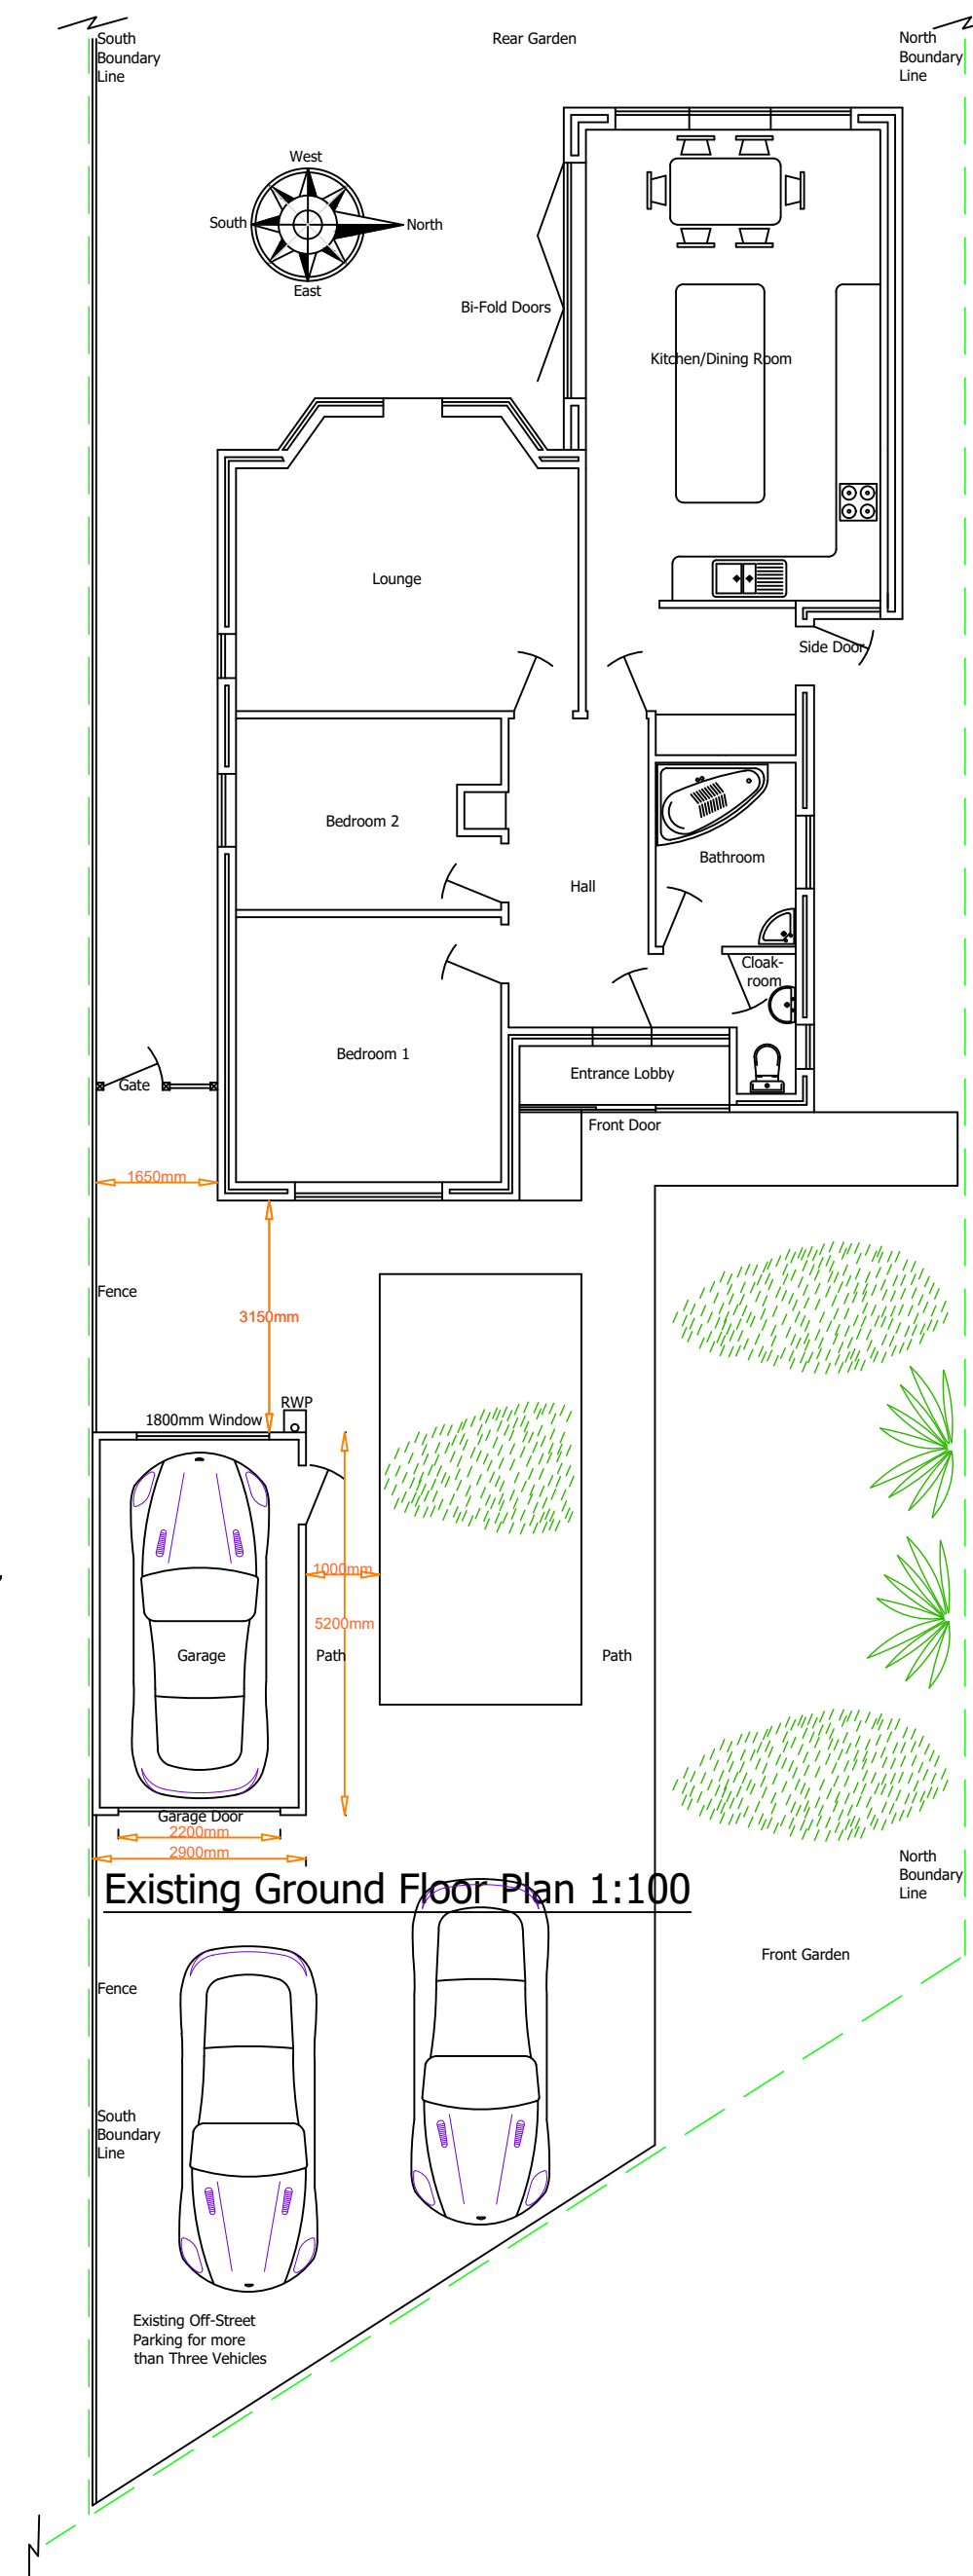

Existing Ground Floor Plan 1:100

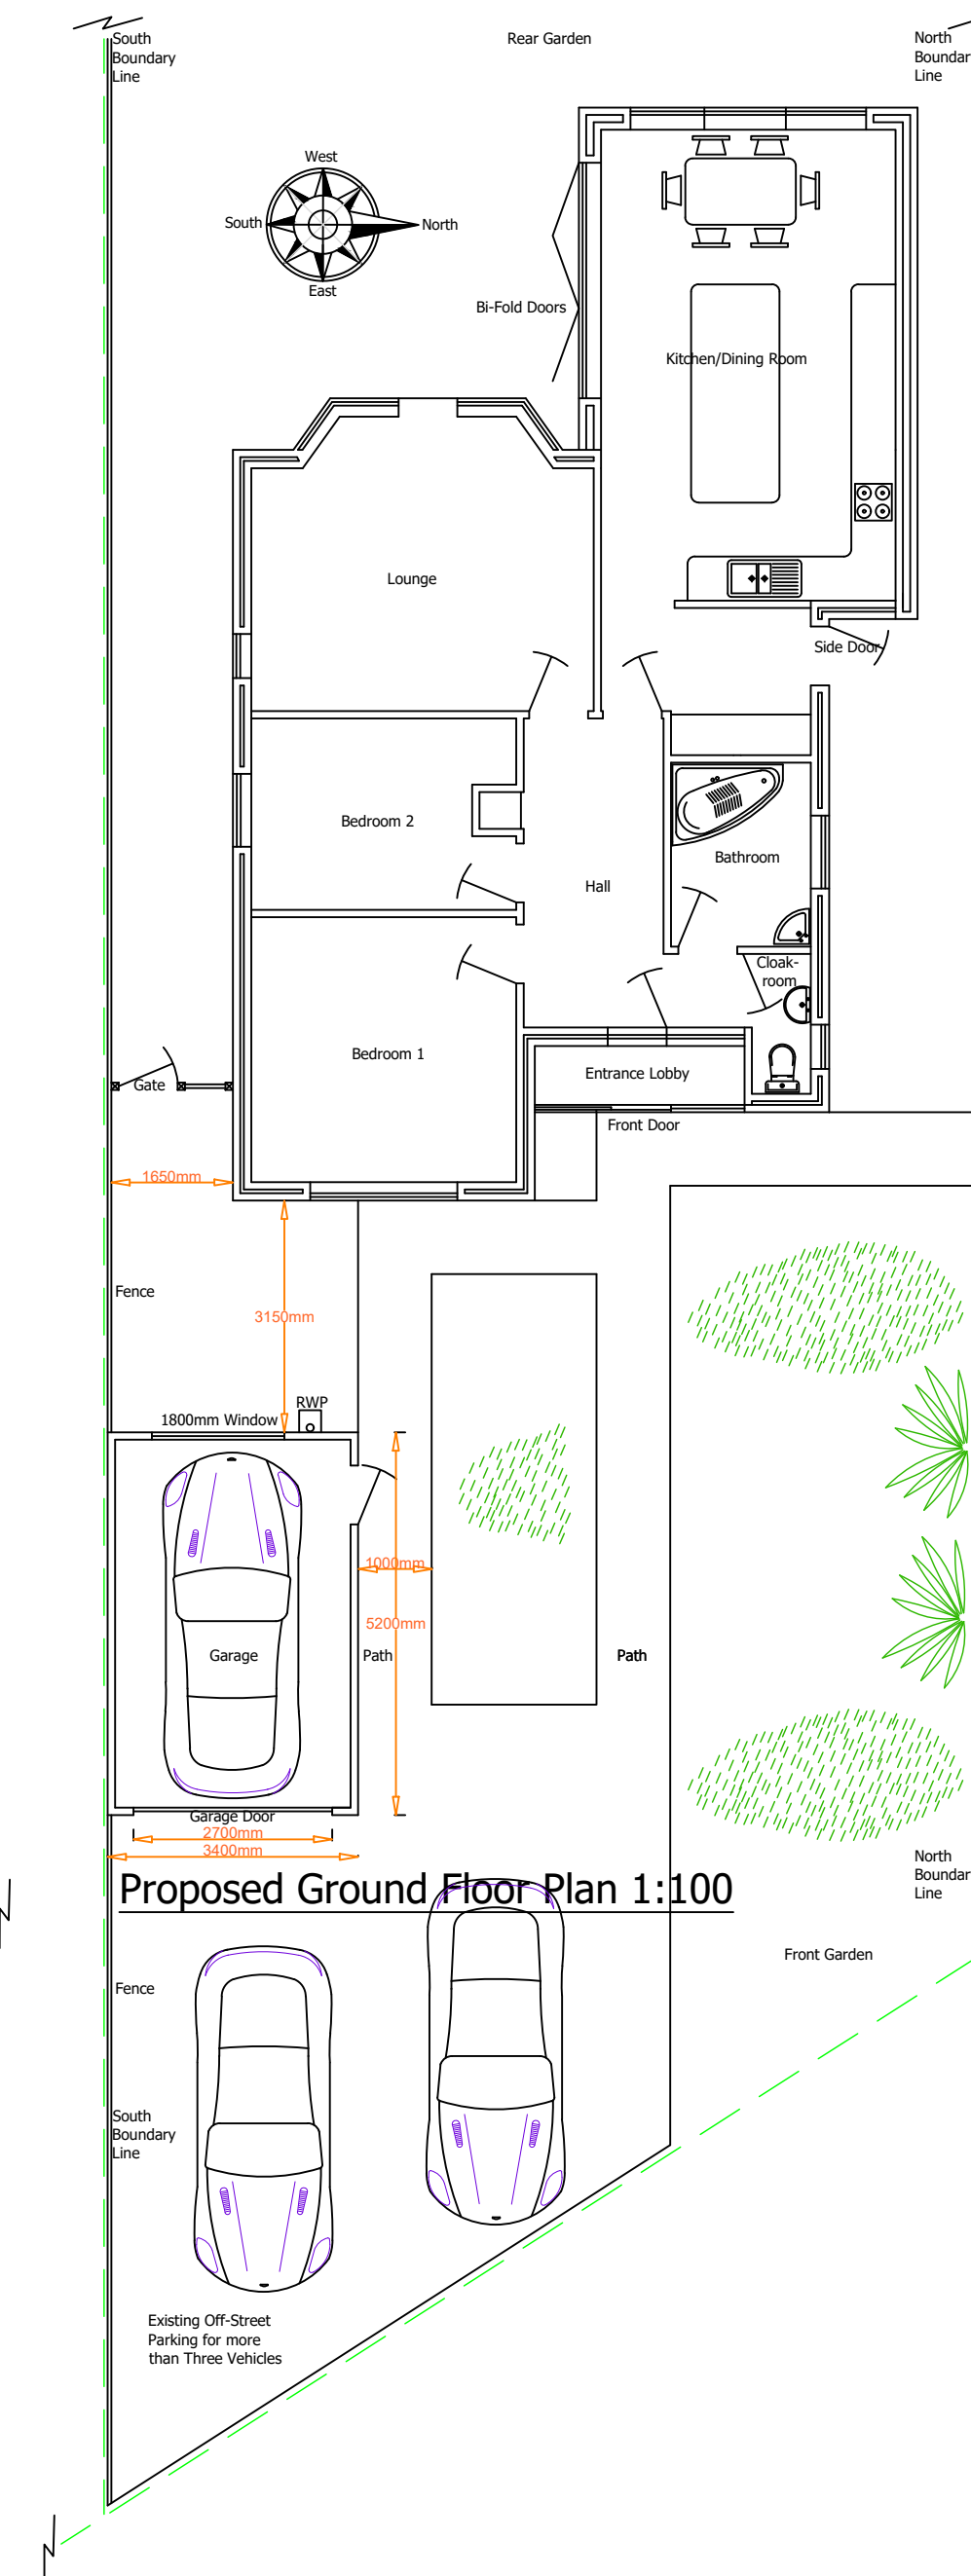

Proposed Ground Floor Plan 1:100

Conversion Chart

100mm	=	4"
0.5m	=	1ft 8"
1.0m	=	3ft 3"
1.5m	=	4ft 11"
2.0m	=	6ft 6"
2.5m	=	8ft 2"
3.0m	=	9ft 10"
3.5m	=	11ft 6"
4.0m	=	13ft
4.5m	=	14ft 8"
5.0m	=	16ft 4"
5.5m	=	18ft
6.0m	=	19ft 8"
6.5m	=	21ft 6"
7.0m	=	23ft
7.5m	=	24ft 8"
8.0m	=	26ft 3"

Planning Application Drawing

Design Notes,
Existing Single Garage 2.9m x 5.2metres
Located in the Front Garden.
Proposal is for the construction of new North
Elevation Wall to make the Garage 0.5 Metre
wider from 2.9m to 3.4 metres wide.

Note
Before any Building work is to commence depending on the design of the existing foundations they may be required to be excavated in order to determine their construction quality and depth. Then the design of the new foundations can be confirmed. These existing foundations may require exposing at more than one location.
The dimensions on this drawing are for guidance only. The builder is to measure the actual sizes on site before the commencement of work.
All building materials, components and workmanship is to be constructed in strict accordance with the relevant British Standards and Approved Codes of Practice (ACOP's), and in strict adherence to the building material manufacturers recommended guidance and instructions. Simon Vinall and Meopham Architectural Design accept no liability for the builders quotations, quality of workmanship, and accuracy of any of the dimensions of the on-site construction. Depending on Design the issuing of Party Wall notices may be required.

"Allington"
Wrotham Road, Meopham,
Kent DA13 0HL

Drawing No. MAD - 462-03

Drawing Size A1

Date 10th March 2023

Meopham Architectural Design
15 Park House Gardens, Tunbridge Wells, TN4 0NQ
mob. 07940 888080 ~ office. 01892 539687
web www.madofmeopham.co.uk

