




PROPOSED FLOOR PLANS

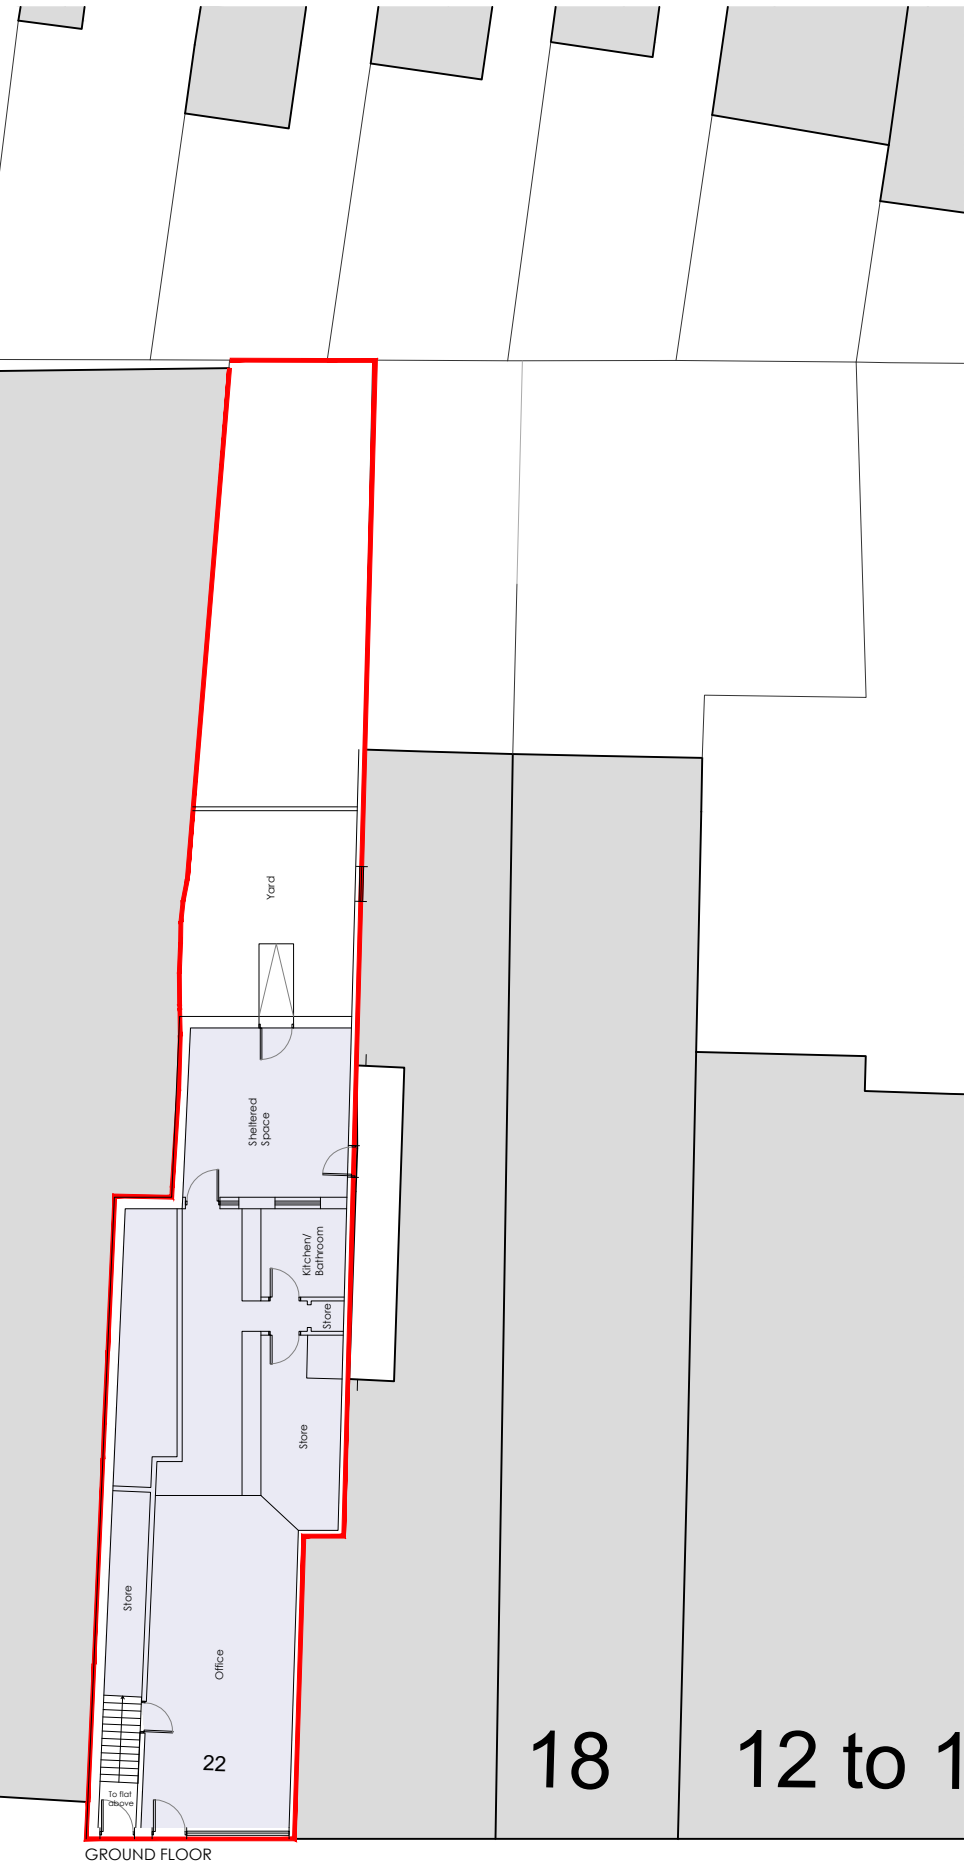

GROUND FLOOR

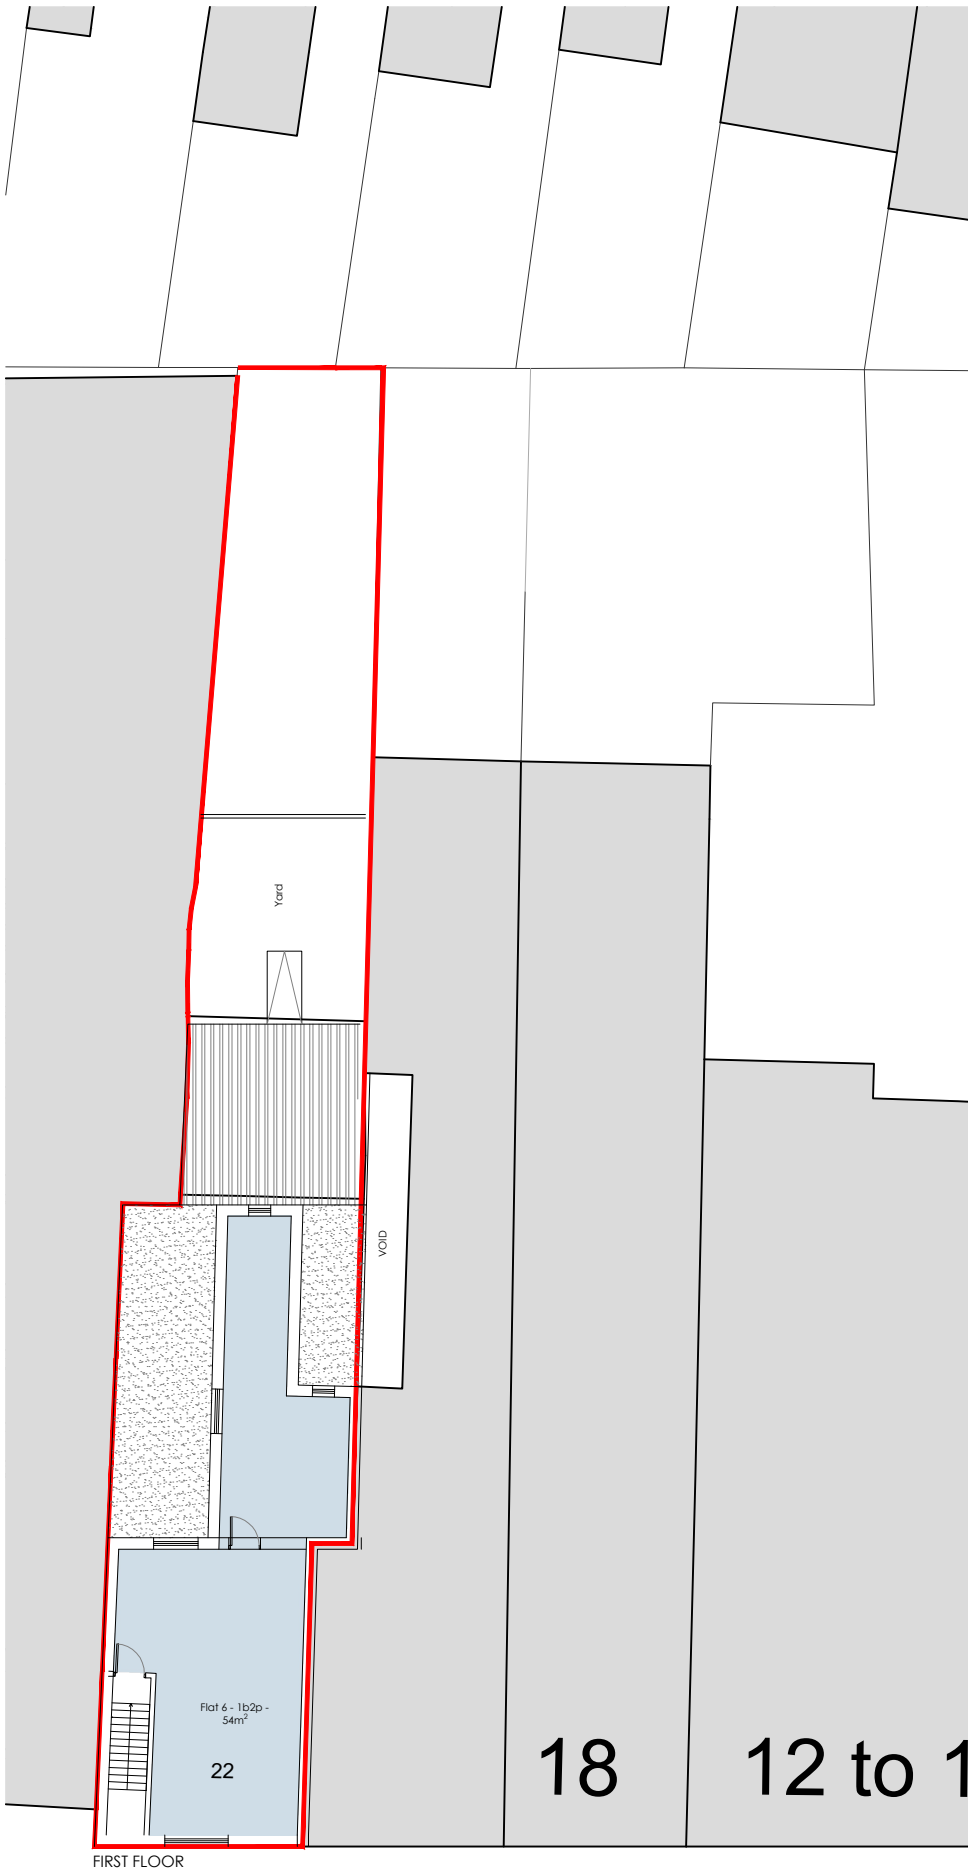

FIRST FLOOR

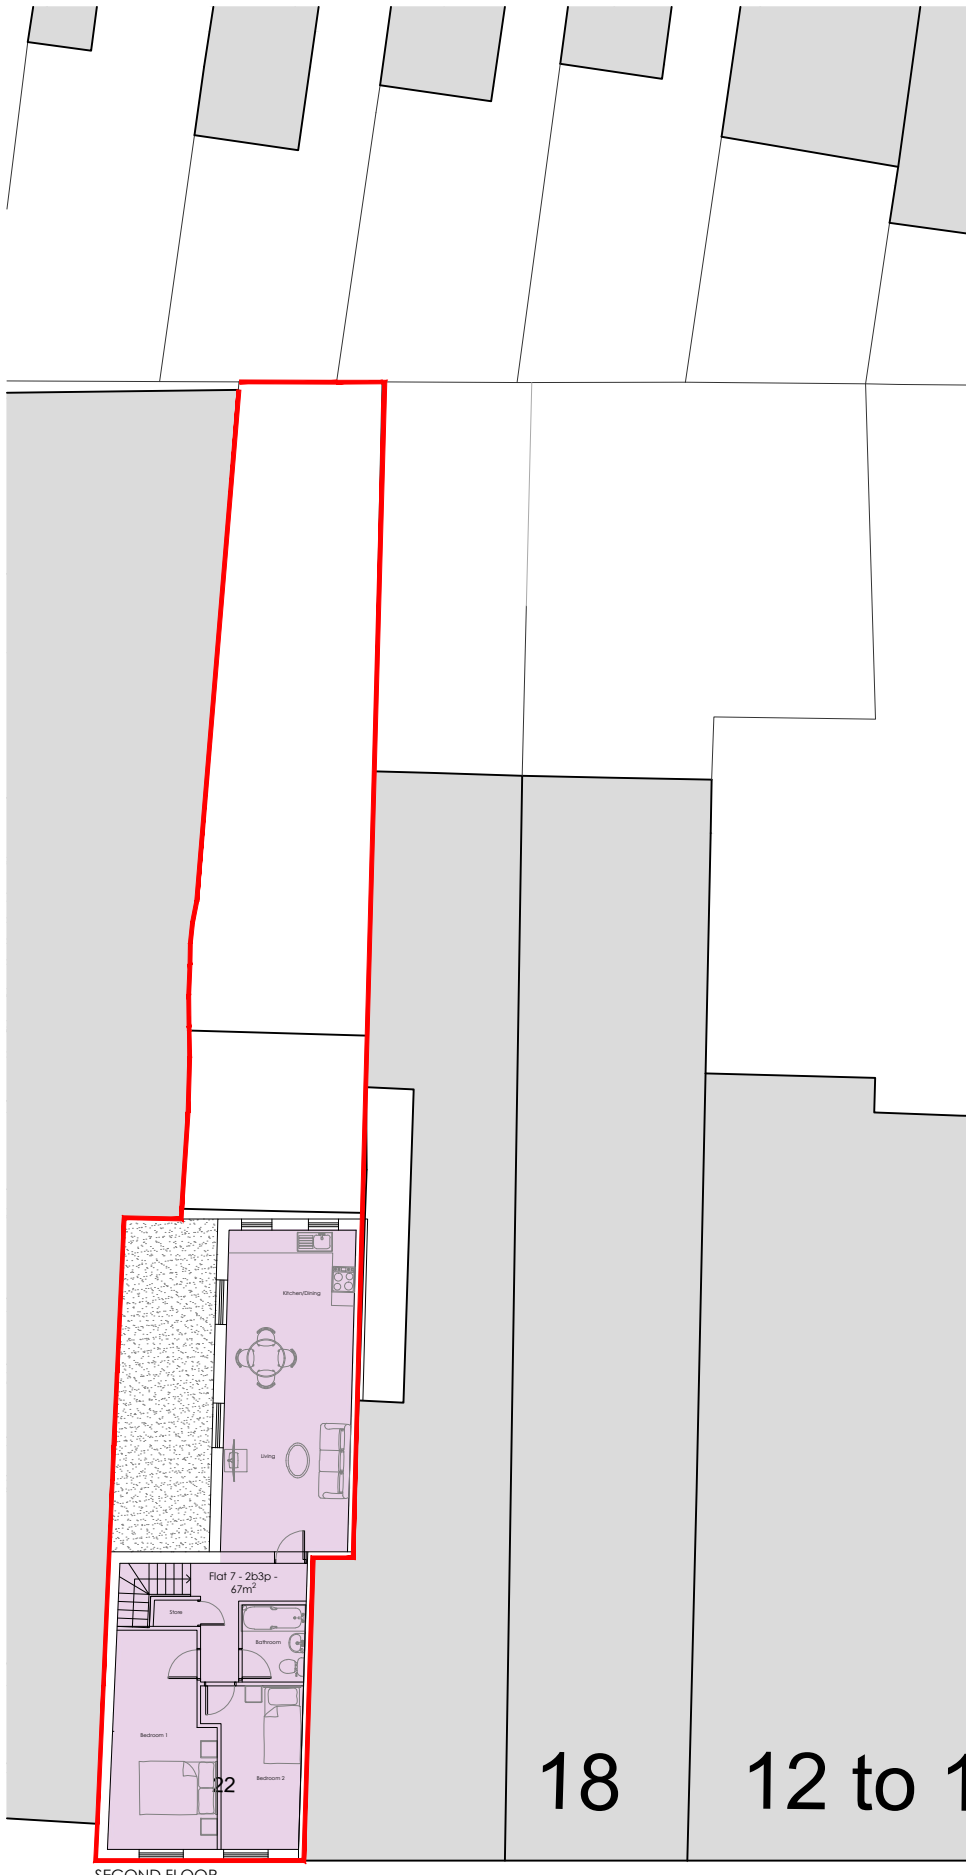


SECOND FLOOR

Notes:

1. THE COPYRIGHT OF THIS DRAWING IS VESTED IN YourSpreadsheets AND IT MAY NOT BE REPRODUCED IN WHOLE OR PART OR USED FOR THE MANUFACTURE OF ANY ARTICLE WITHOUT THE EXPRESS PERMISSION OF THE COPYRIGHT HOLDERS.

2. WORK TO FIGURED DIMENSIONS ONLY.

3. THIS DRAWING IS TO BE READ IN CONJUNCTION WITH ALL RELEVANT ARCHITECTS, SERVICE ENGINEER'S AND YourSpreadsheets DRAWINGS AND SPECIFICATIONS.

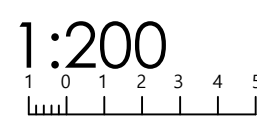

A	-	-	-/-/-
REV:	DESCRIPTION:	BY:	DATE:

STATUS: status

BARRON EDWARDS STERLING

Whitehall Place
47 The Terrace,
Gravesend, Kent
DA12 2DL
01474 247 787
info@barronedwards.co.uk
www.barronedwards.co.uk

SITE:	22 Queen Street Gravesend Kent DA12 2EE
TITLE:	Proposed Floor Plans

SCALE AT A2: 1:1250 & 1:200	DATE: date	DRAWN: AM
PROJECT NO: 22QS	DRAWING NO: 003	REVISION: revision