




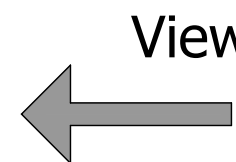



View 1

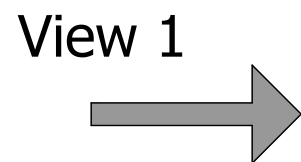



View 4

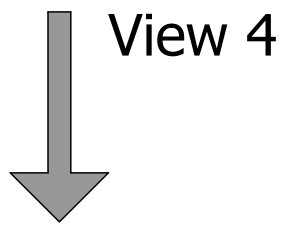

View 3

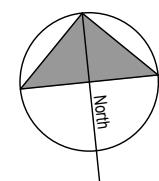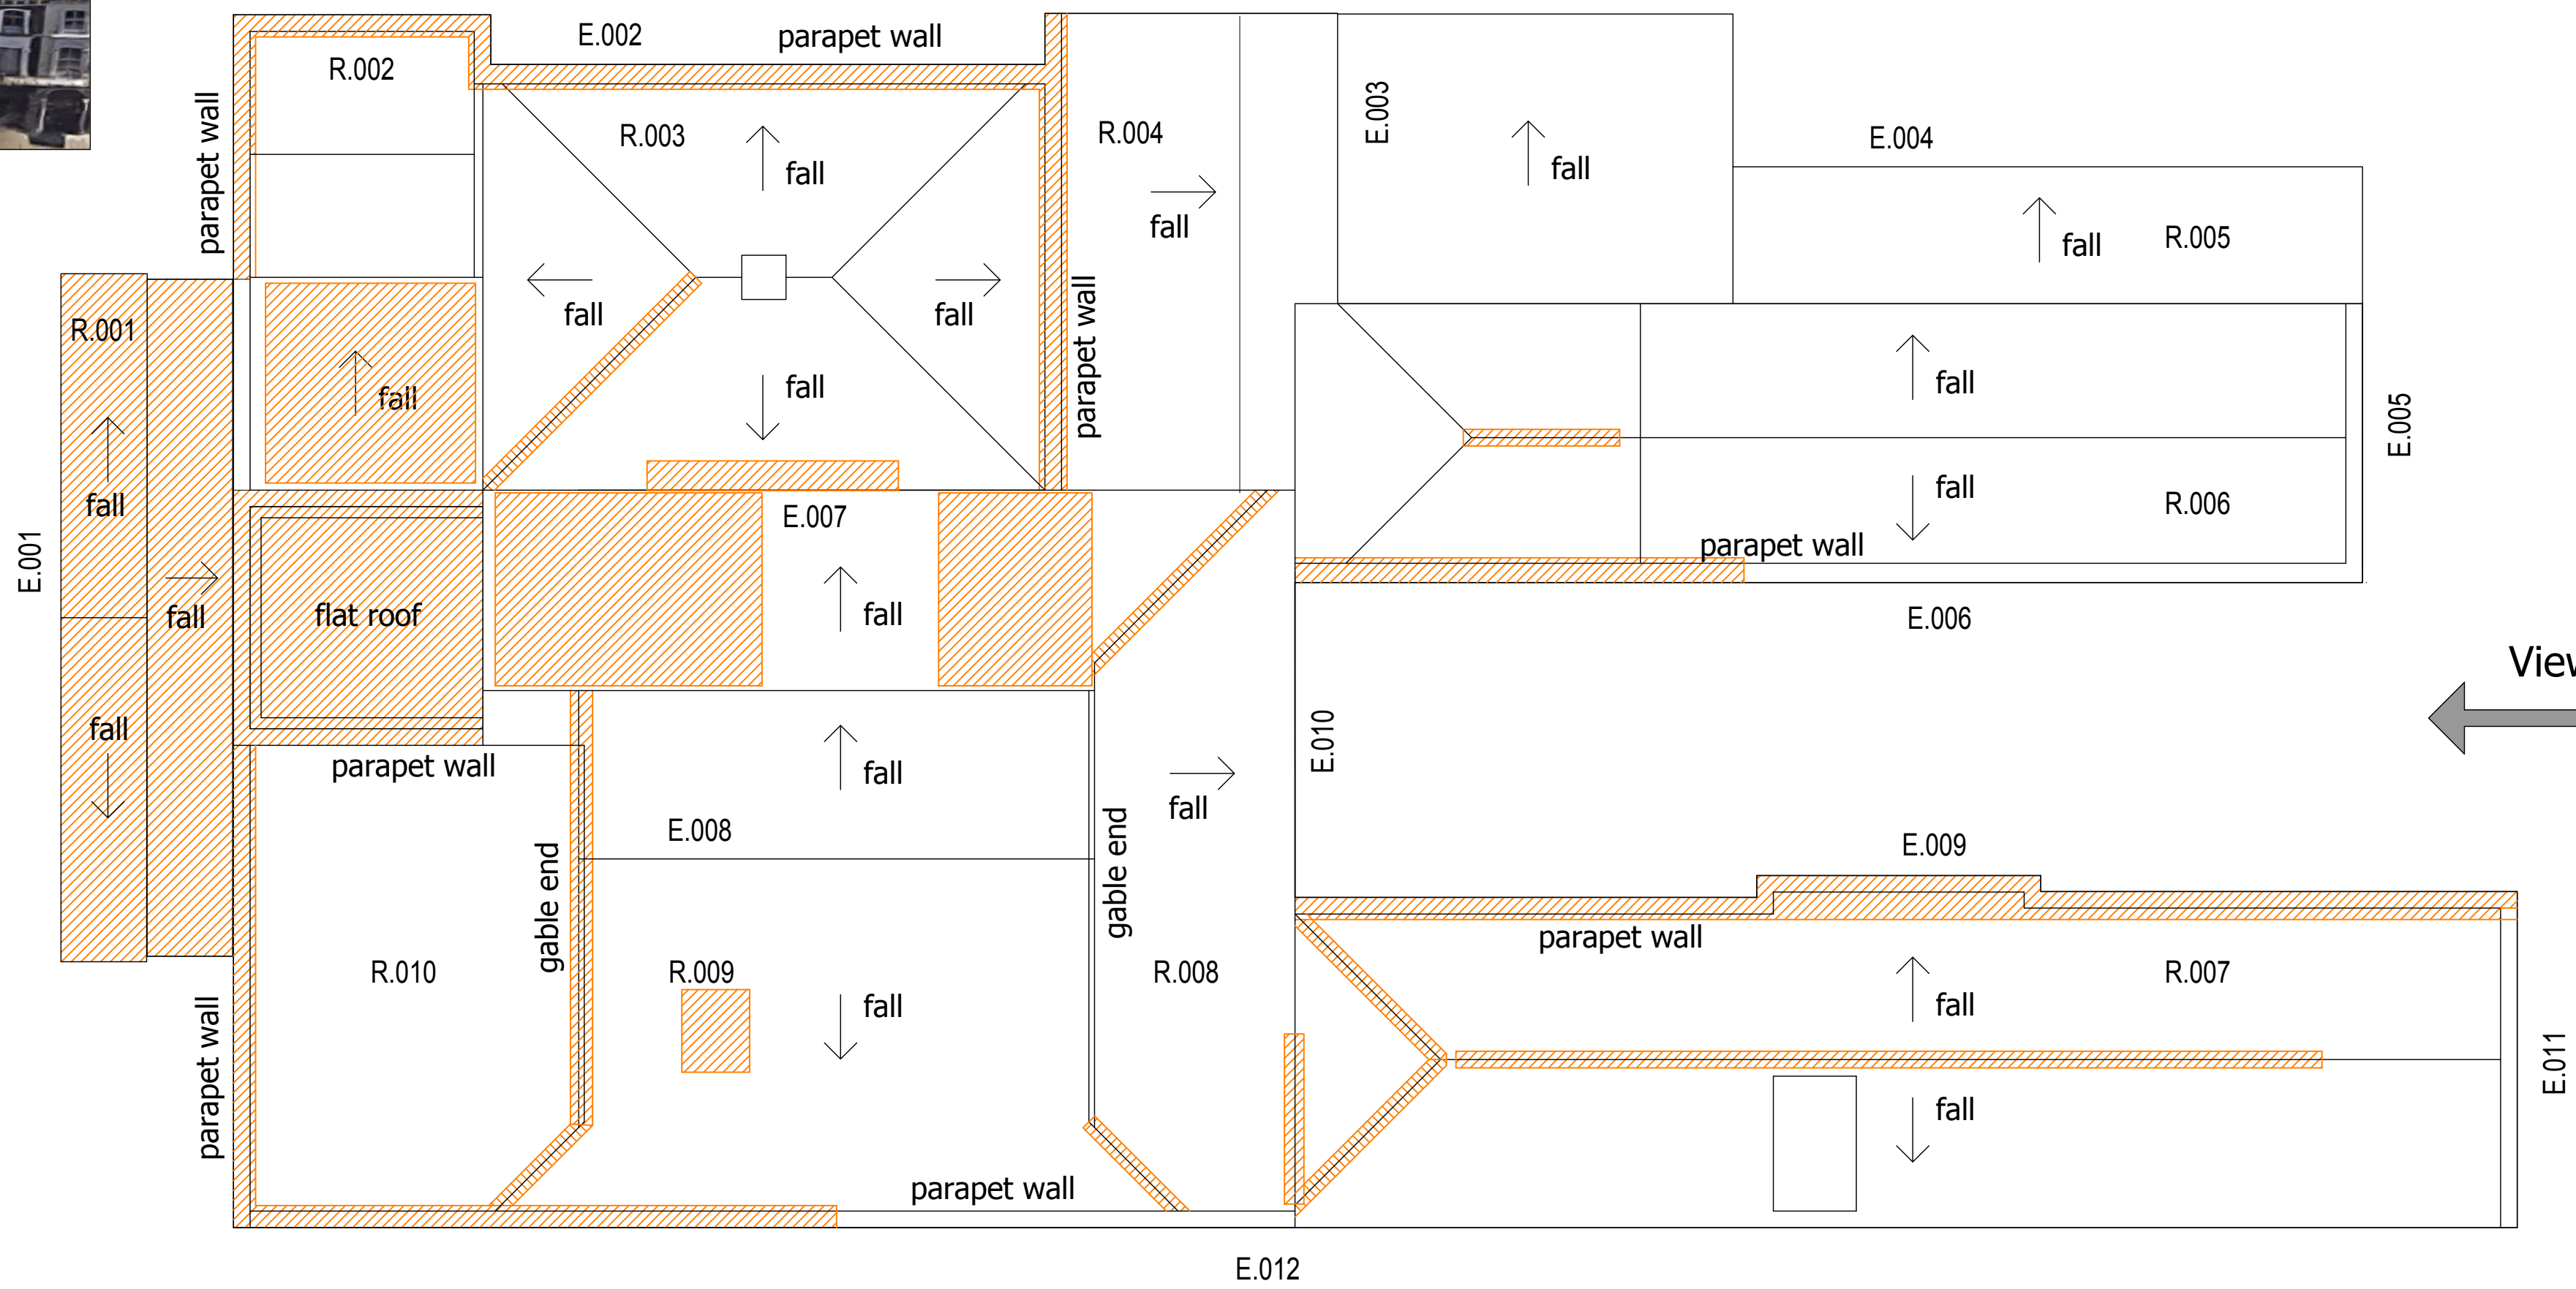


Roof Plan Scale 1:100

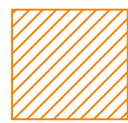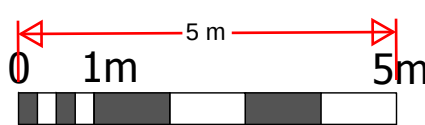

Areas identified as having lead coverings stolen.
With the lead weathering components removed water
was entering the building causing internal water damage.



View 2

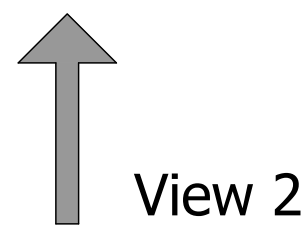

NOTES

Do not scale drawings.

All dimensions are to be checked on site, including levels and sewer inverts prior to commencement of work and any discrepancies reported to the designer.

All dimensions are in millimetres and are structural unless indicated otherwise.

All works shall be carried out in accordance with the current edition of the Building Regulations and other relevant statutory requirements.

All materials and workmanship shall conform with the relevant British Standard specifications and codes of practice.

This drawing is the sole copyright of architecture2interior design and cannot be used or reproduced without consent from architecture2interior design ltd ©

REVISION DATE COMMENTS

Planning Drawing

Note: Scaling from this drawing is permitted for planning purposes.

architecture2interior design Ltd

contact details: 01233 813510

info@architecture2interiordesign.co.uk

CLIENT
Kent County Council

PROJECT
Retrospective Planning for Emergency Works to Roof
Old Town Hall, High Street, Gravesend DA11 0AZ

DRAWING
Roof Plan

PROJECT NO.	P251	DATE	July 2024
DRAWING NO.	P251-PL04	SCALE	1:100 @ A1
REVISION	-	DRAWN	dp