

Notes:

1. THE COPYRIGHT OF THIS DRAWING IS VESTED IN YourSpreadsheets AND IT MAY NOT BE REPRODUCED IN WHOLE OR PART OR USED FOR THE MANUFACTURE OF ANY ARTICLE WITHOUT THE EXPRESS PERMISSION OF THE COPYRIGHT HOLDERS.

2. WORK TO FIGURED DIMENSIONS ONLY.

3. THIS DRAWING IS TO BE READ IN CONJUNCTION WITH ALL RELEVANT ARCHITECTS, SERVICE ENGINEER'S AND YourSpreadsheets DRAWINGS AND SPECIFICATIONS.

Existing House Elevation
1:100




East Elevation



West Elevation




South Elevation

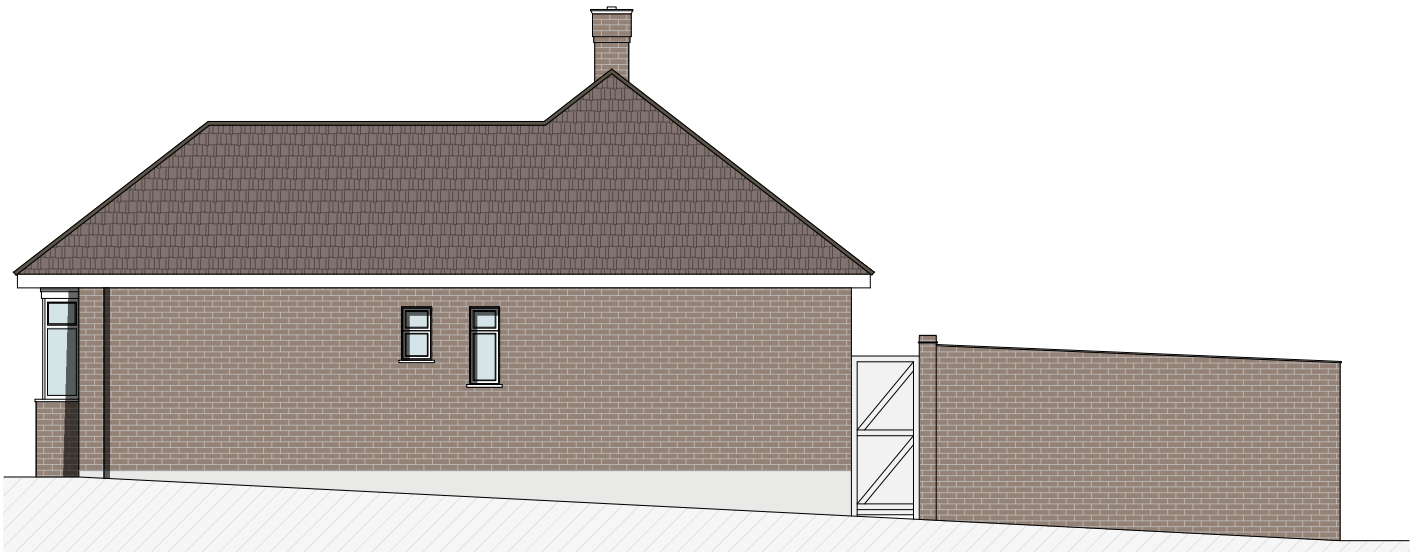


North Elevation


Existing Outbuilding Elevation
1:100

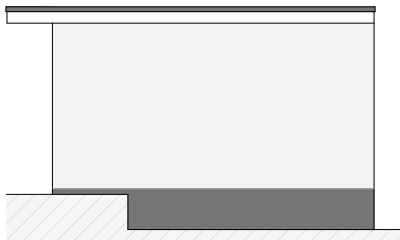


North Elevation

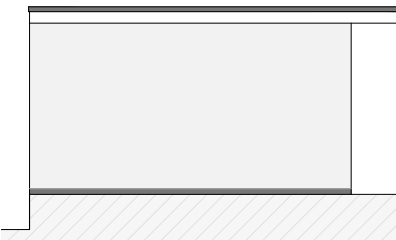

South Elevation

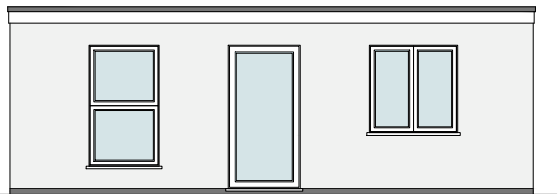

East Elevation

 


West Elevation



SITE:
17 Dobson Roa
Gravesend
Kent
DA12 5TF

TITLE:
Existing Elevations

1:100

 

SCALE AT A2: 1:100	DATE: 12.06.2026	DRAWN: SR
PROJECT NO: 260612	DRAWING NO: 003	REVISION: A