


Proposed House Elevation
1:100




East Elevation




West Elevation

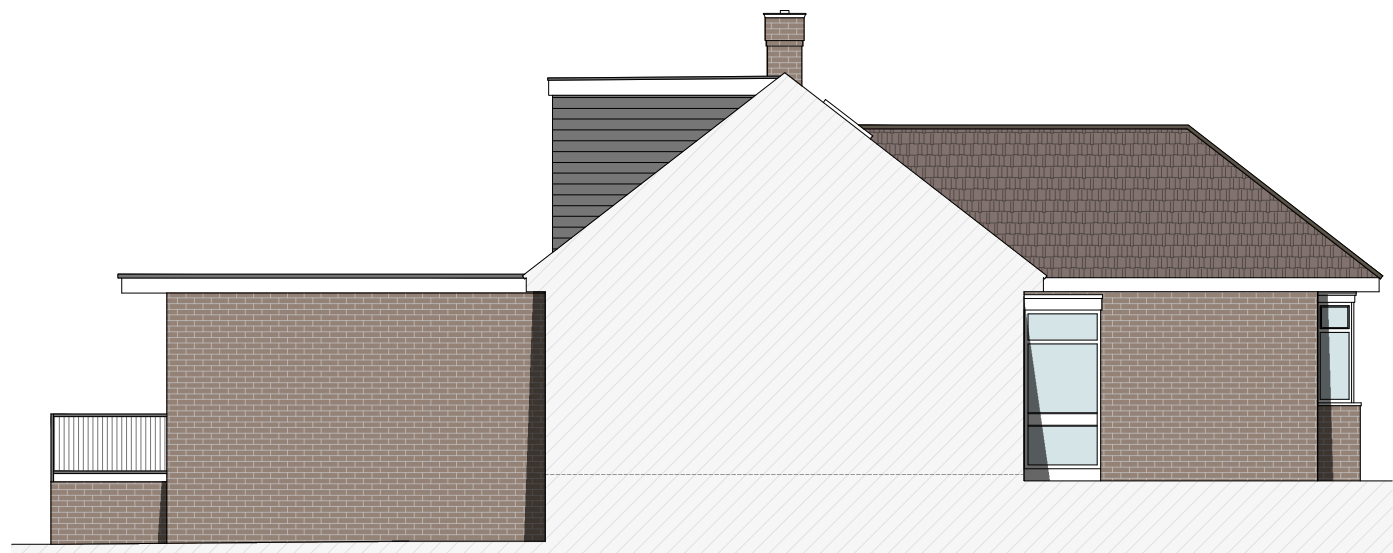

South Elevation

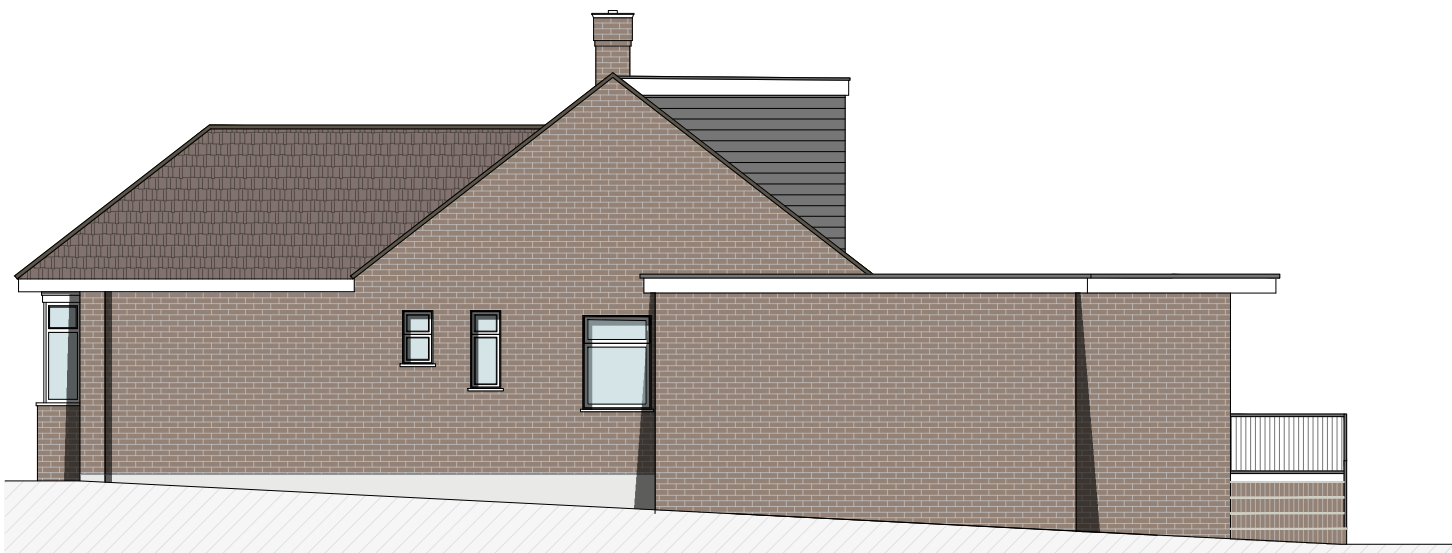


North Elevation

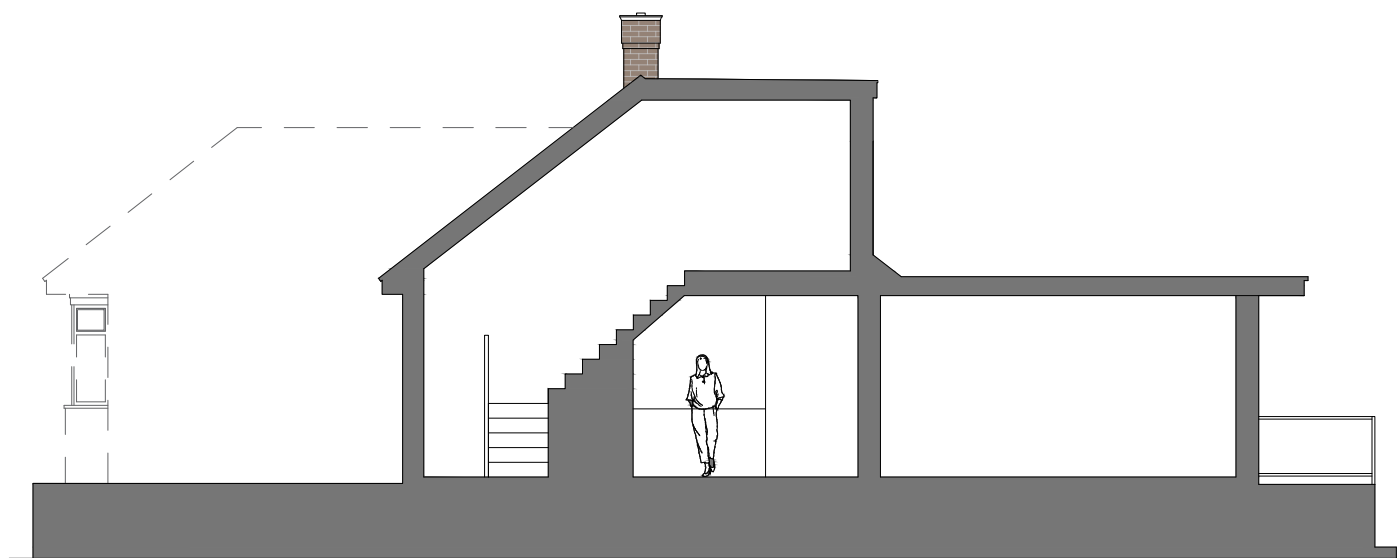


Section A - A


Proposed Outbuilding Elevation
1:100

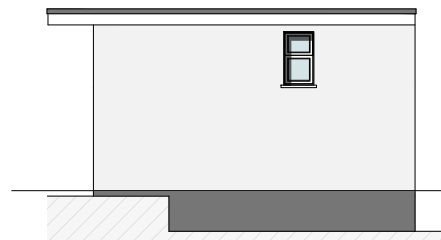

North Elevation

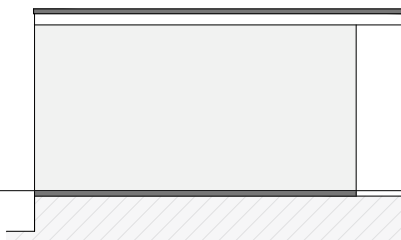

South Elevation

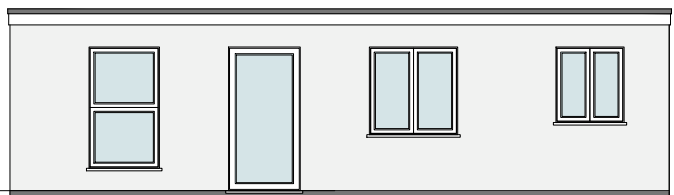

East Elevation



West Elevation

Notes:

1. THE COPYRIGHT OF THIS DRAWING IS VESTED IN YourSpreadsheets AND IT MAY NOT BE REPRODUCED IN WHOLE OR PART OR USED FOR THE MANUFACTURE OF ANY ARTICLE WITHOUT THE EXPRESS PERMISSION OF THE COPYRIGHT HOLDERS.
2. WORK TO FIGURED DIMENSIONS ONLY.
3. THIS DRAWING IS TO BE READ IN CONJUNCTION WITH ALL RELEVANT ARCHITECTS, SERVICE ENGINEER'S AND YourSpreadsheets DRAWINGS AND SPECIFICATIONS.



SITE:	17 Dobson Roa	DRAWN:
	Gravesend	
TITLE:	Kent	REVISION:
	DA12 5TF	
Proposed Elevations		A

1:100 0 1 2 3 4

SCALE AT A2:	DATE:	DRAWN:
1:100	12.06.2026	SR
PROJECT NO:	DRAWING NO:	REVISION:
260612	005	A