

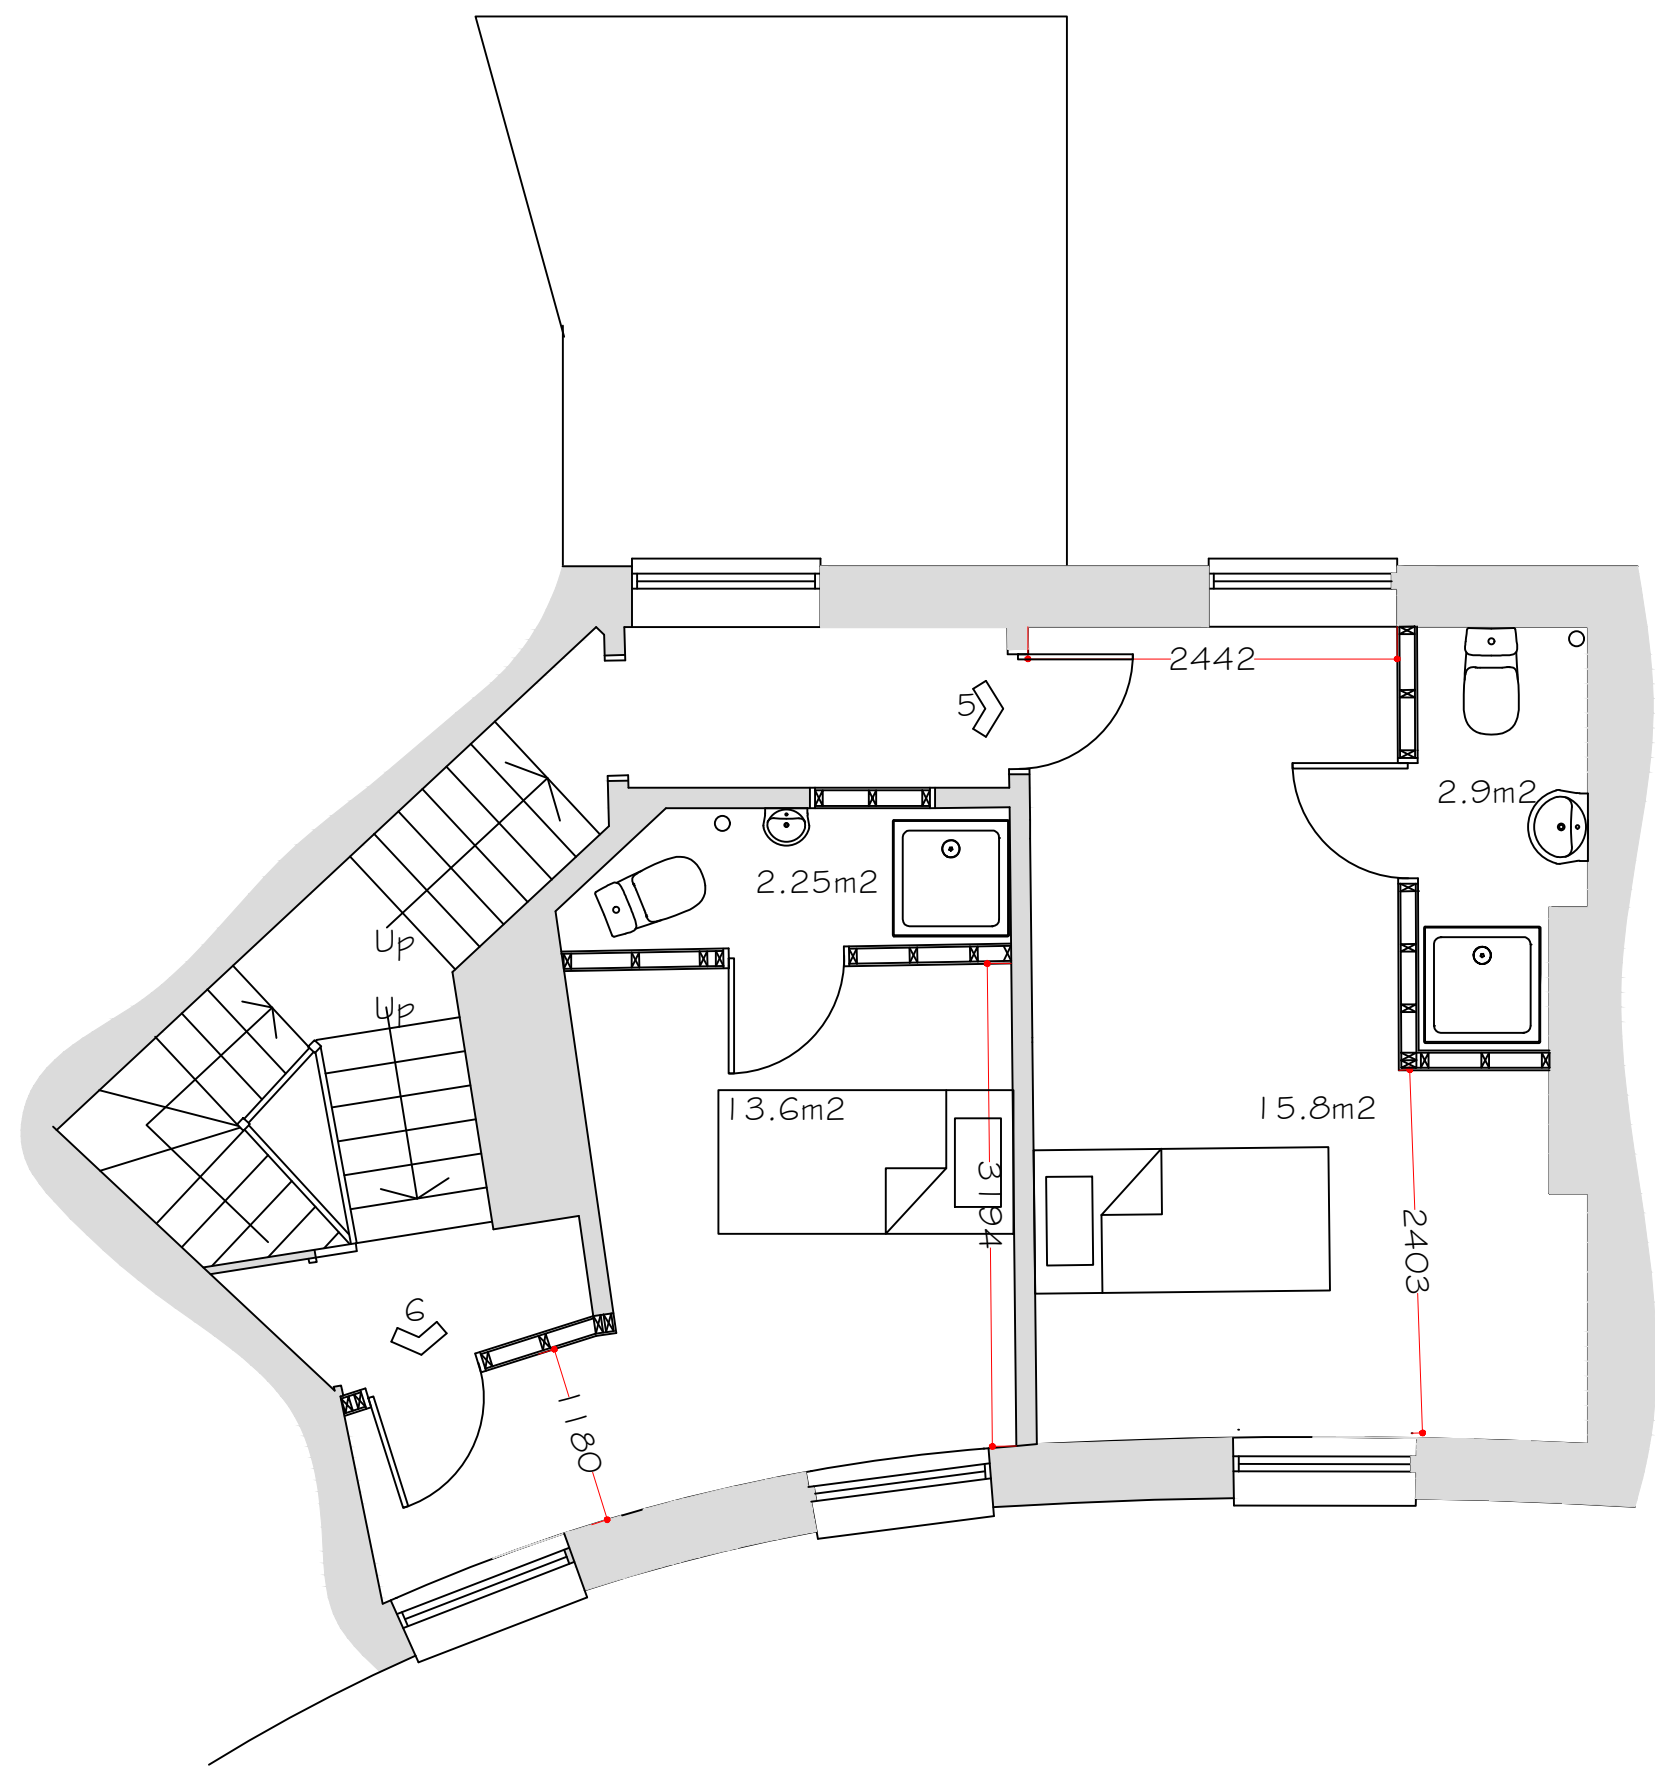


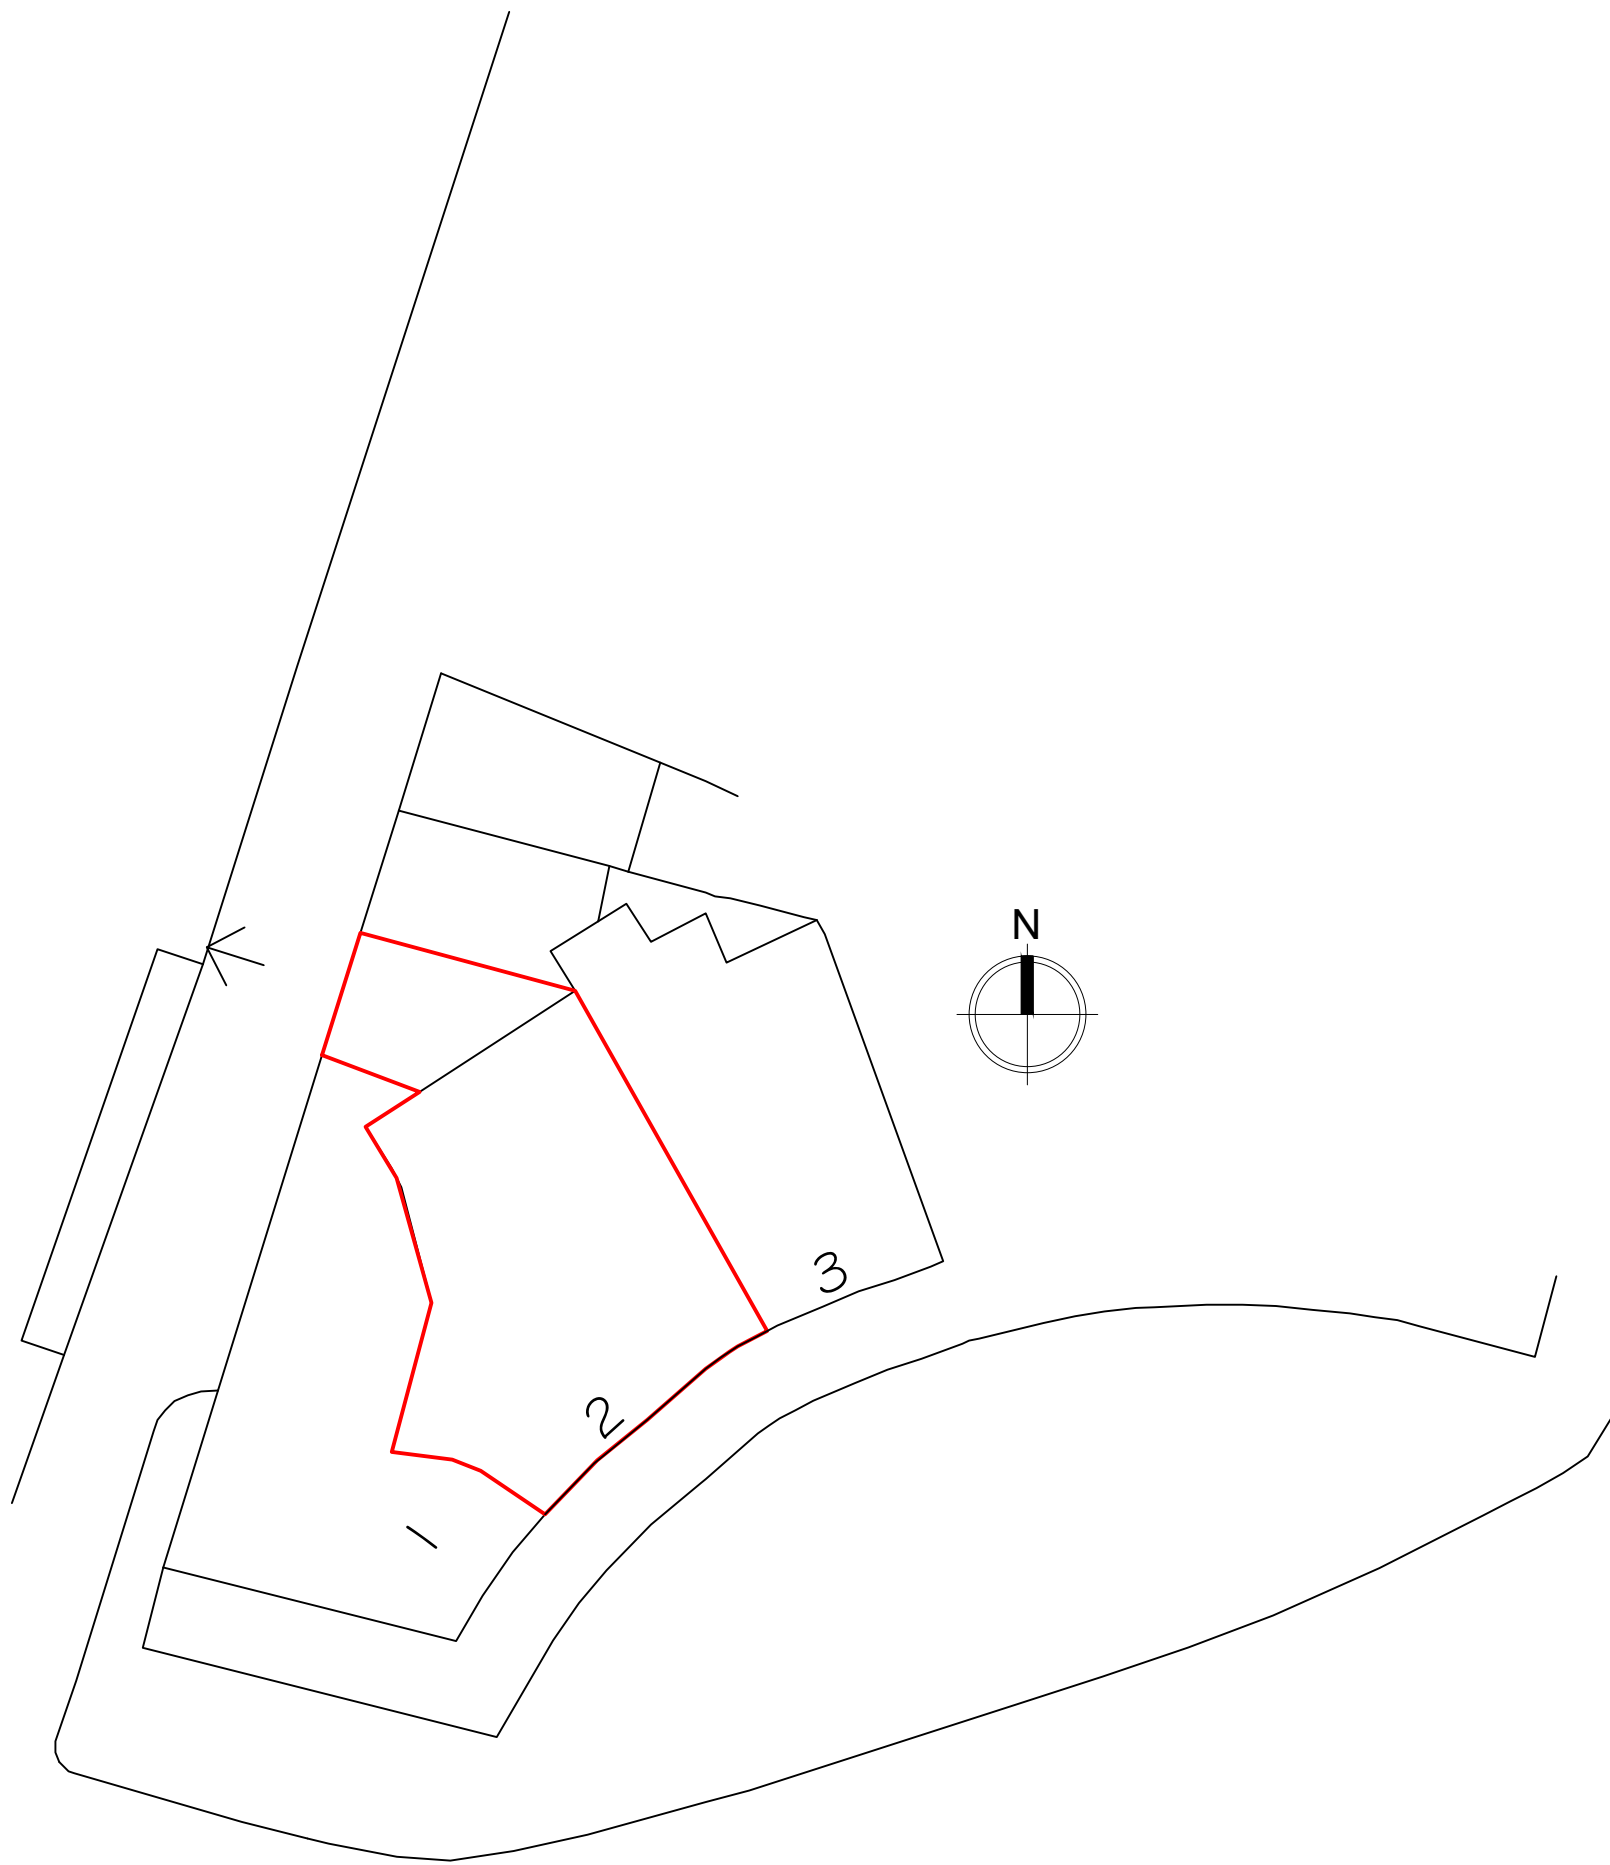


Second Floor Plan

Scale 1:50

 

Site Plan

Scale 1:200

 

Rev A Drawing layout amended. 14 November 2024

Copyright Synergy Planning & Property Consultants Ltd The Office The Larches Rochester Kent ME3 7NQW		
Client		
Elysian Estates Ltd		
Address		
2 Berkley Crescent Gravesend		
Drawing title		
Proposed floor plans		
Scale		
1:50/1:100/1:200		
Date	October 2024	
Drawing No		
24/456/04		A