



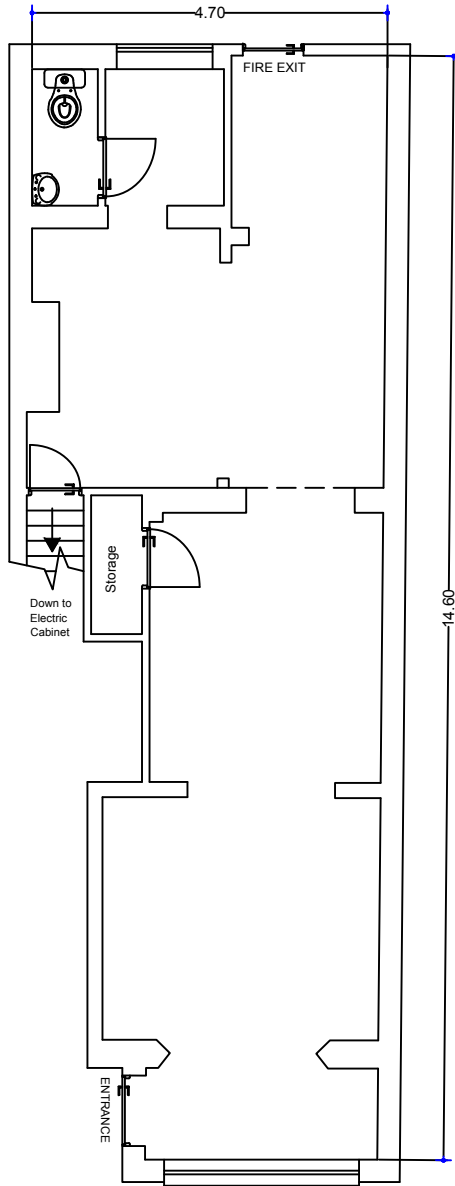


Existing Floor Plan

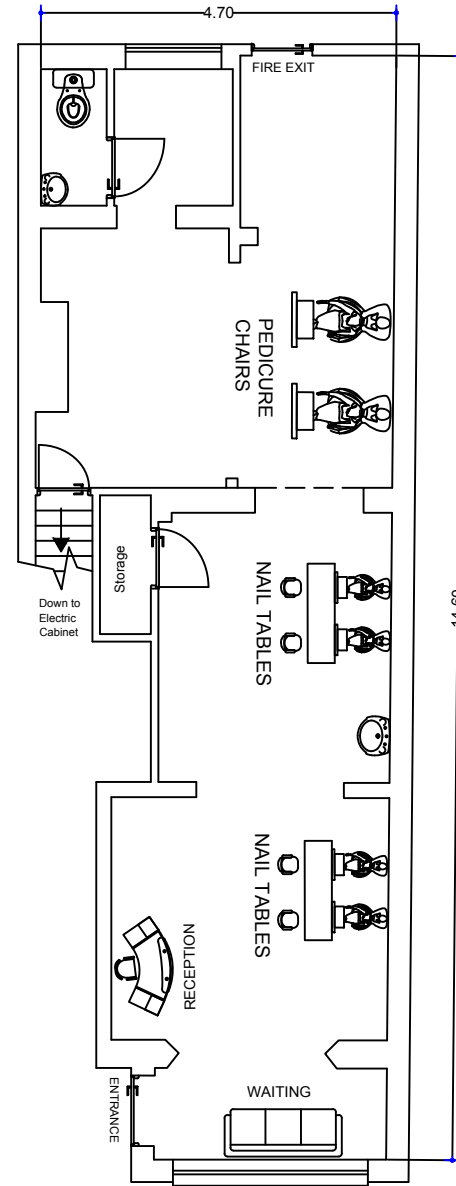

Proposed Floor Plan


SHOP FLOOR PLAN
 1:100

 

.....		
REV.	DATE.	REVISIONS.

CHANGE OF USE APPLICATION



44 Broadway, London, E15 1XH
 Tel: 07398272023
 admin@radon86.co.uk

CLIENT: Ngoc Bich Thi Vu
 PROJECT: 61, Pelham Road South,
 Gravesend, DA11 8QS

SCALE: 1:100@A4 DATE: 14/11/2024

DRAW BY: **MS** CHECKER BY:

PROJECT NO.	DRAWING NO.	REVISION
24/081	A - 01PLAN	...

drawing title
**EXISTING AND PROPOSED
 FLOOR PLANS**