




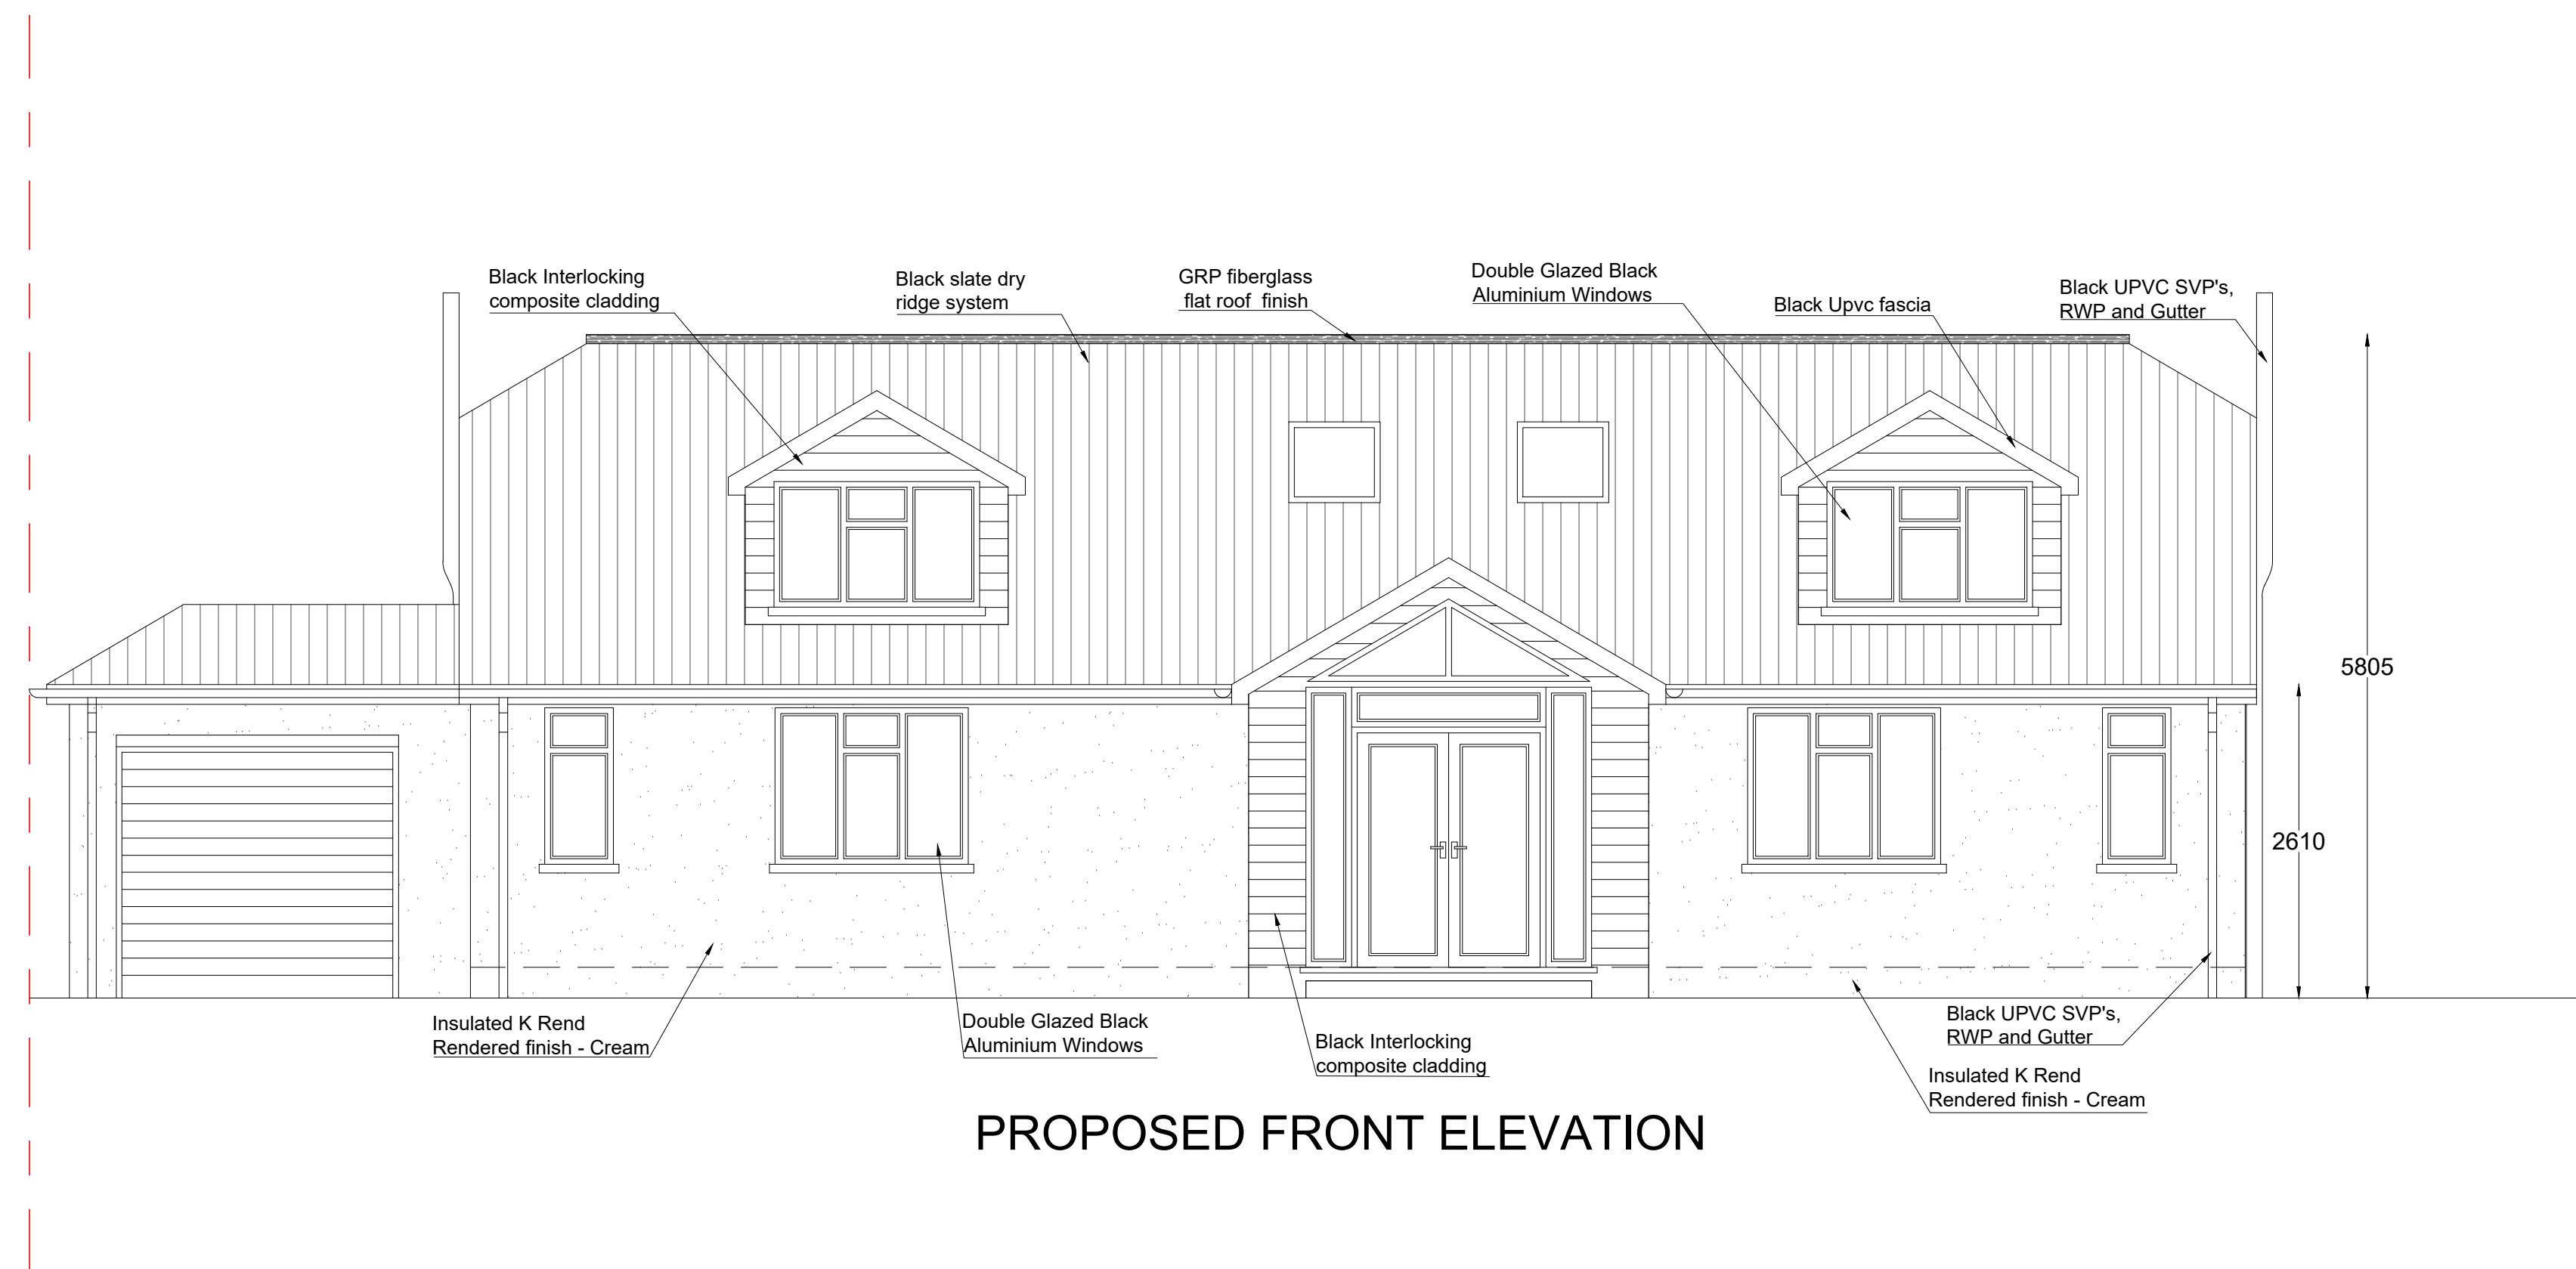


PROPOSED FRONT ELEVATION

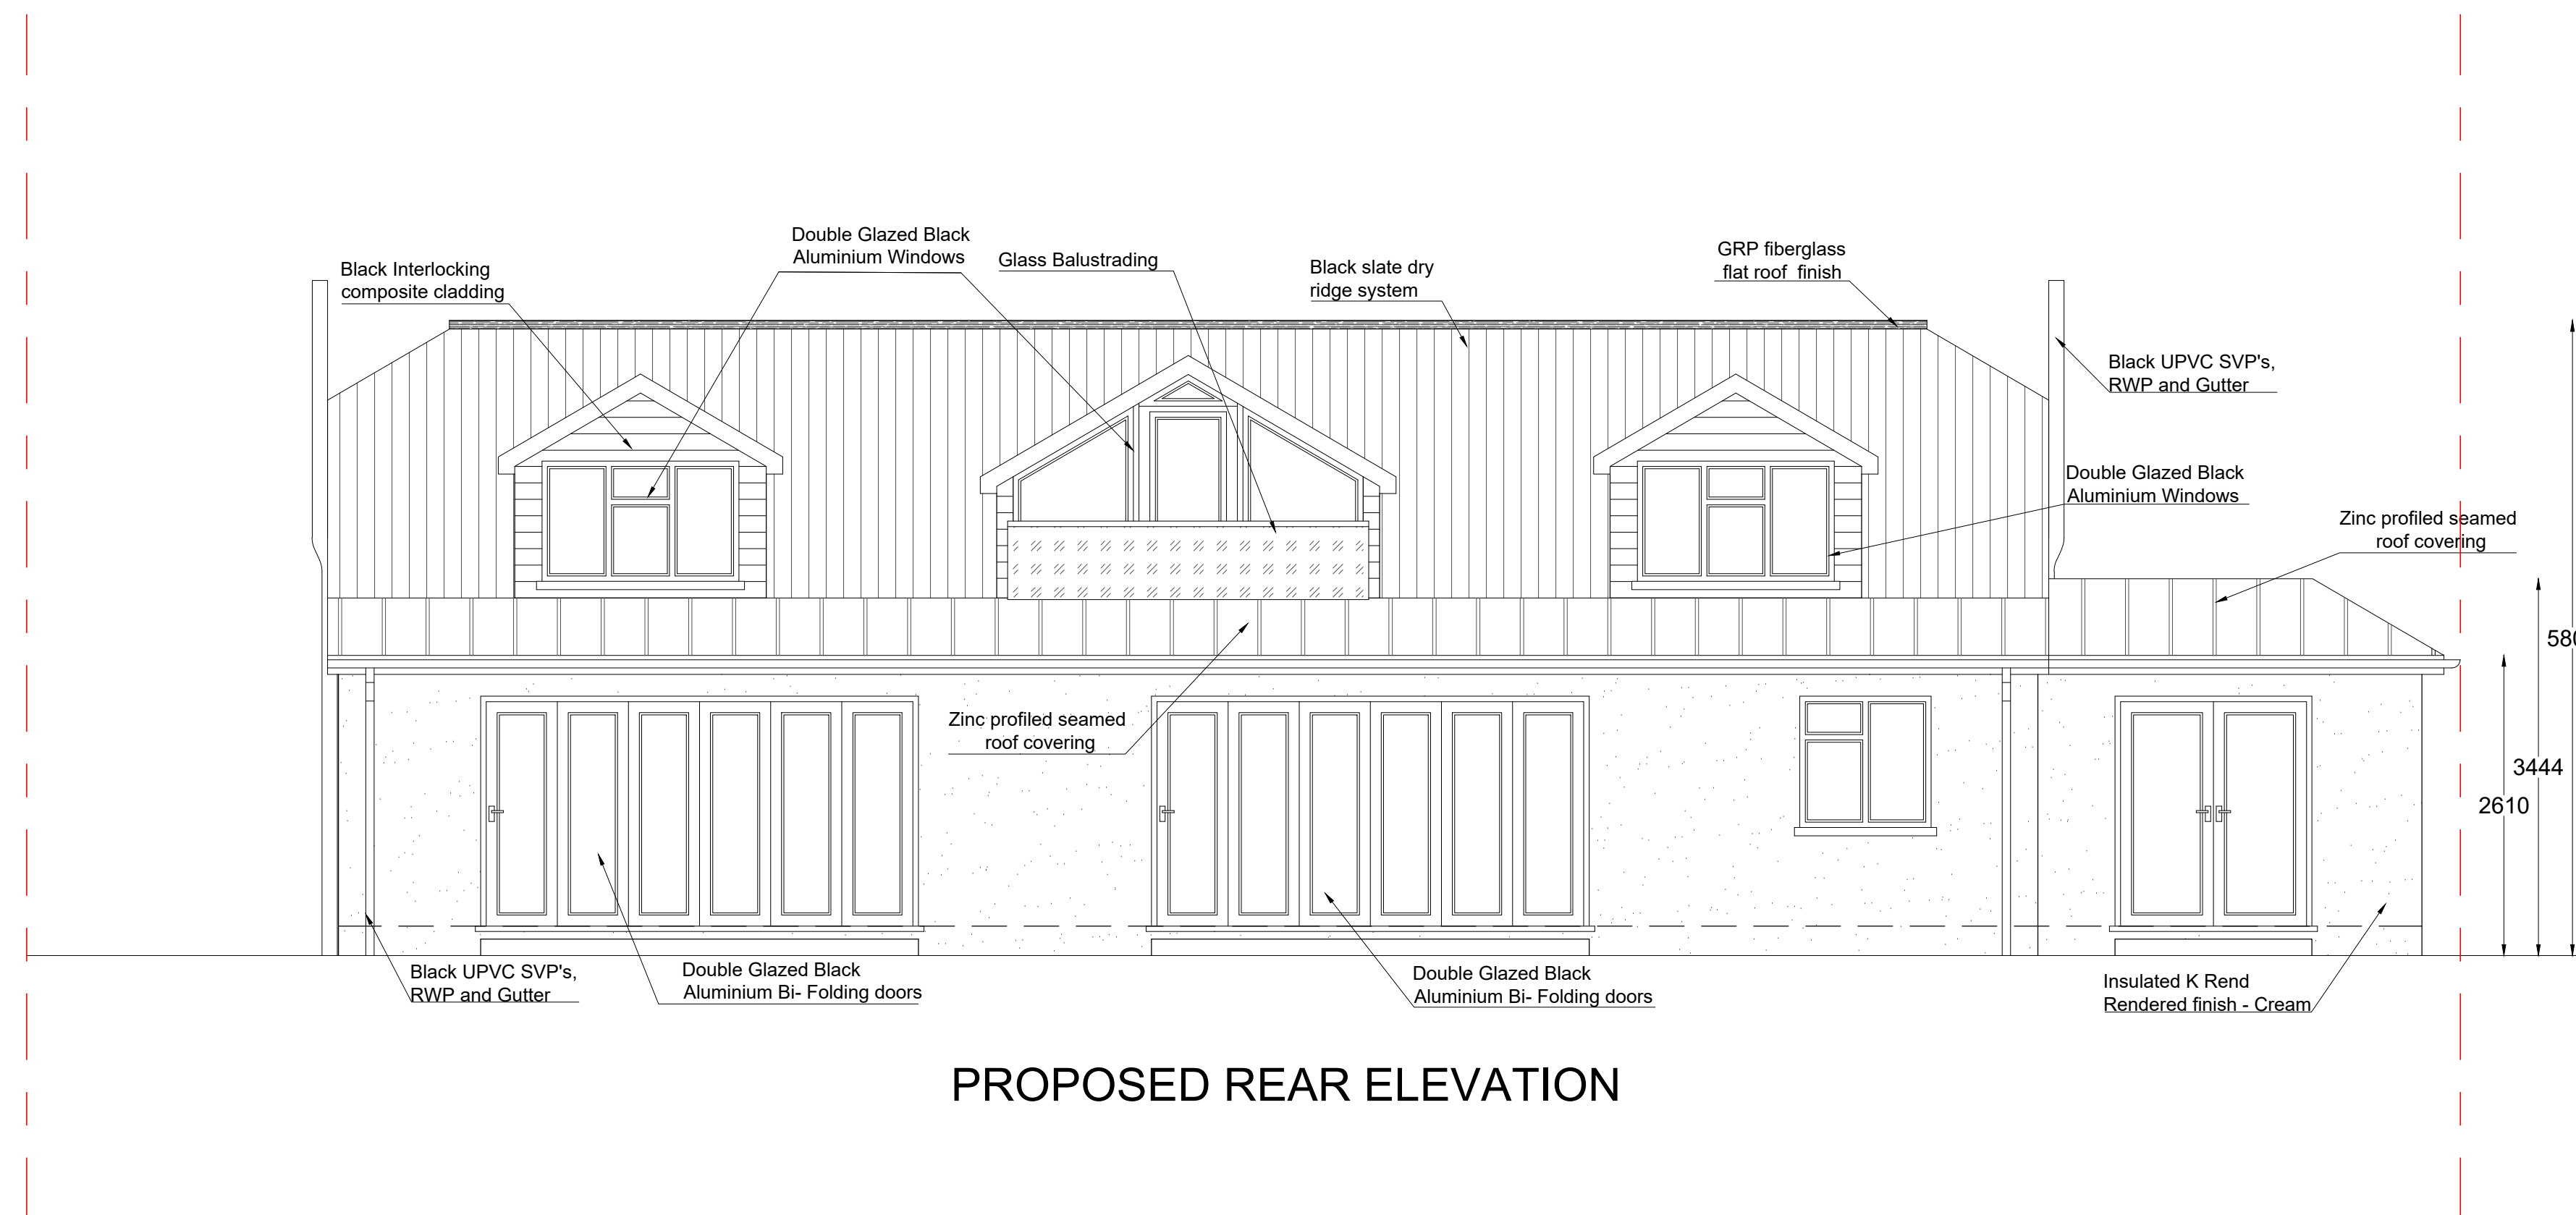


PROPOSED REAR ELEVATION

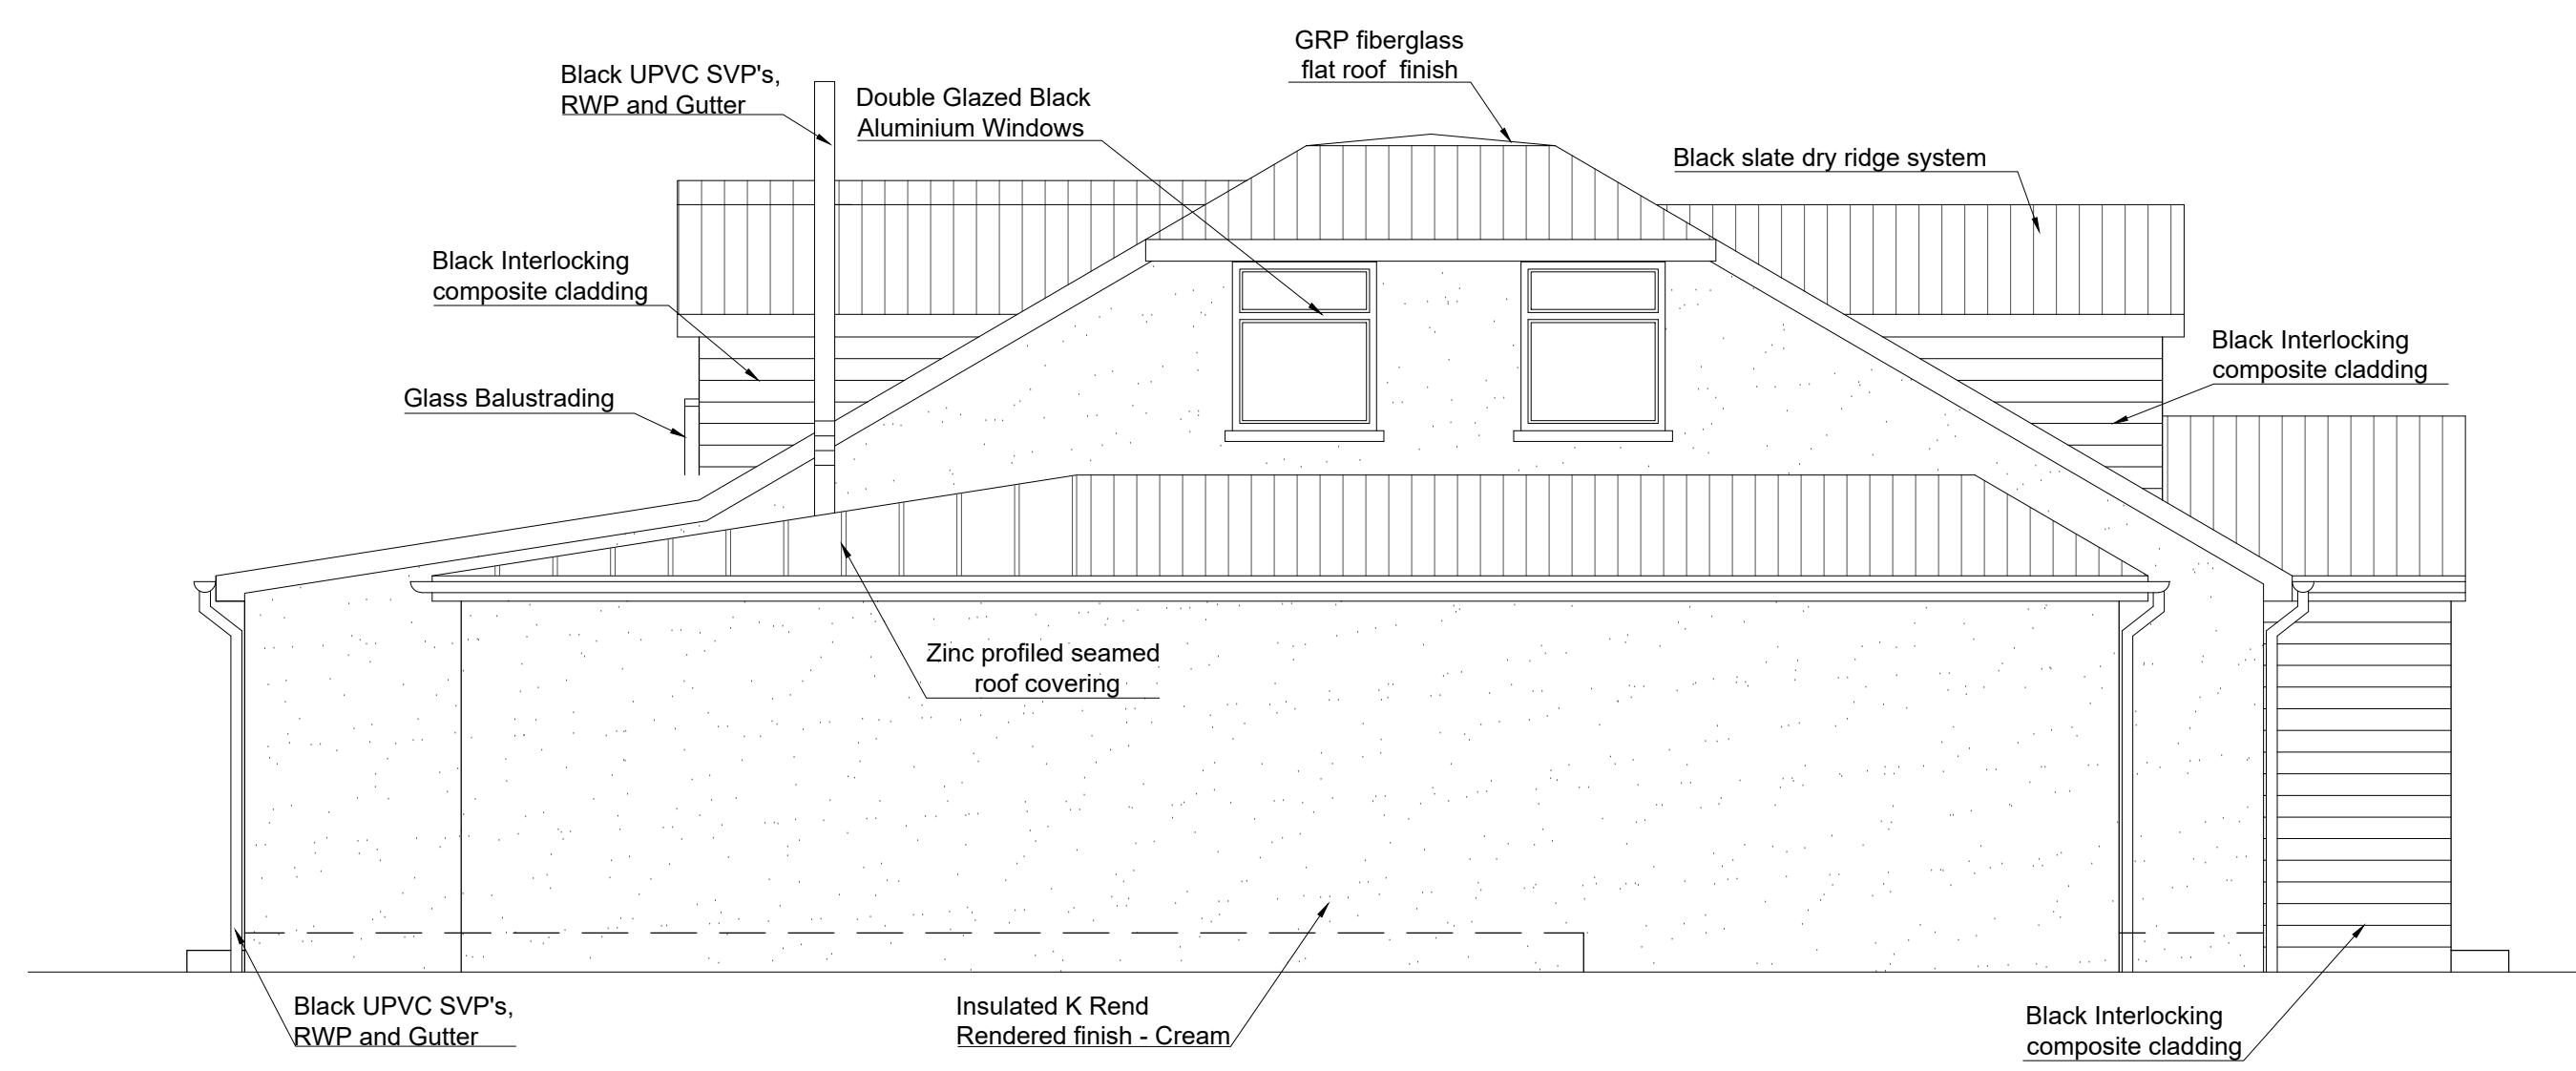

PROPOSED LEFT SIDE ELEVATION

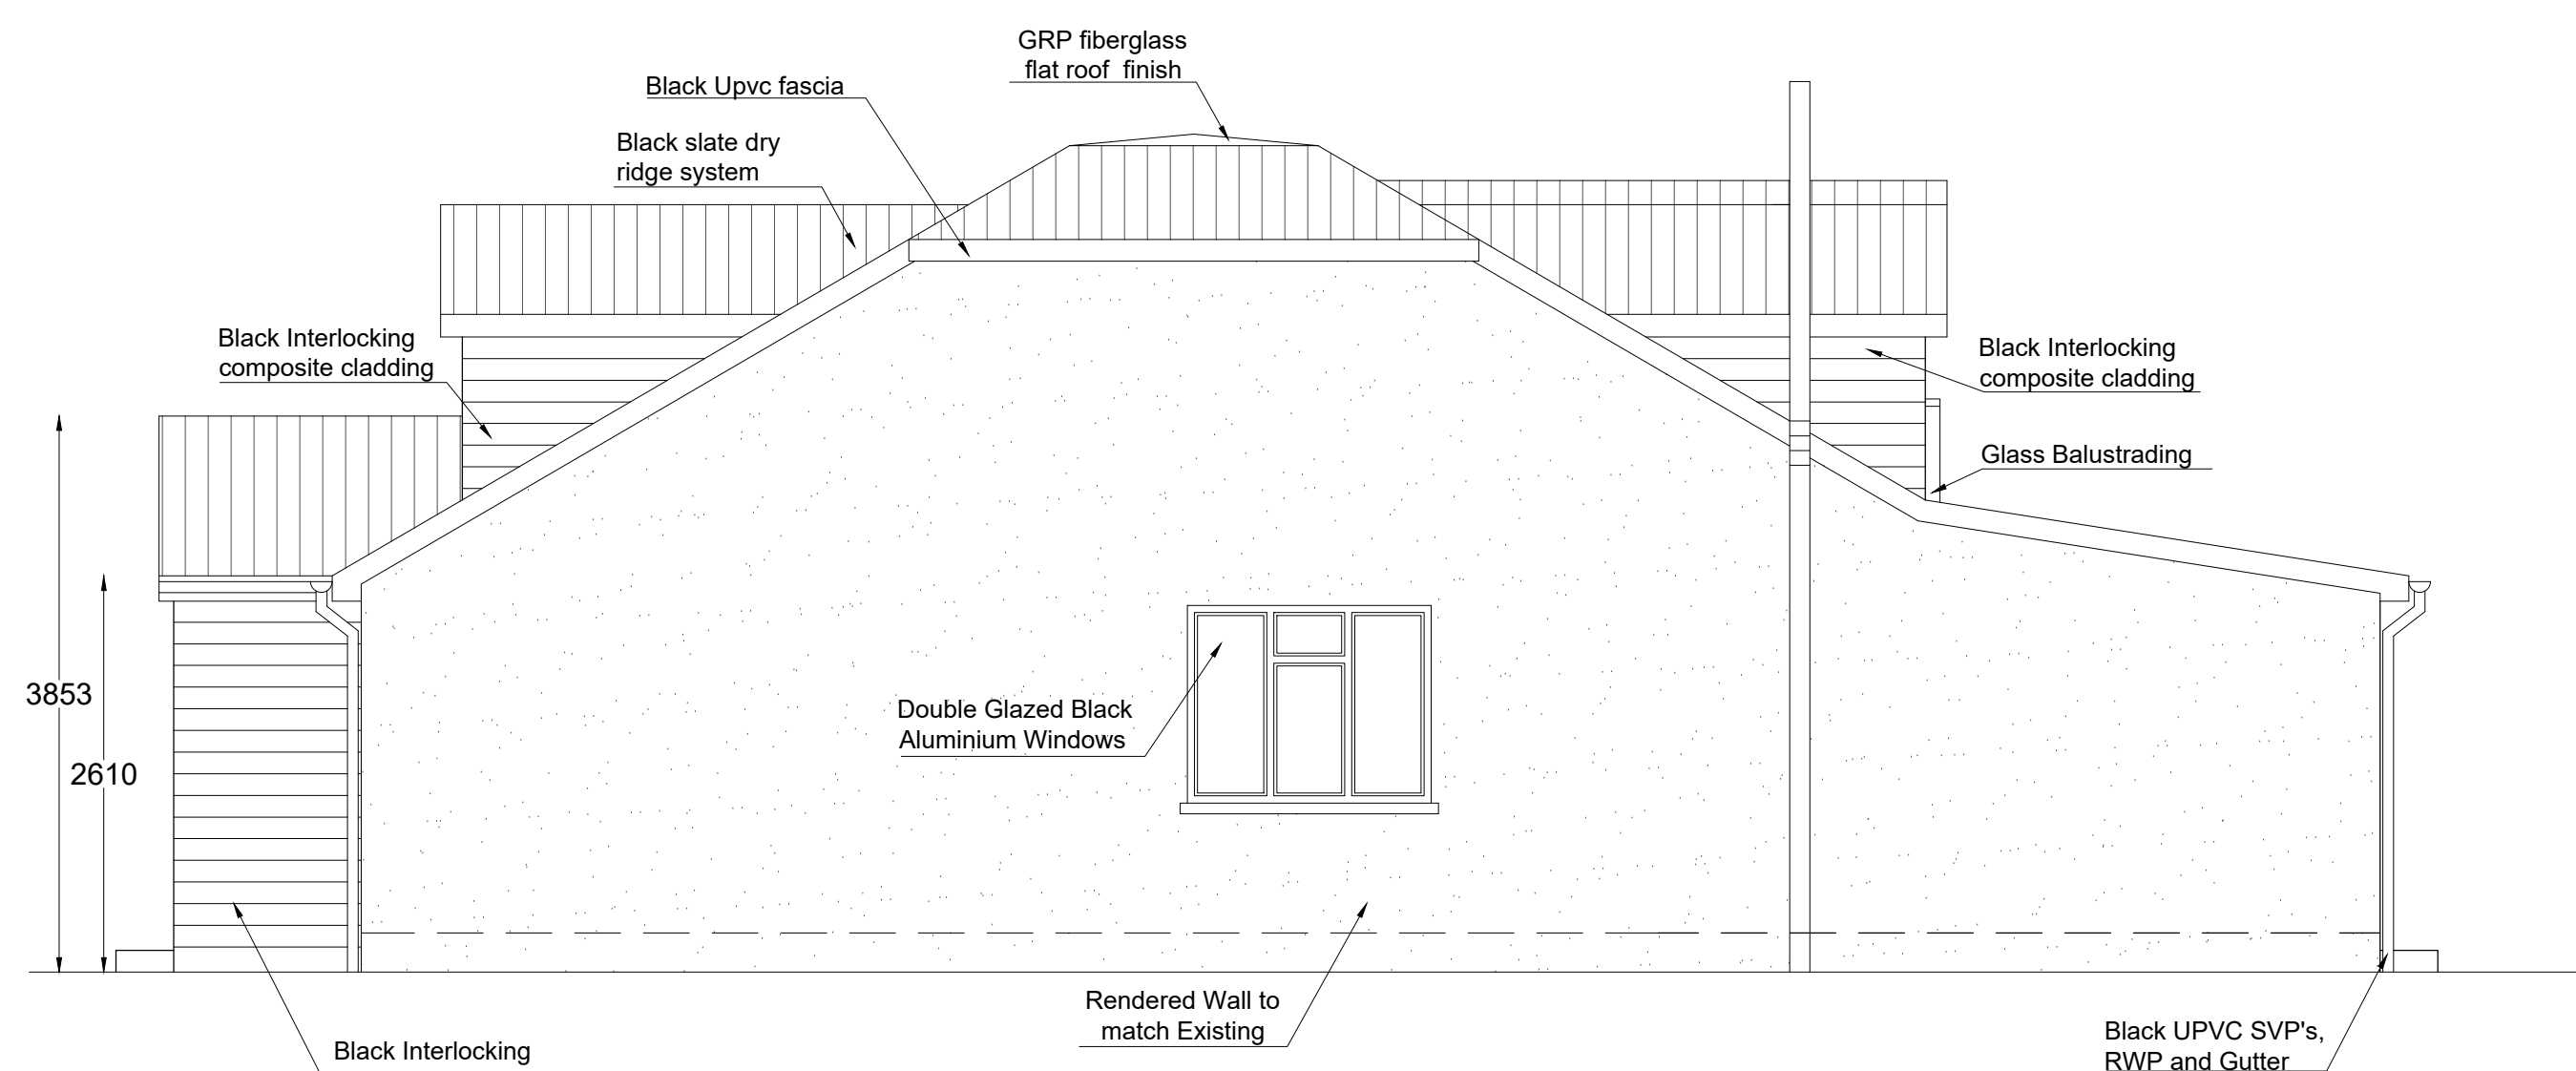

PROPOSED RIGHT SIDE ELEVATION

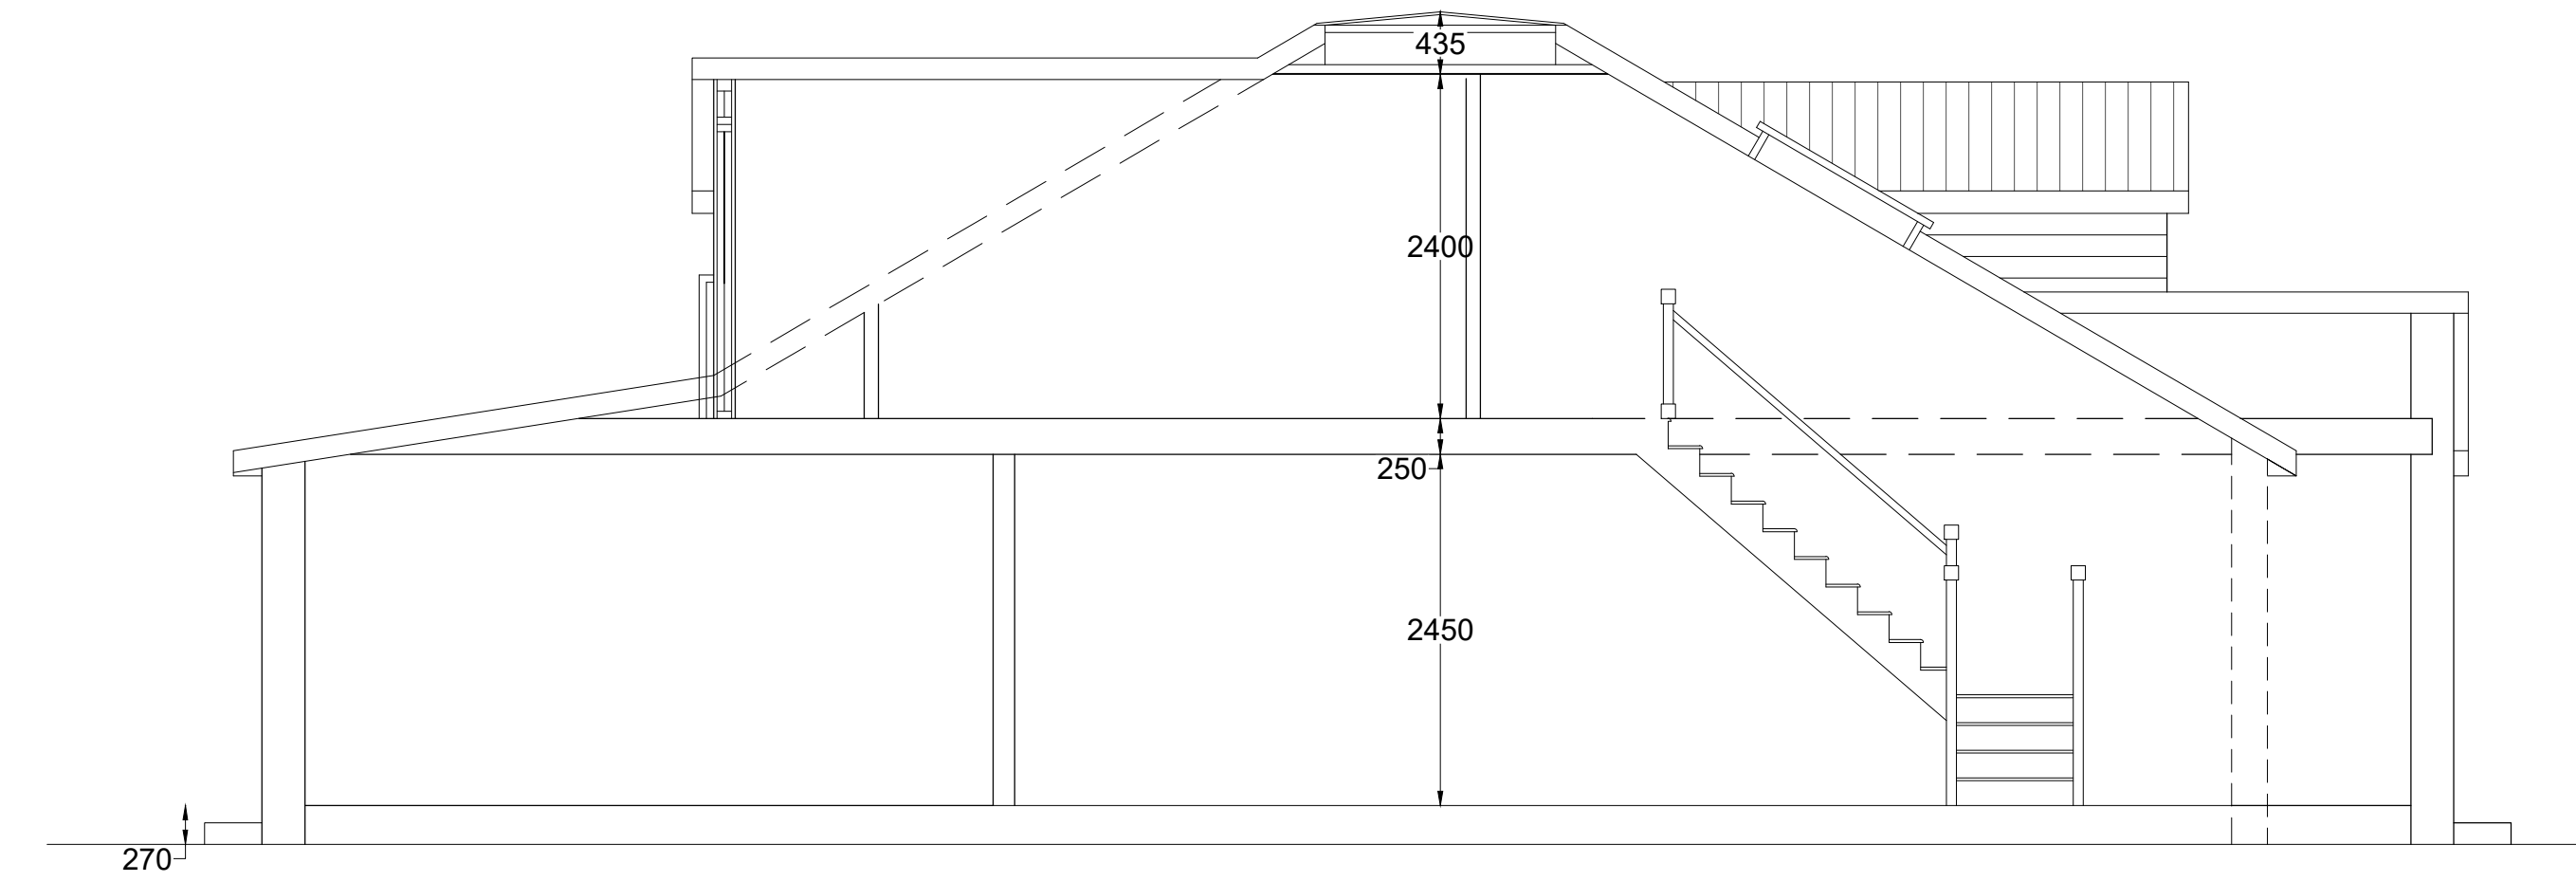

PROPOSED LEFT SIDE SECTION

TITLE: Single Storey Rear Extension and Loft Conversion with Front and Rear A shape Dormers At 44 Lewis Road, Istead Rise, Gravesend DA13 9JG			
DRAWING TITLE: Proposed Elevations and Section	SCALE 1:50@A0	DATE JUN 2026	DWG NO 1802/04A
D.R.A LUMSDEN D.R.A LUMSDEN LTD. BEng(Hons)/C.Eng./M.I.Struct.E. 23 Castlefields, Istead Rise, Kent DA13 9EJ			