

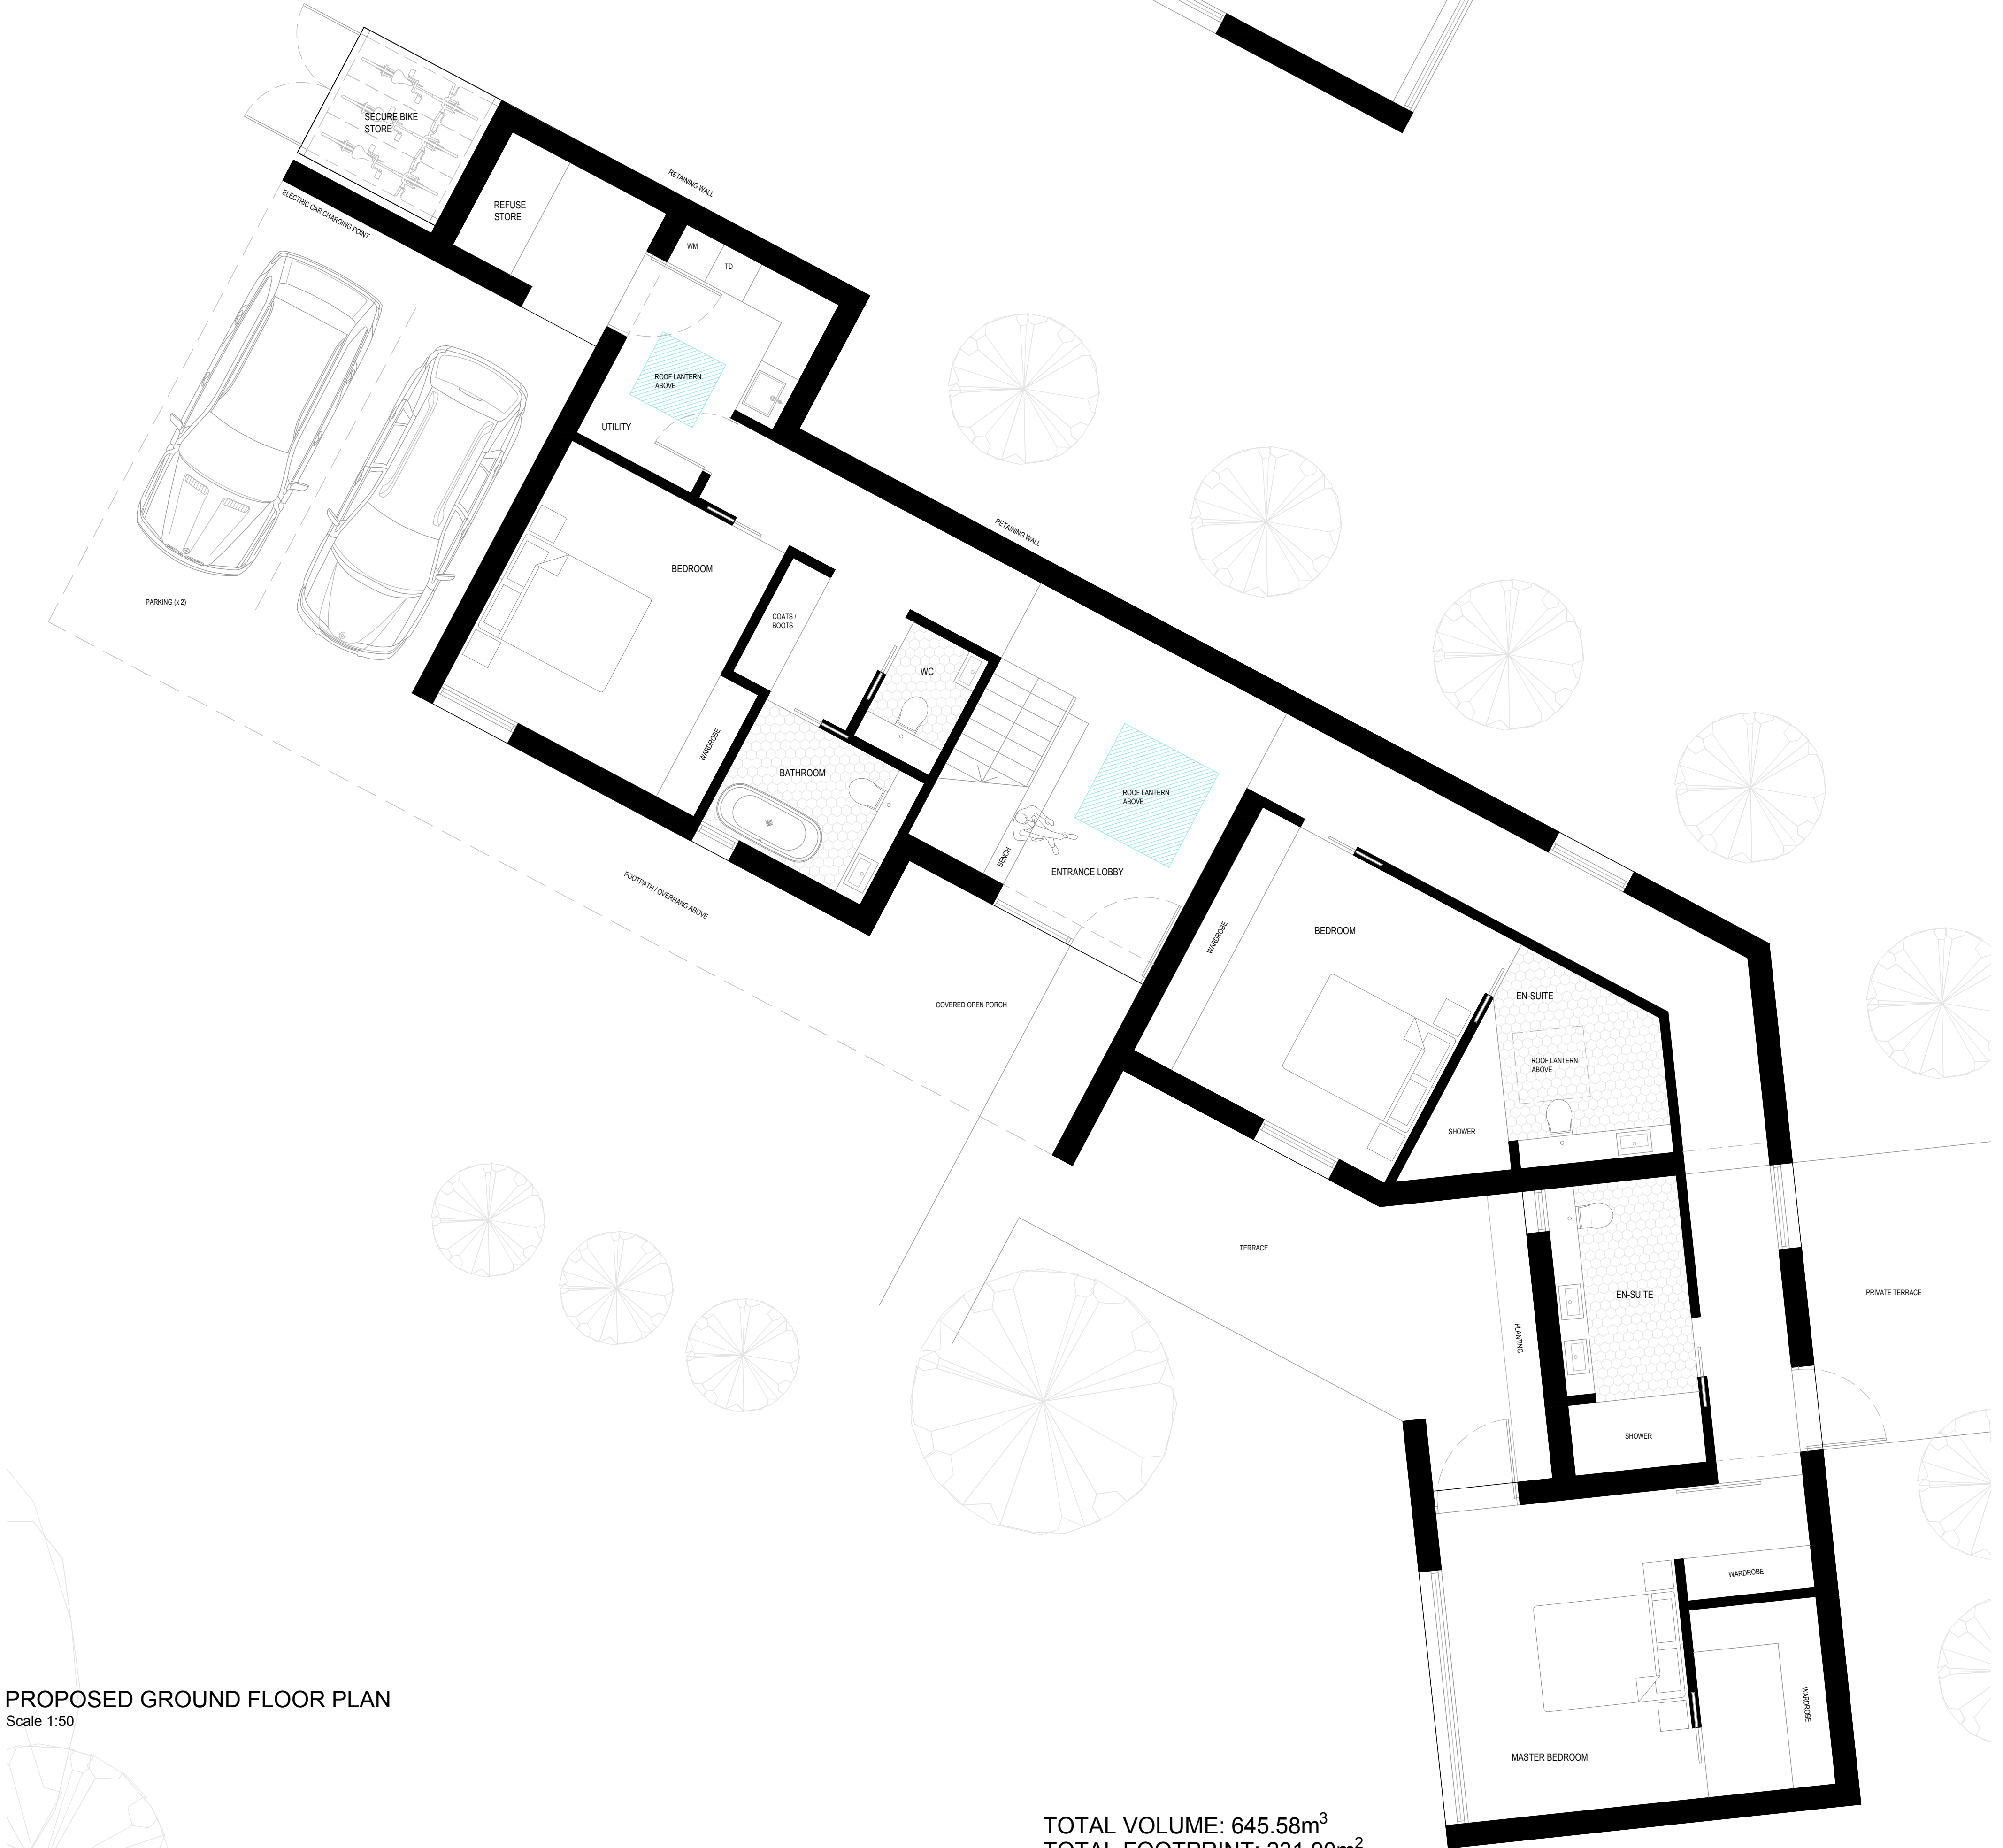


PROPOSED FIRST FLOOR PLAN  
Scale 1:50

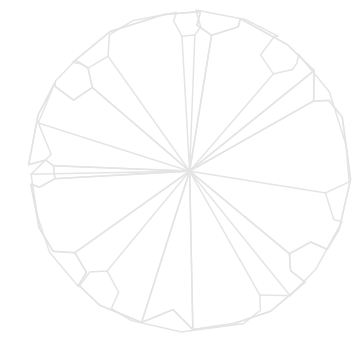

PROPOSED GROUND FLOOR PLAN  
Scale 1:50

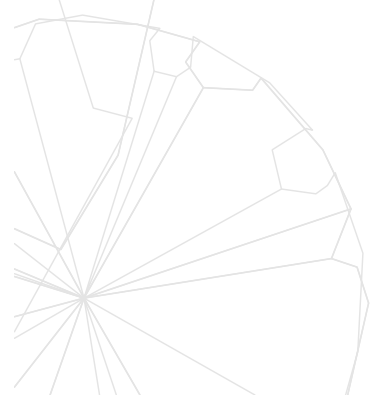


TOTAL VOLUME: 645.58m<sup>3</sup>  
TOTAL FOOTPRINT: 231.90m<sup>2</sup>  
GIA: 193.61m<sup>2</sup>

Notes  
Do Not Scale (unless for the purposes of planning).  
Report all discrepancies, errors and omissions.  
Verify all dimensions on site before commencing any work on site or preparing shop drawings.  
All materials, components and workmanship are to comply with the relevant British Standards, Codes of Practice, and appropriate manufacturers recommendations that from time to time shall apply.  
For all specialist work, see relevant drawings.  
This drawing is copyright of Kent Design Studio Ltd

Rev Date Description



Scale - 1:50

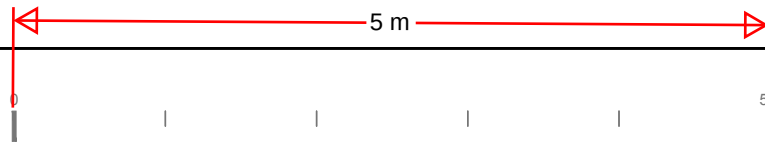

Scale 1:50 @ A1 Date MARCH 2021

PLANNING

Project Title  
PROPOSED NEW DWELLING  
THE HAVEN  
BRIMSTONE HILL  
MEOPHAM  
GRAVESEND  
KENT  
DA13 0BN

Description  
PROPOSED FLOOR PLANS  
UNIT 1  
Drawing Number  
2452 10 C