


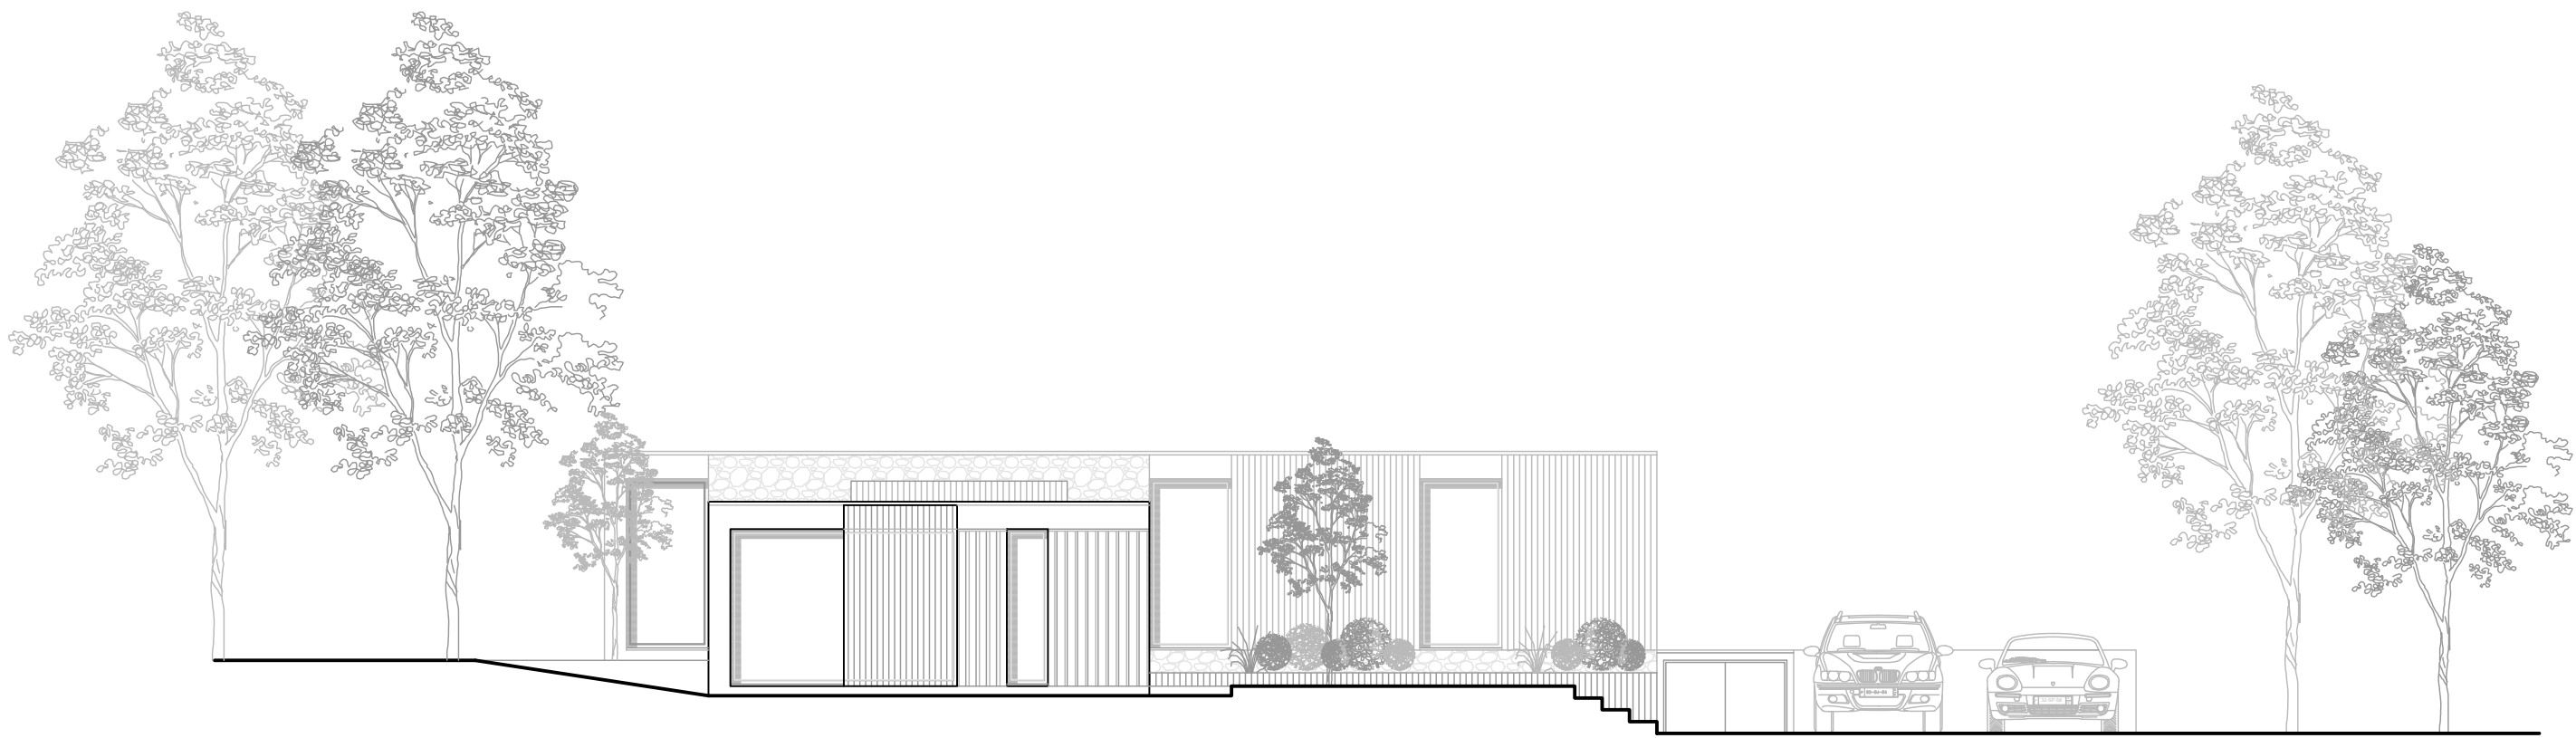


PROPOSED NORTH ELEVATION

Scale 1:100




PROPOSED EAST ELEVATION

Scale 1:100

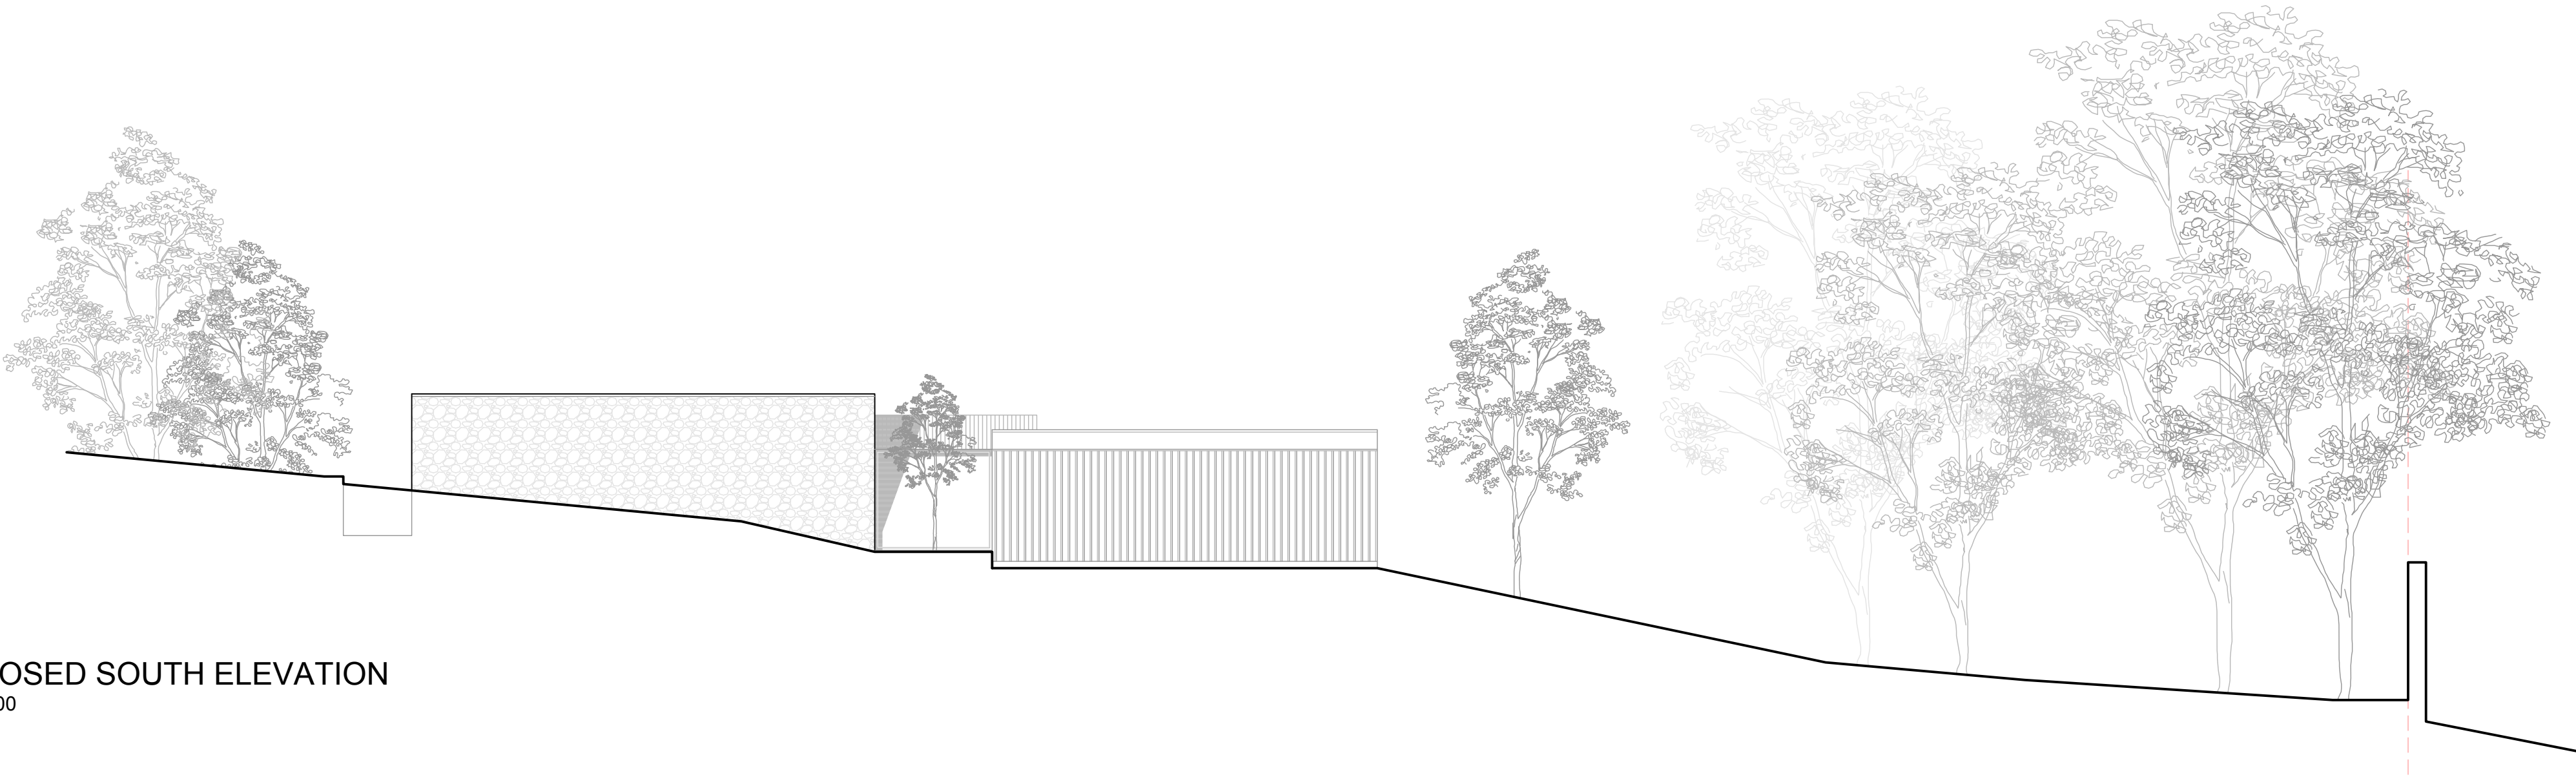

PROPOSED SOUTH ELEVATION

Scale 1:100

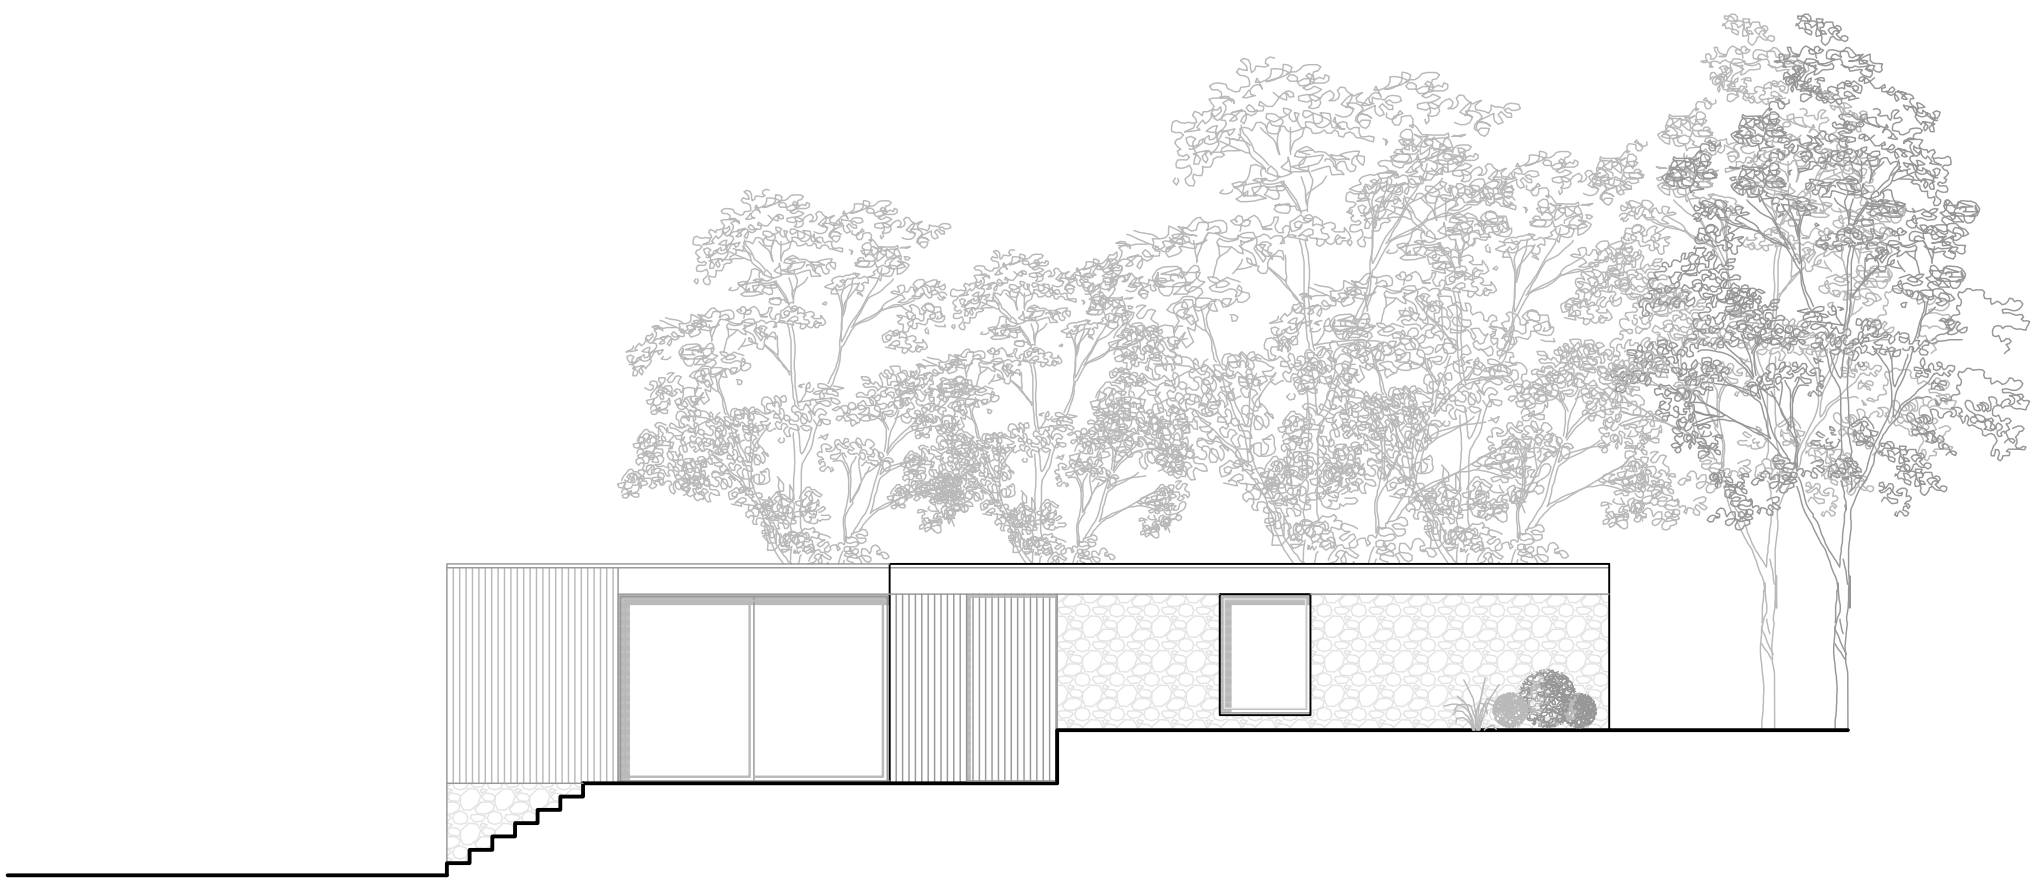

PROPOSED WEST ELEVATION

Scale 1:100



Notes

Do Not Scale (unless for the purposes of planning).
Report all discrepancies, errors and omissions.
Verify all dimensions on site before commencing any work on site or preparing shop drawings.
All materials, components and workmanship are to comply with the relevant British Standards, Codes of Practice, and appropriate manufacturers recommendations that from time to time shall apply.
For all specialist work, see relevant drawings.
This drawing is copyright of Kent Design Studio Ltd

Rev	Date	Description

KENT DESIGN STUDIO KDS web - www.kentdesignstudio.co.uk tel - 01580 230413		Project Title PROPOSED NEW DWELLING THE HAVEN BRIMSTONE HILL MEOPHAM GRAVESEND KENT DA13 0BN	Description PROPOSED ELEVATIONS UNIT 2 Drawing Number 2452 13
Scale 1:100 @ A1	Date MARCH 2021	PLANNING	