


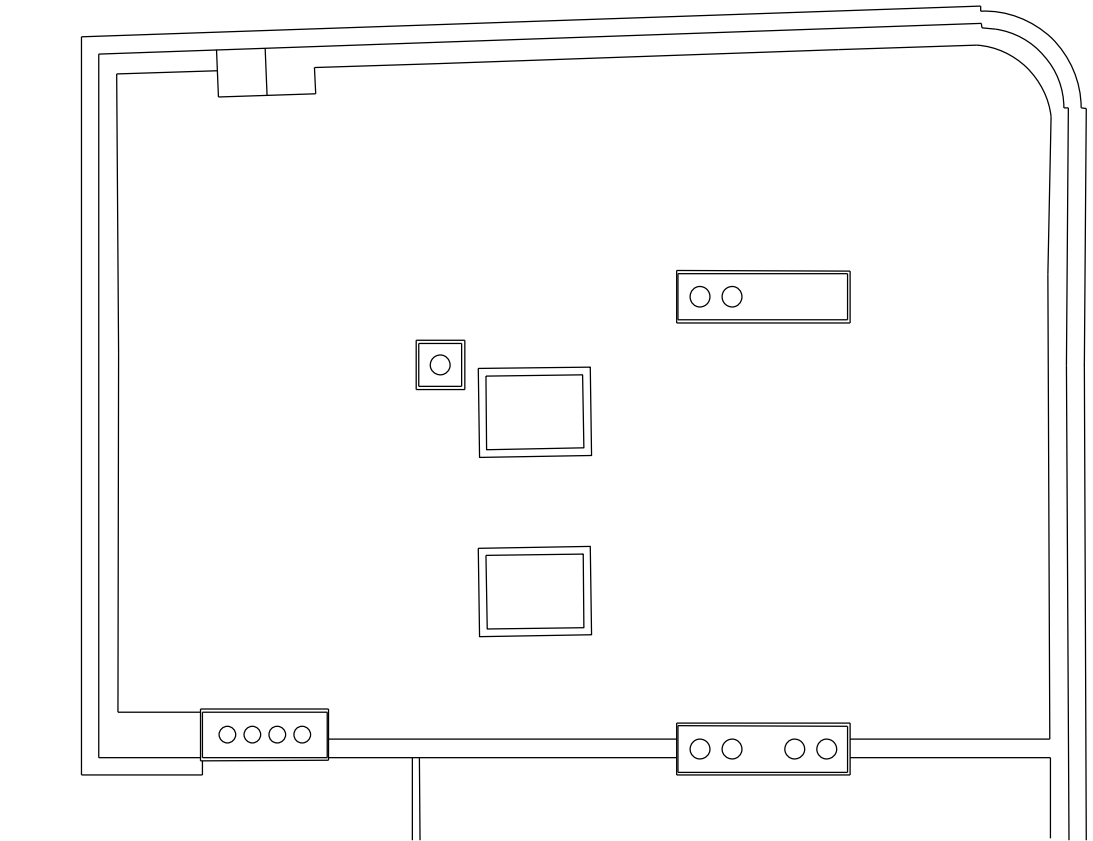

ROOF PLAN




WEST ELEVATION



NORTH

SCALE

 

PROJECT 24 STONE STREET, GRAVESEND, KENT, DA11 0NP	
DRAWING TITLE EXISTING ROOF PLAN AND WEST ELEVATION	
SCALE 1:100 @ A3	DATE JANUARY 2024
DRAWING NO. 3580 / P / 04	RCH
The drawing is the Copyright of Proun Architects. Any copying, in part or whole, without the written consent of Proun Architects, is prohibited. It is intended to be used for construction of work. This drawing should not be used for any other purpose without the written consent of Proun Architects.	
90 BORDOUGH HIGH STREET LONDON SE1 1LL	
TEL: 020 480 4000 FAX: 020 480 4001 email: info@proun.co.uk	
PROUN	
ARCHITECTS	DESIGNERS PLANNERS