



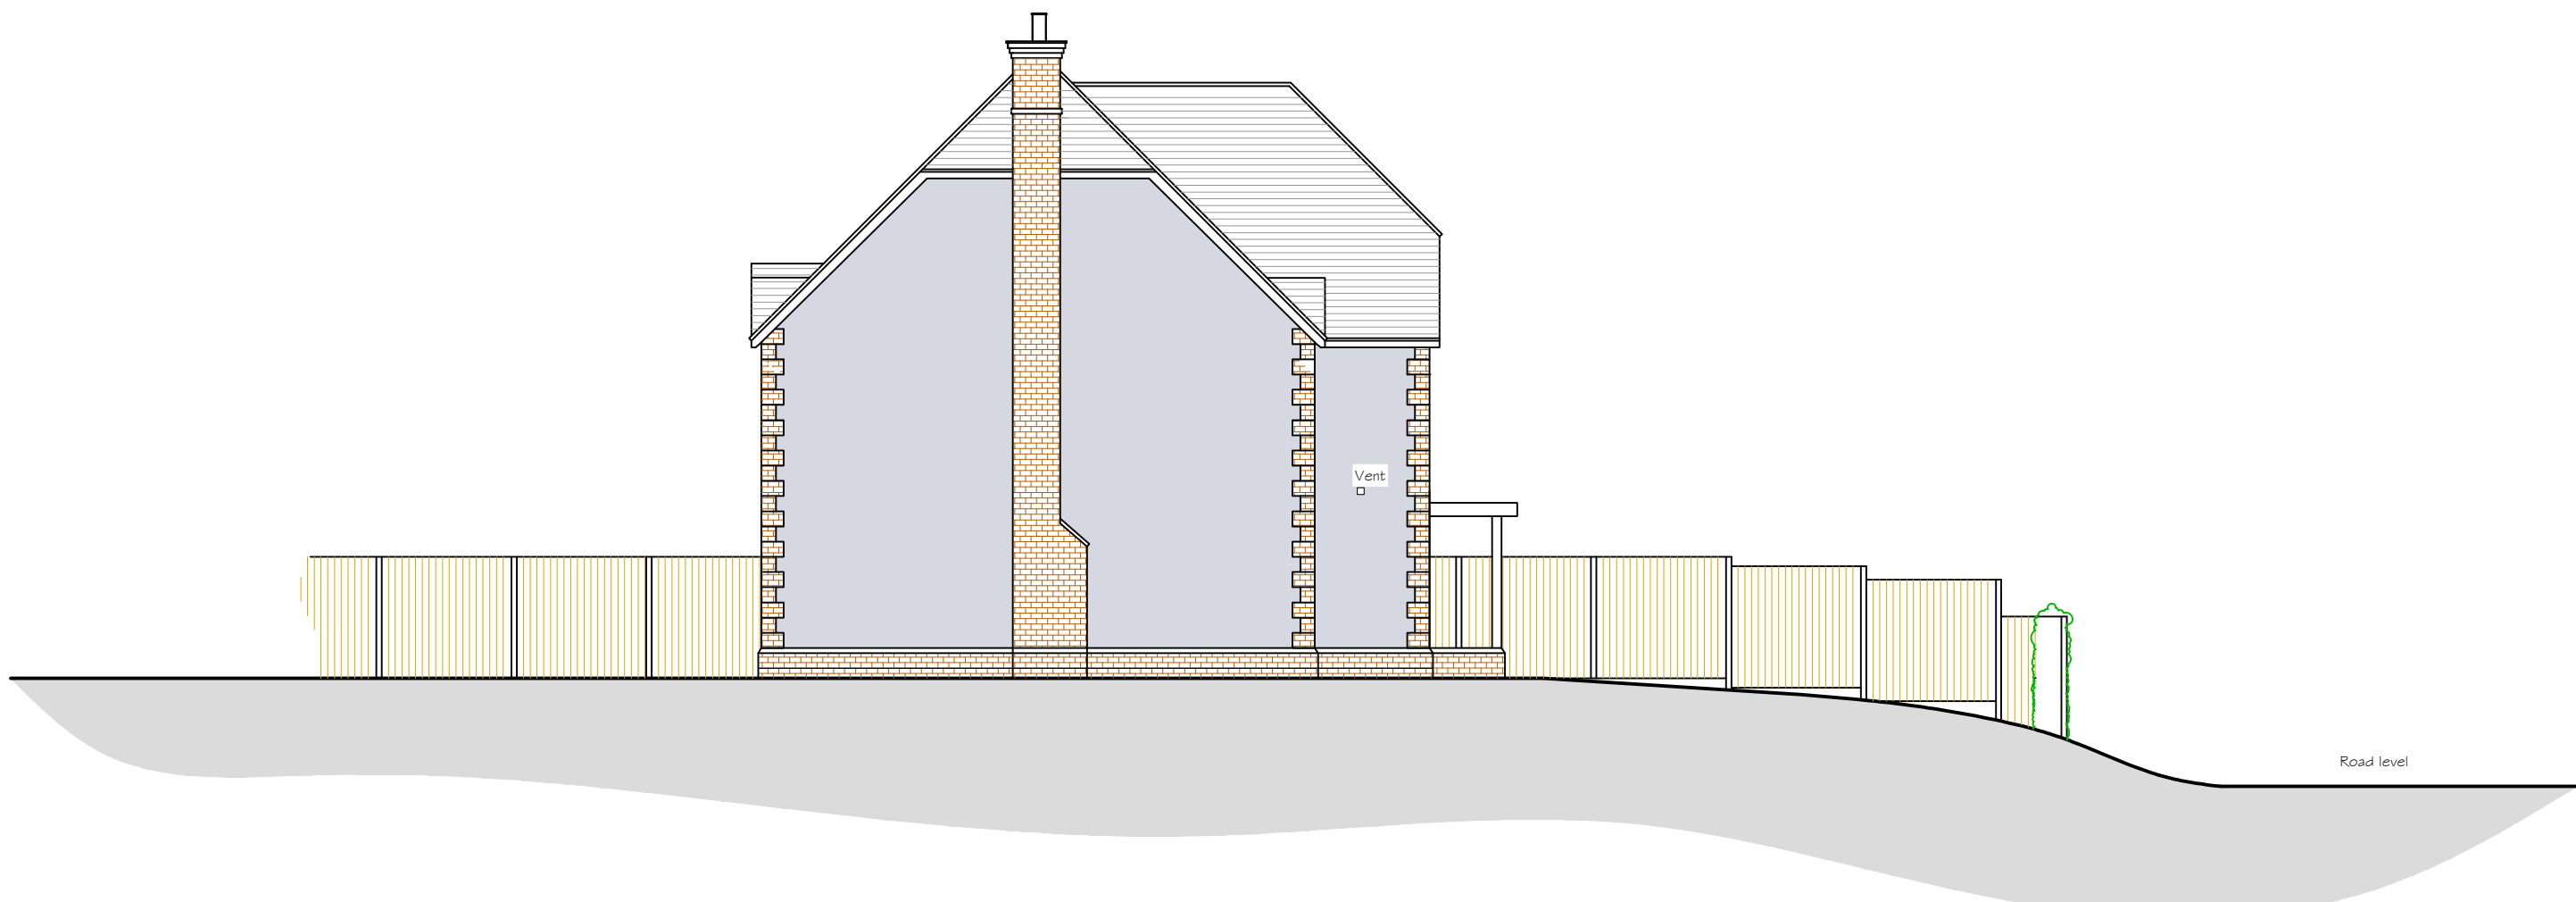


Street Elevation

Scale 1:100

 


Site section

Scale 1:100

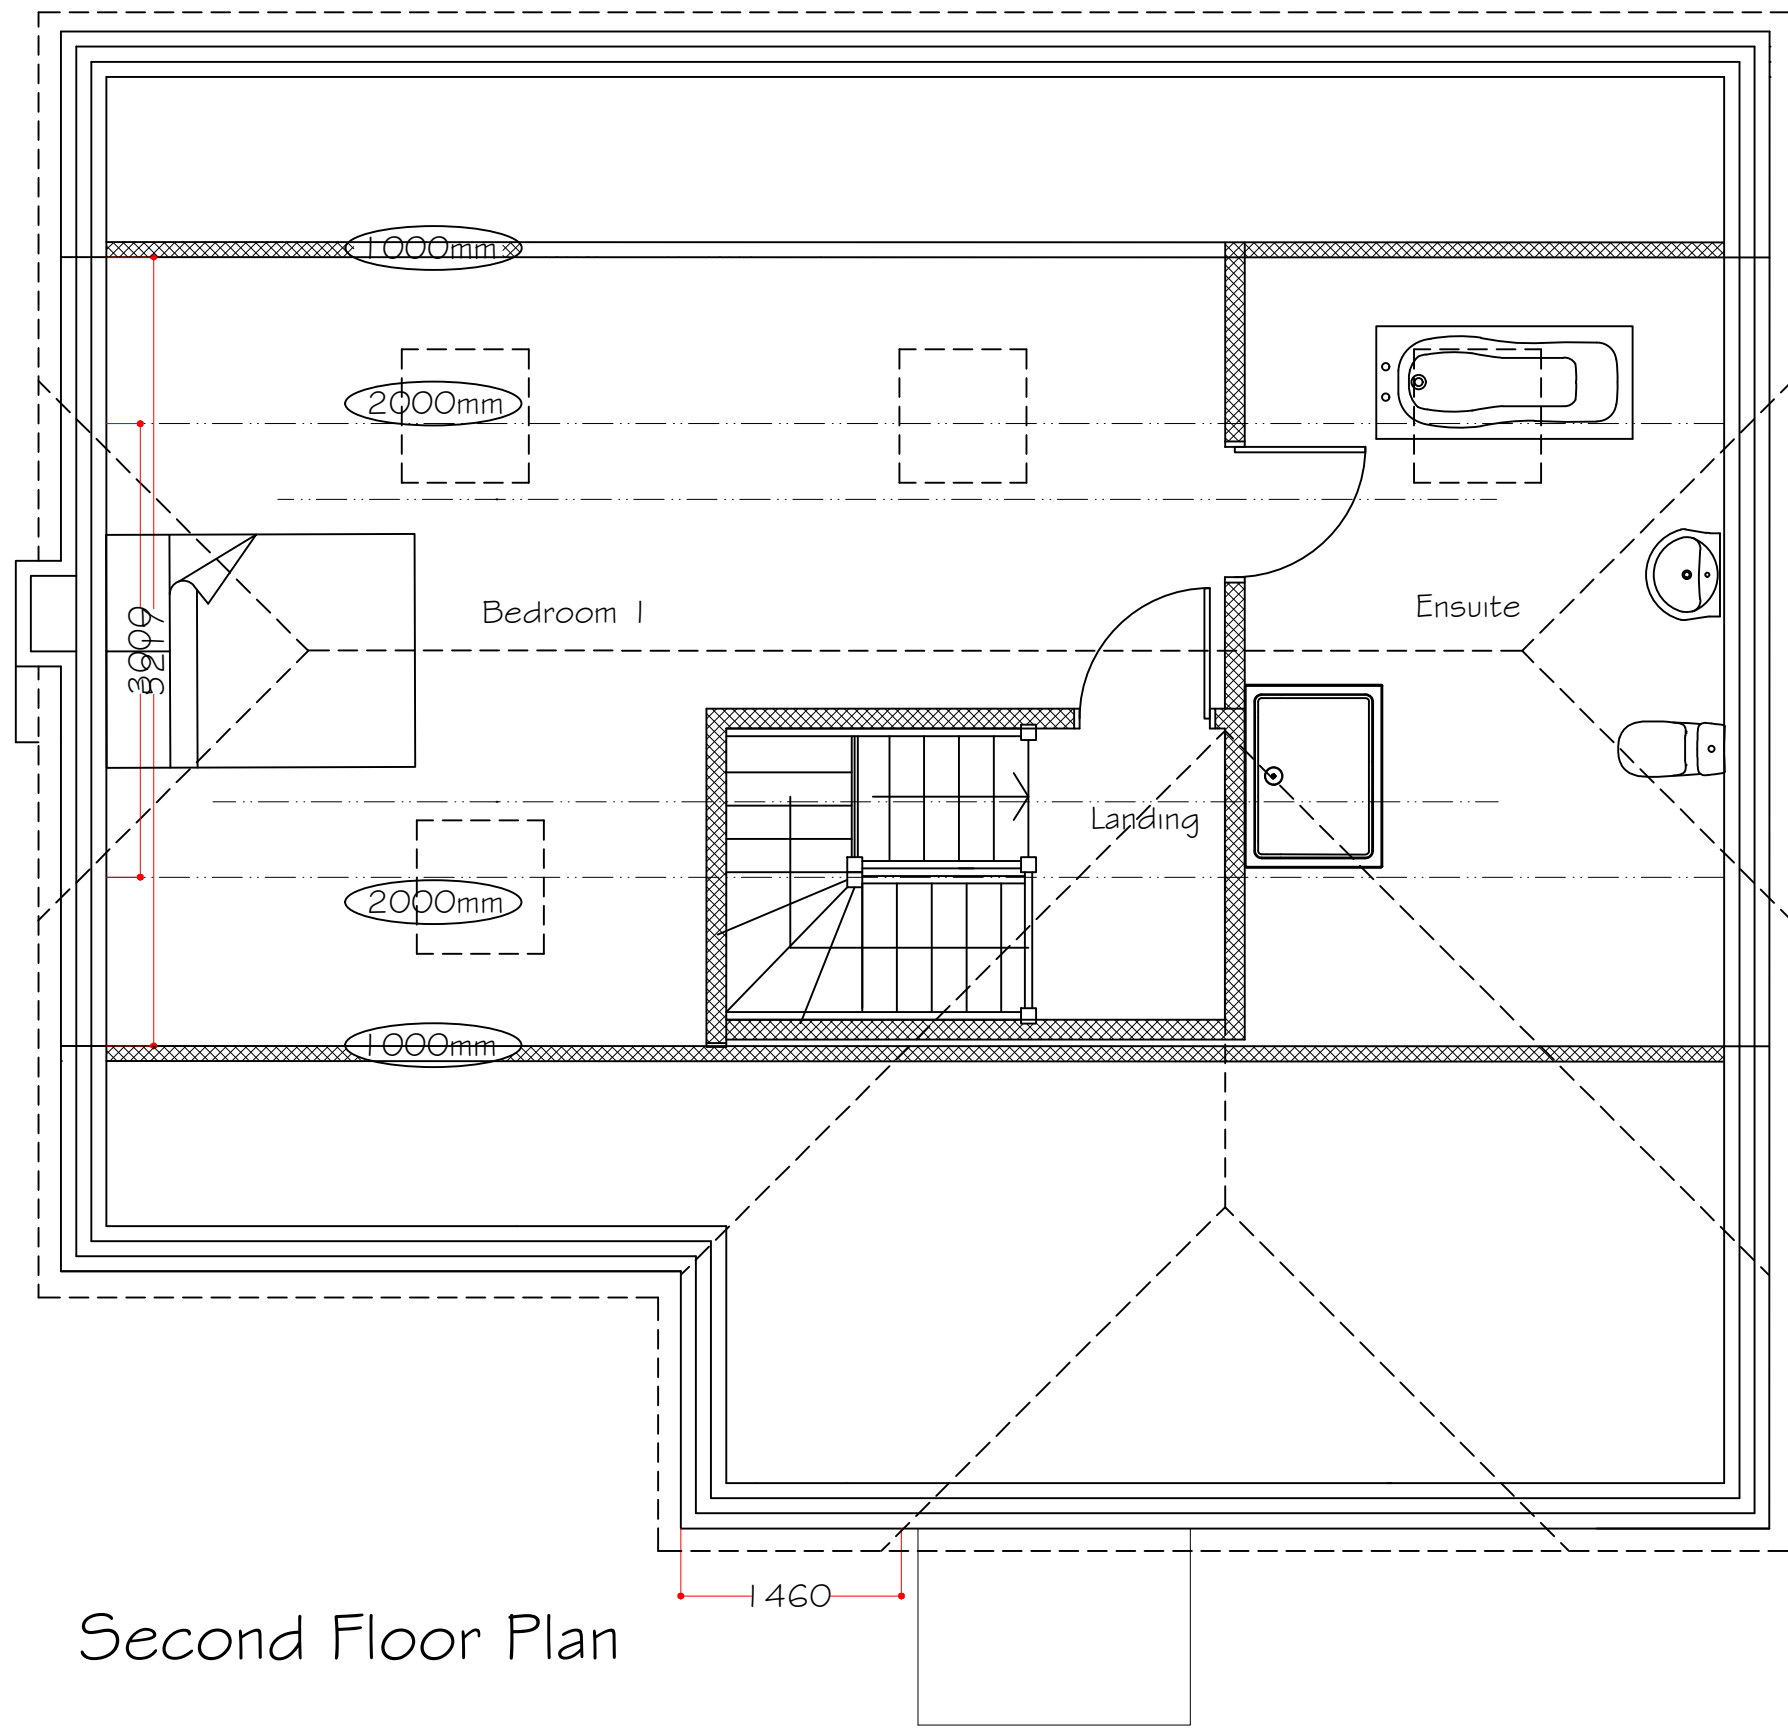

Second Floor Plan

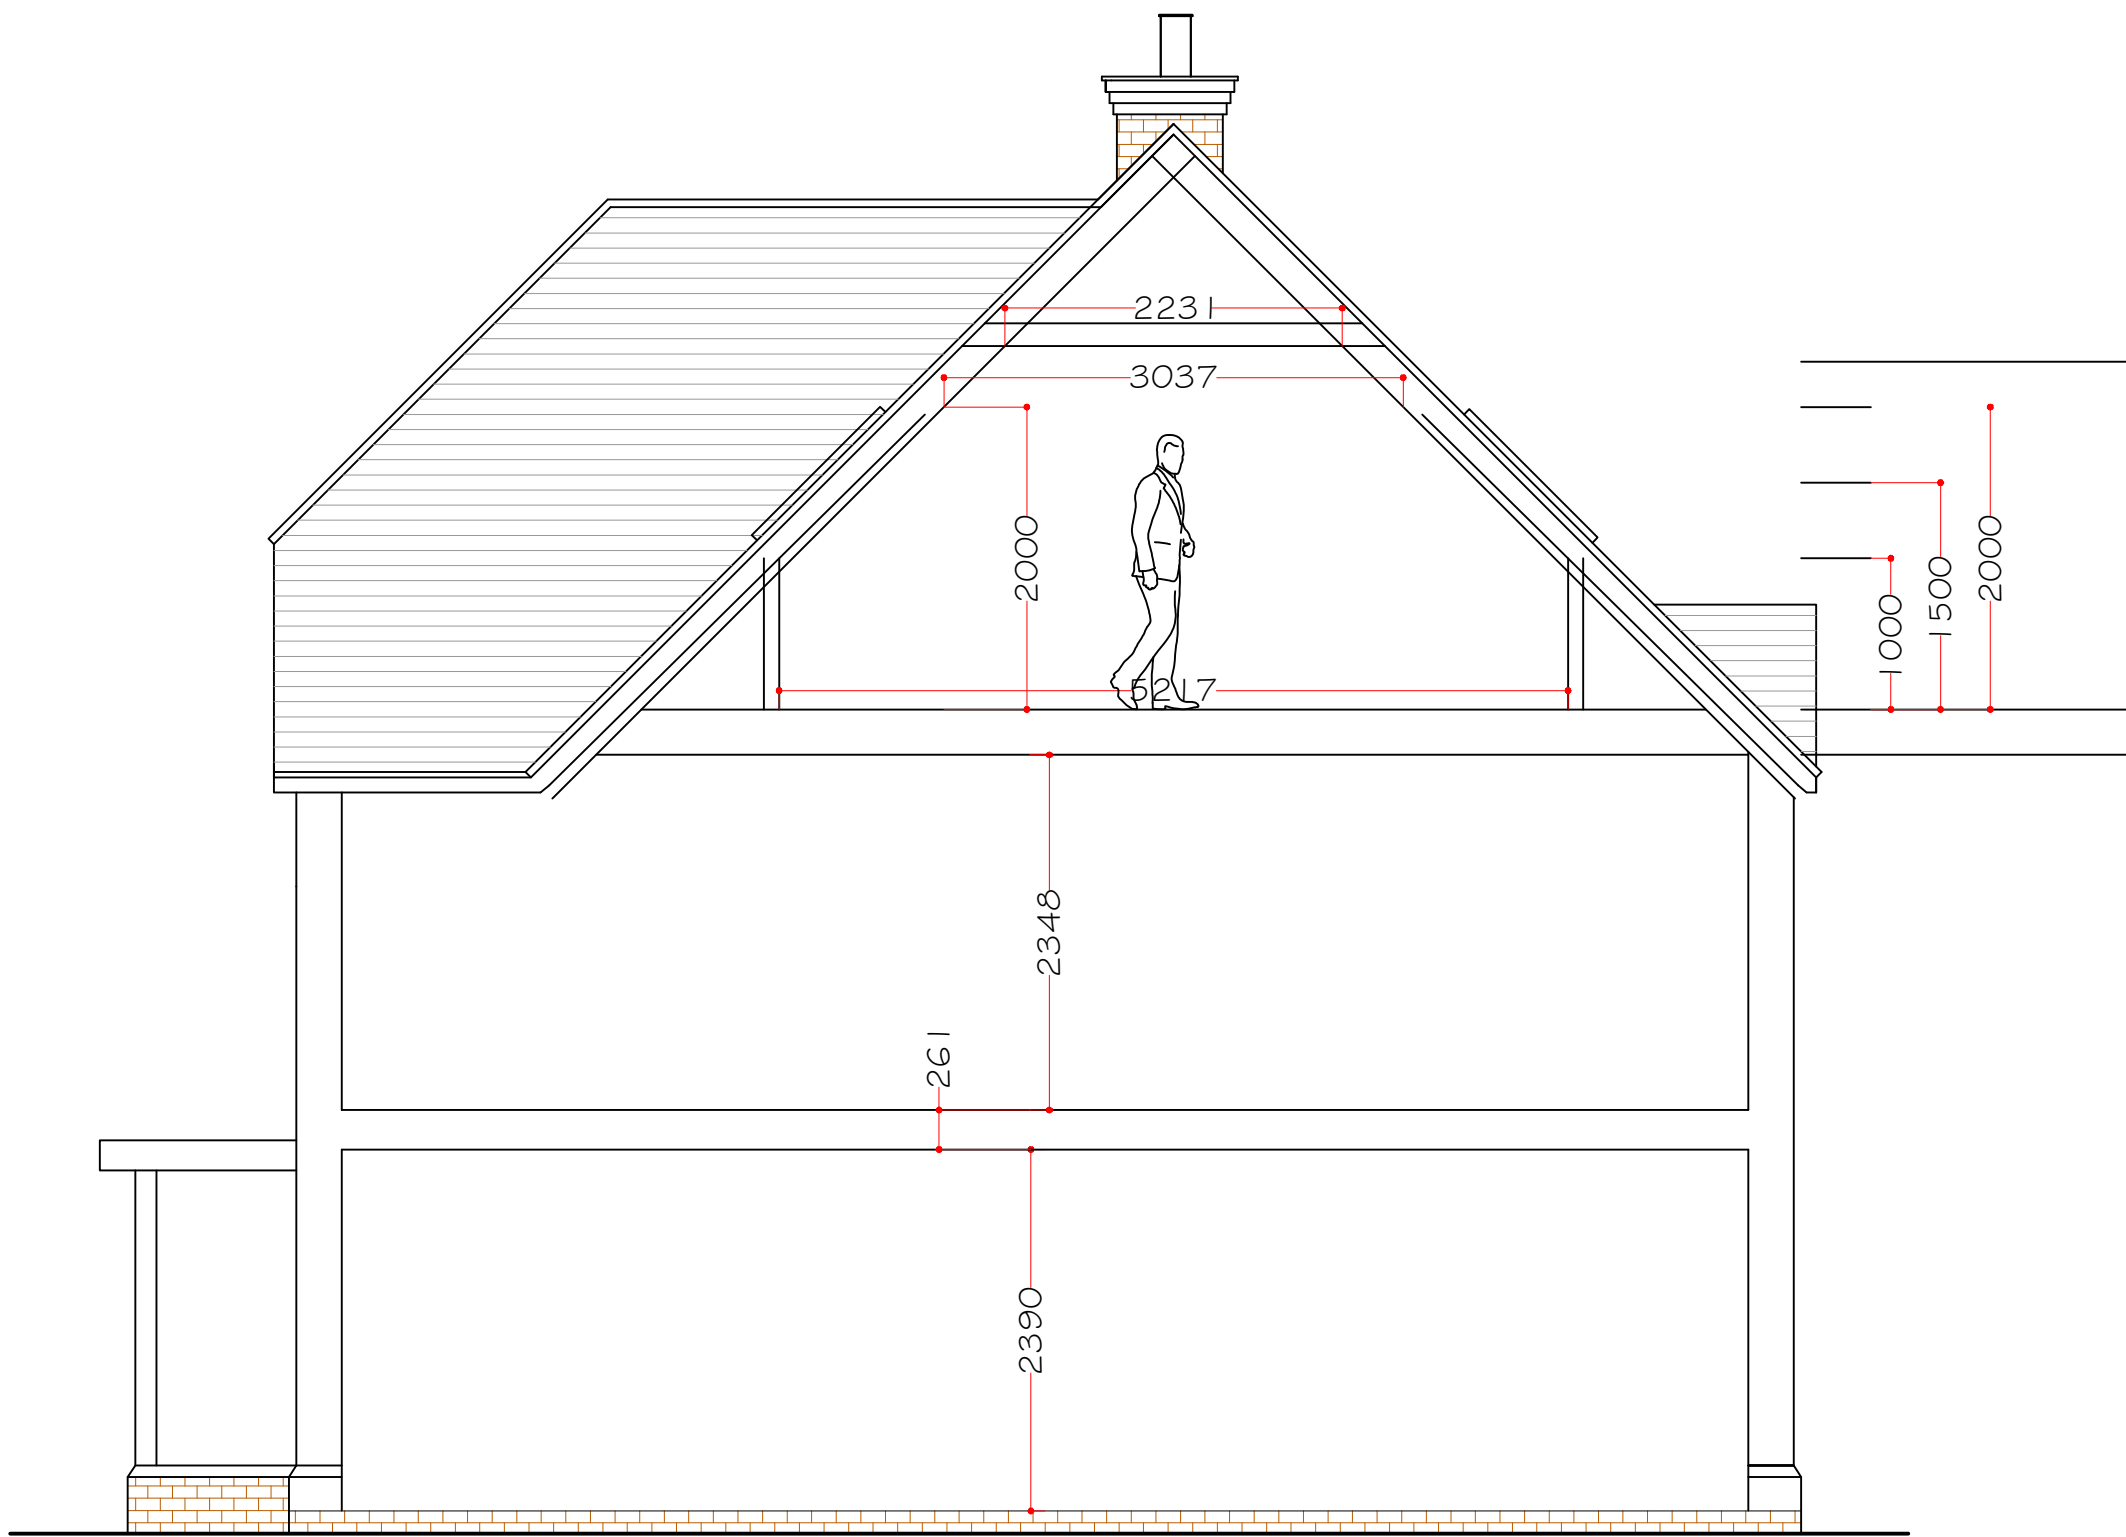

Section A-A

Scale 1:50

|   |                                   |          |
|---|-----------------------------------|----------|
| <div>Copyright</div> <div><b>Synergy</b></div> <div>Planning &amp; Property Consultants Ltd<br/>Suite 6 Laser Quay<br/>Marine City Estate<br/>Rochester<br/>Kent ME2 4HU</div> |                                   |          |
| Client   | Bespoke Developments Ltd          |          |
| Address   | Land off Old Watling Street       |          |
| Drawing title   | Proposed site section, floor plan |          |
| Scale   | 1:100                             |          |
| Date   | February 2022                     | Drawn by |
| Drawing No   | 22/388/03                         |          |