




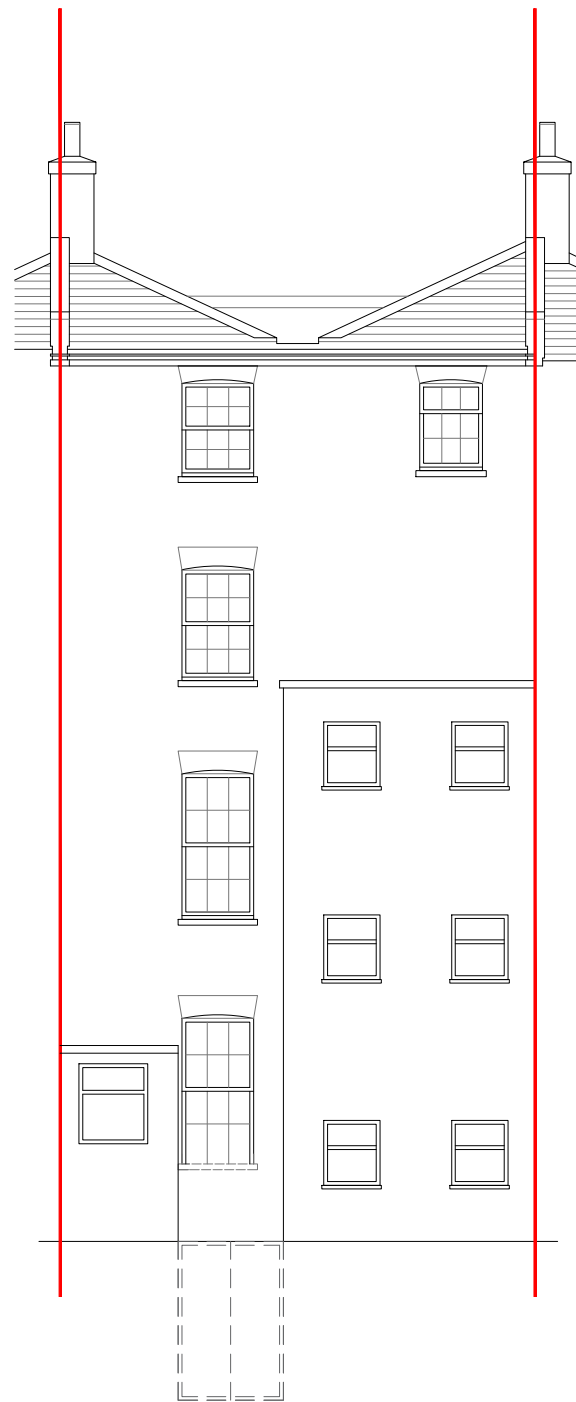

Existing Rear Elevation

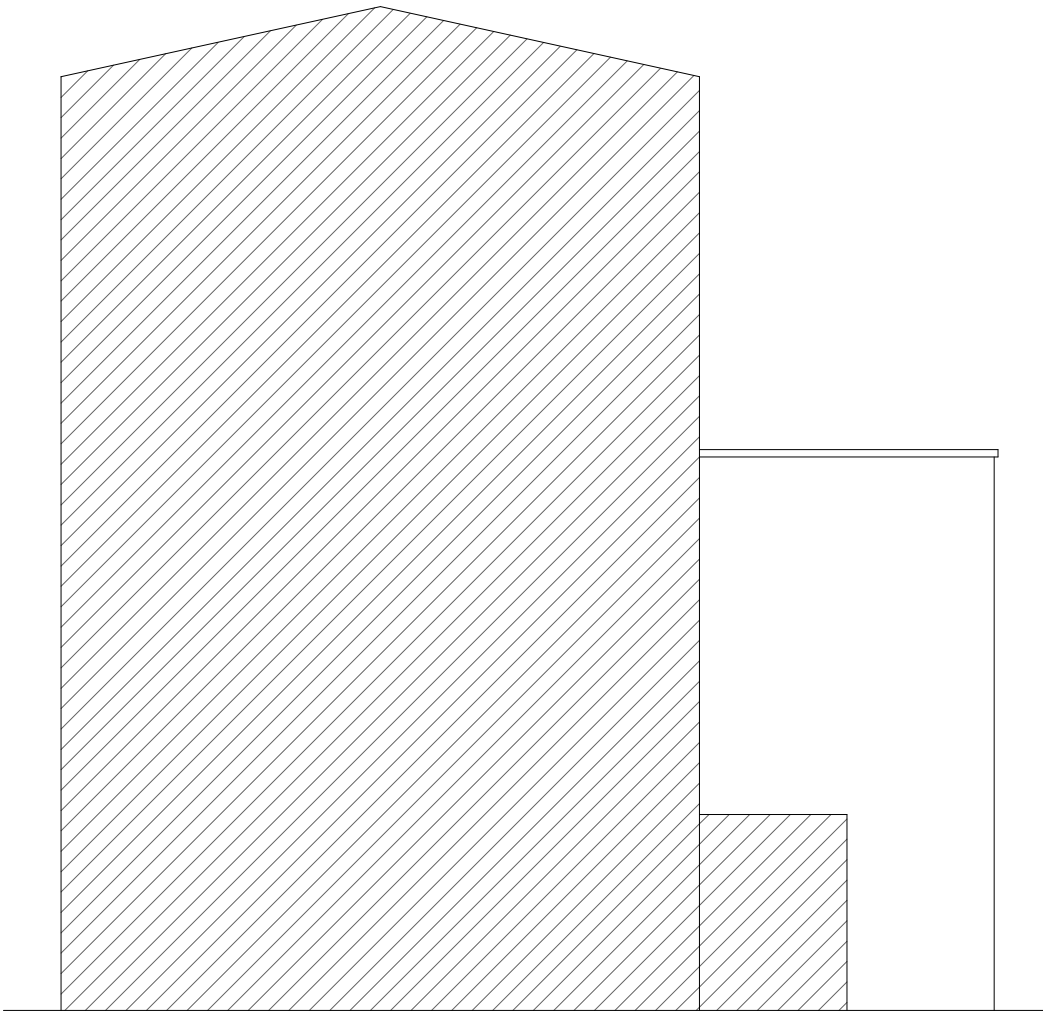

Existing South Elevation

 

 e - info@dreamdesigndevelop.co.uk m - 07500444330	Site: 20 Harmer Street Gravesend Kent DA12 2AX	Title: Existing Rear and South Elevations	Scale at A3: 1:100	Date: 11/12/2023
			Drawing no.: 004	Revision: A