


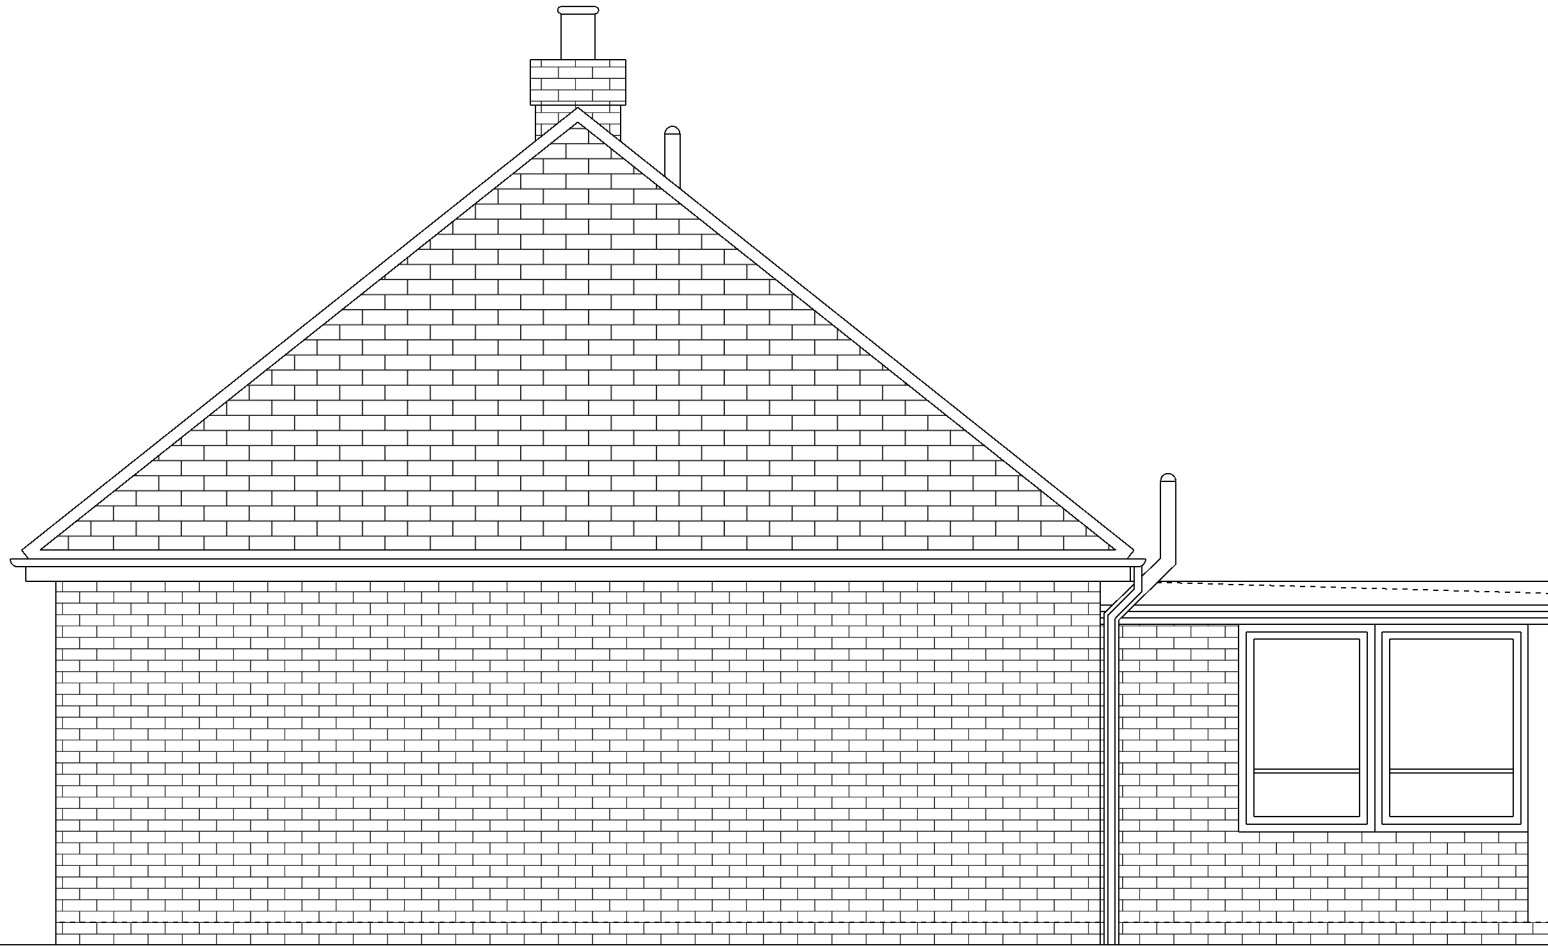

BOUNDARY FENCING OMITTED FOR CLARITY

Steve Baker **Architect**
78 Pound Road East Peckham Tonbridge Kent TN12 5BJ
18 Hatton Place London EC1M 8RU
T: +44 (0)1622 870275
E: contact@stevebakerarchitect.com
W: www.stevebakerarchitect.com


S	R	Date	Description
Note - Do not scale from this drawing except for planning application purposes. All dimensions must be checked on site by the contractor and any discrepancies reported immediately.			
© COPYRIGHT 2024 STEVE BAKER ARCHITECT Ordnance Survey. © Crown Copyright 2024. All rights reserved. Supplied by UK Map Centre Licence number 100046957.			

arb
Architects
Registration
Board

RIBA 
Chartered Practice

ACA
ASSOCIATION OF
CONSULTANT ARCHITECTS

MR and MRS A. MOORE

 

Client: MR and MRS A. MOORE			
Project Title: 3 ST. JOHN'S ROAD, HIGHAM			
Status: PLANNING	Stage: P	Scale: 1:25/50	Sheet: A1/A3

Drawing Title: EXISTING NORTH ELEVATION				
Project No: A26250	Disc: A	Building: -	Package: -	Drawing No: 1030
Revision: _				