

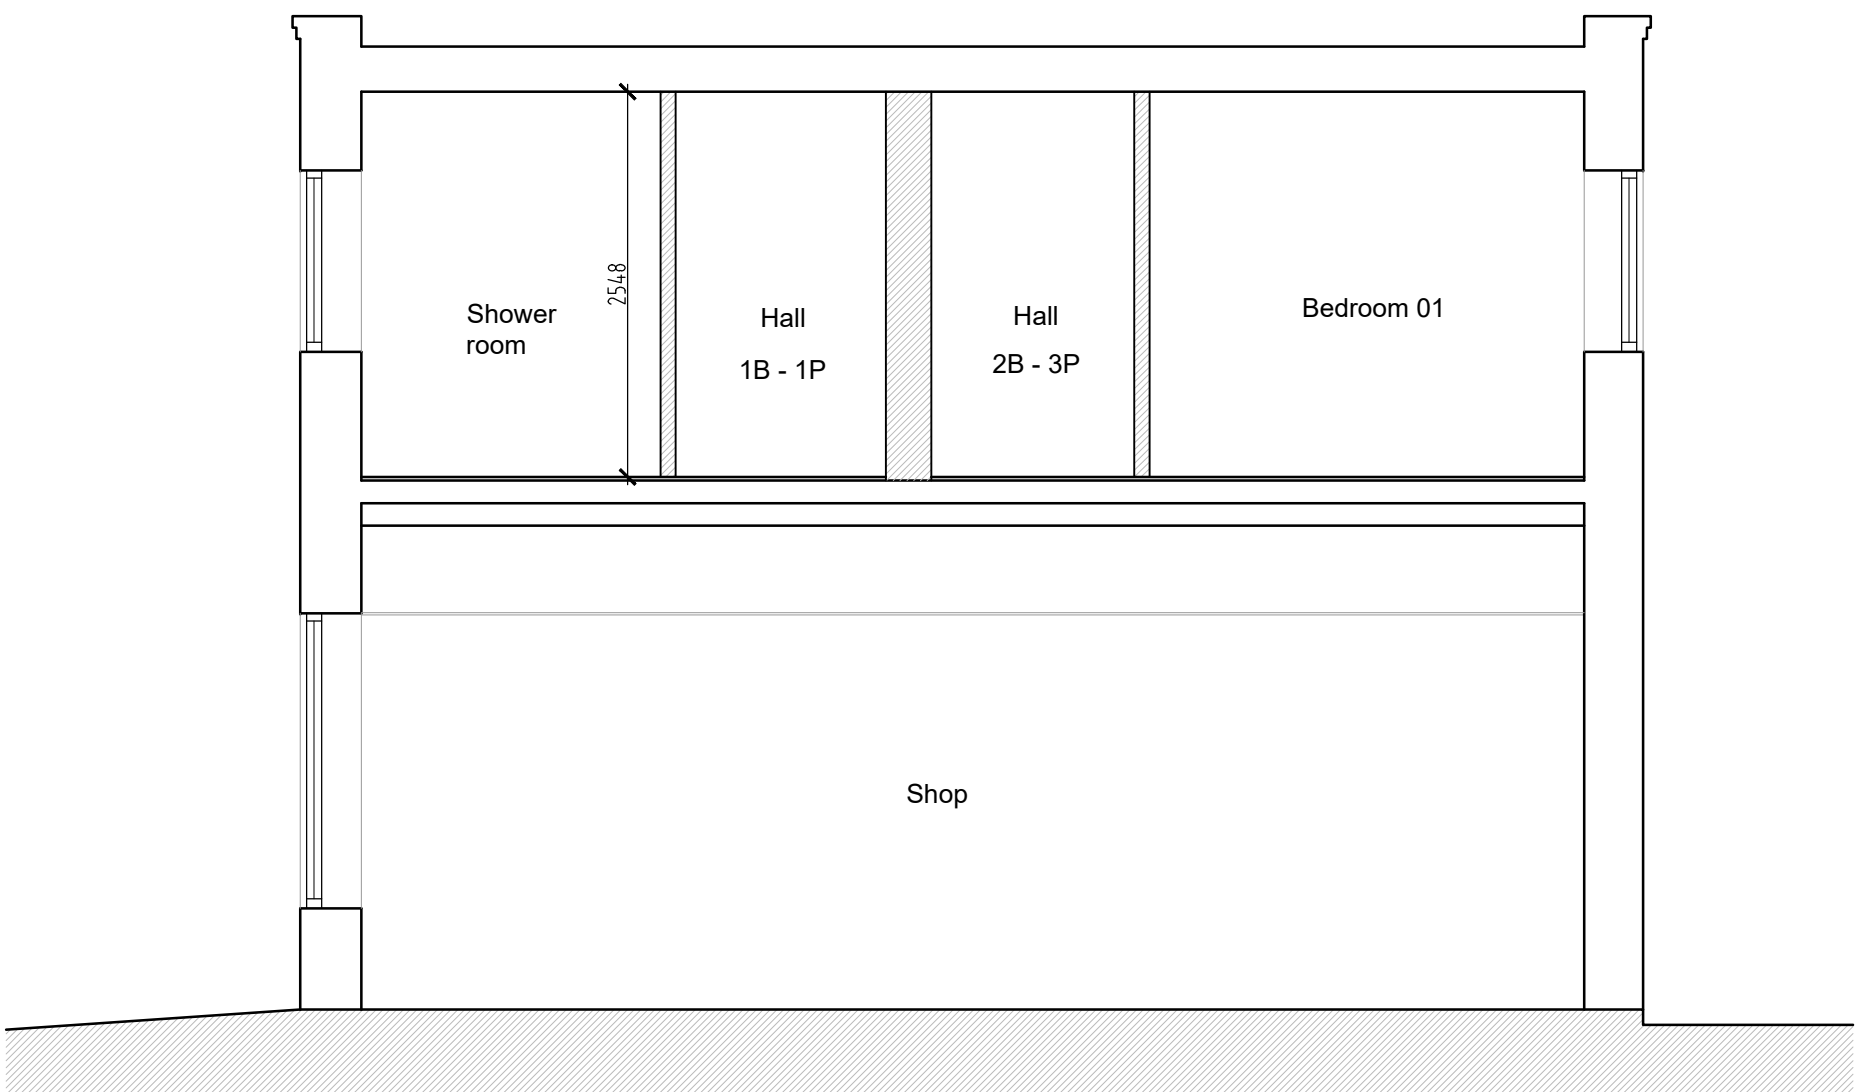


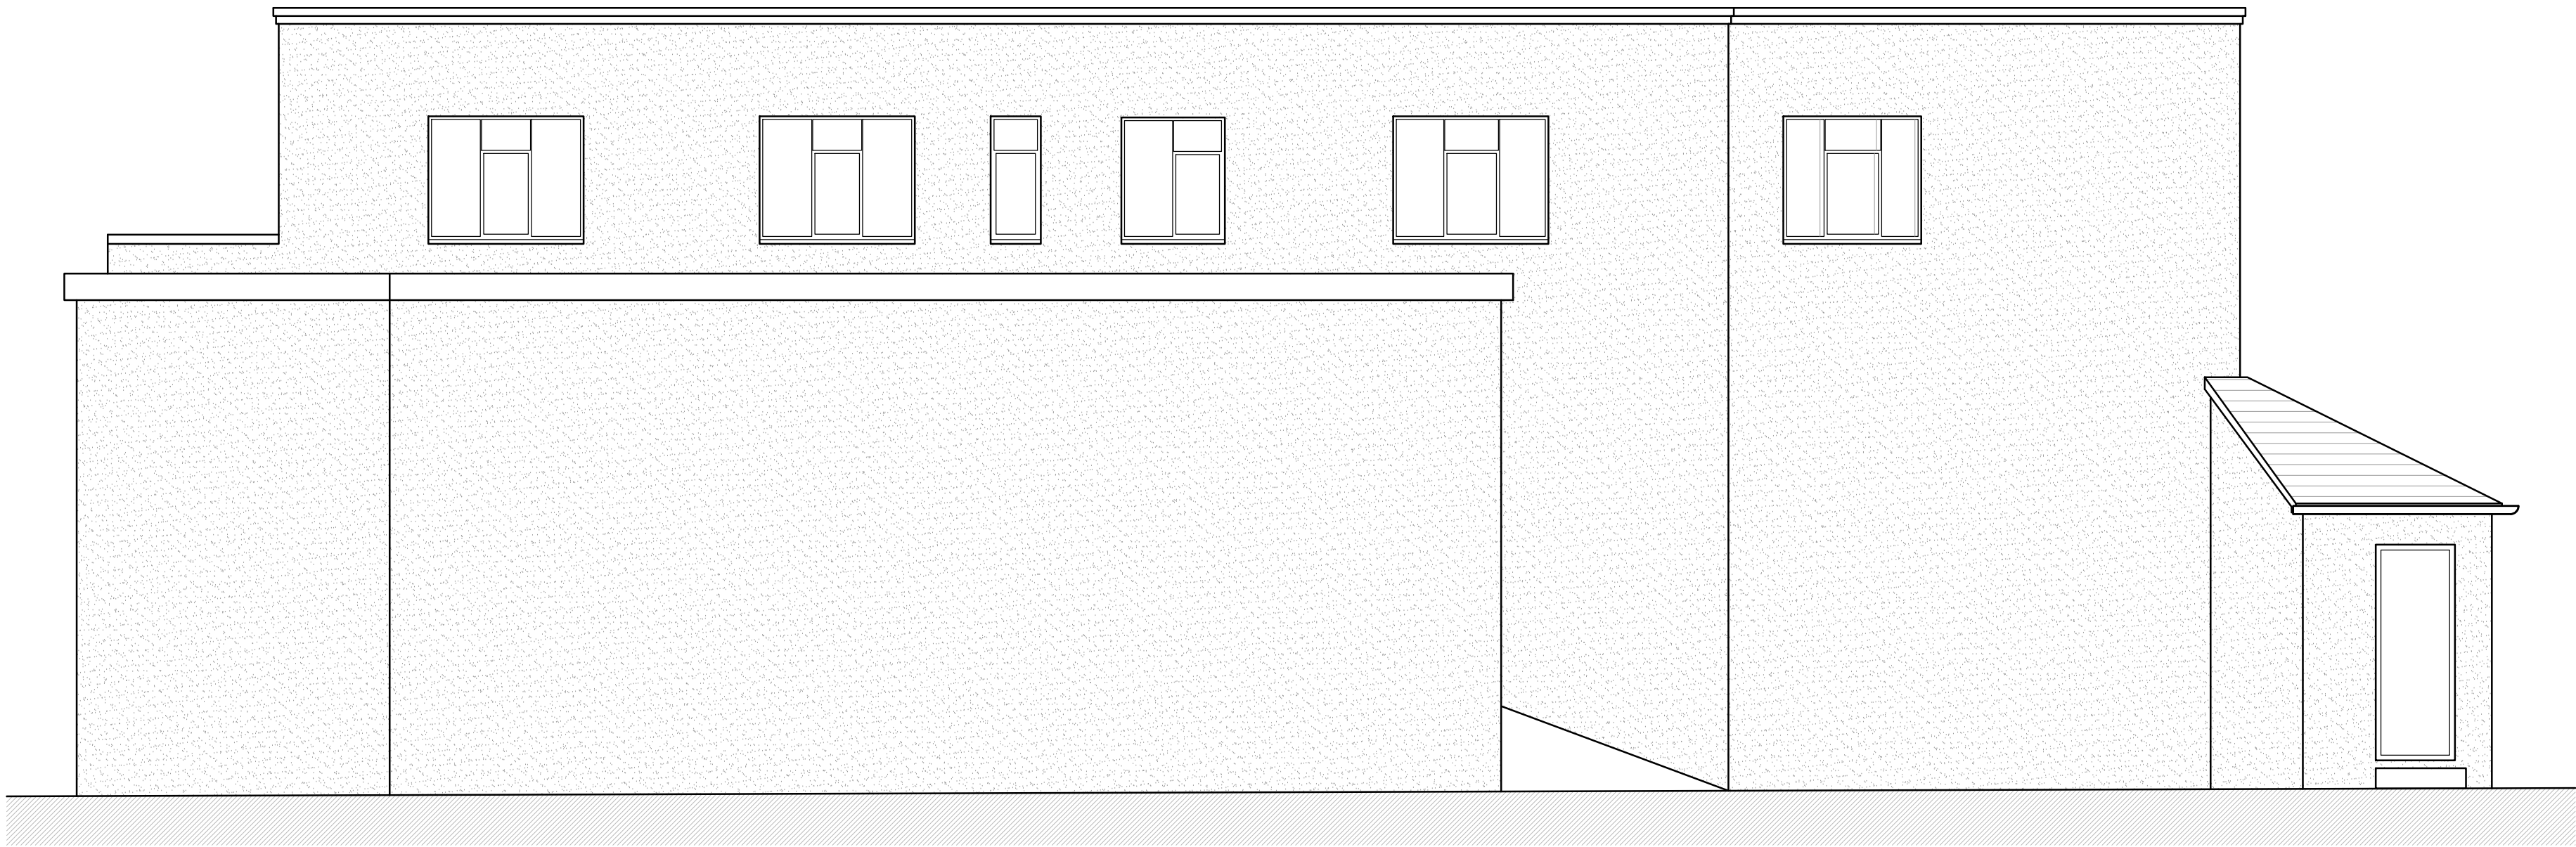

Section A-A

 

Rear Elevation - No Change

REV	DESCRIPTION	DATE	INT	CHKD
STATUS	FOR INFORMATION			

Client

Project
No.1 The Parade Wrotham Rd,
Meopham, Gravesend, DA13 0JL

Title
Proposed Rear Elevation & Section

Scale 1:50@A1	Date 15/05/2026	Drawn N/A	Checked N/A
Project No: 2026/61	Drawing No. 007	Revision ~	