


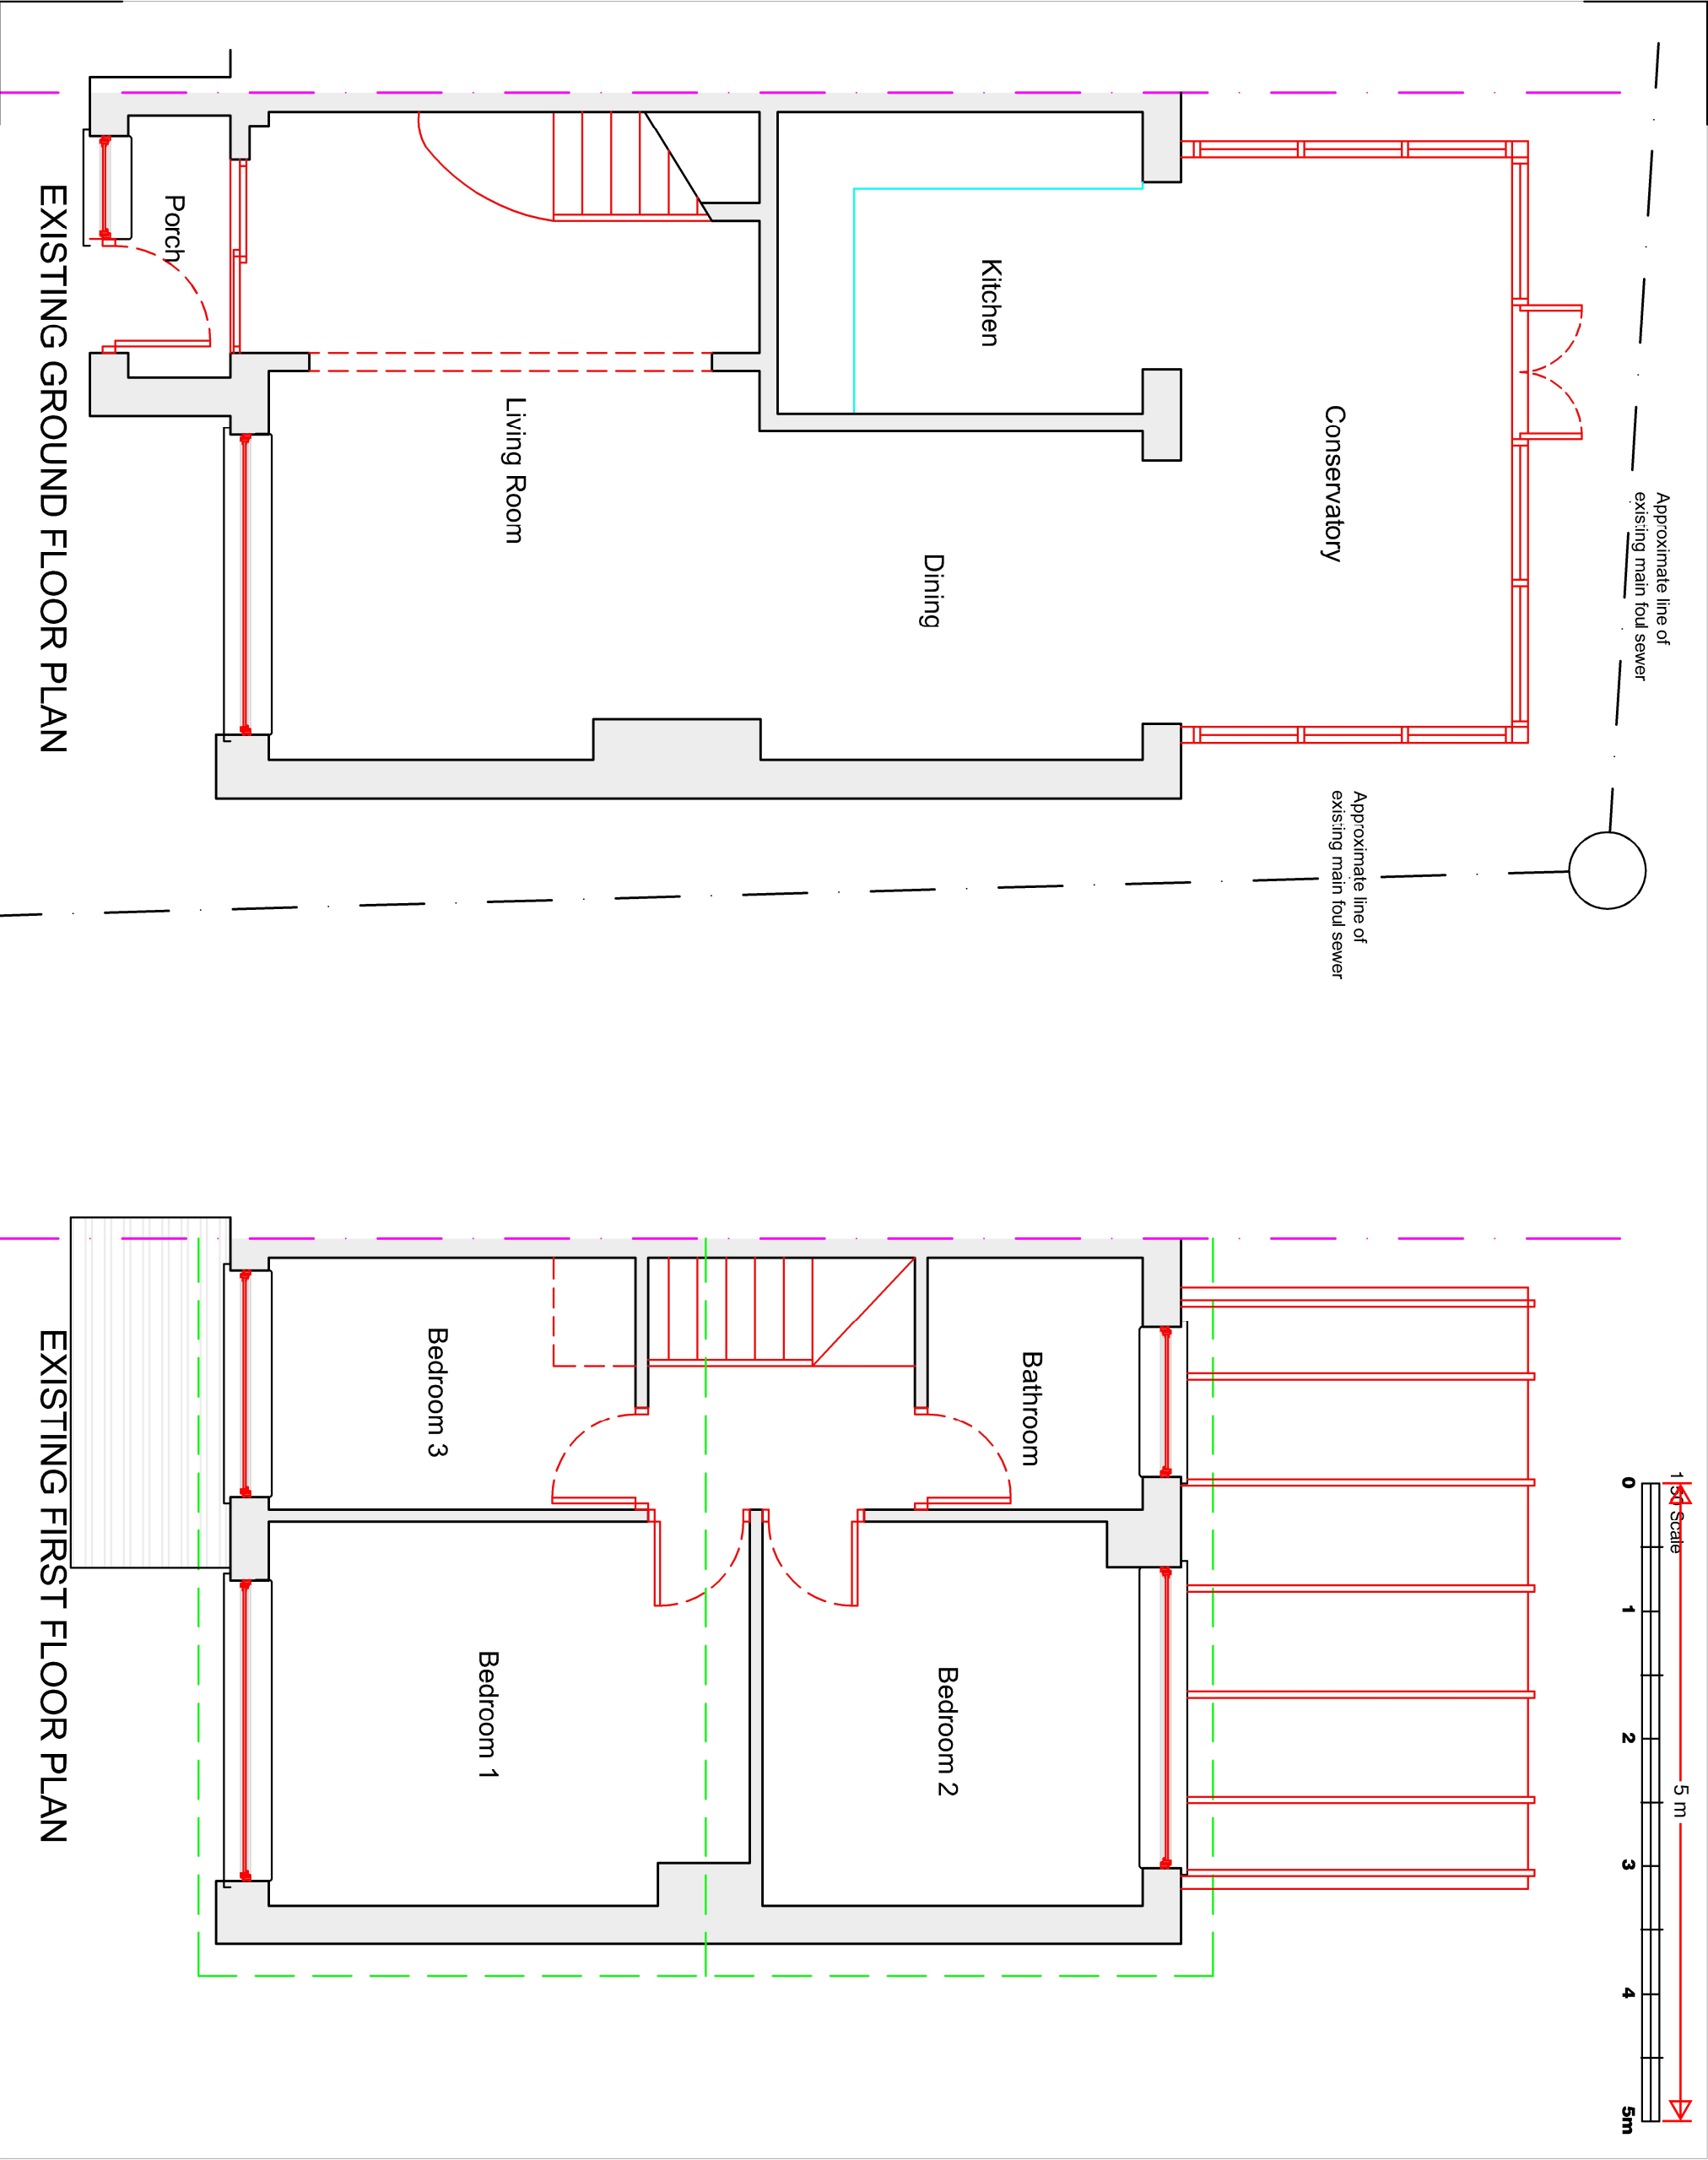

DAVID MILLS ARCHITECT 3 Maps Cottages, Platt Common, Platt, Sevenoaks, Kent TN15 6UX Tel: 07325 883028 - www.djmachitect.co.uk		
CLIENT Mr and Mrs Denham		
PROJECT Proposed new extension at 26 Salcote Road Gravesend, Kent DA12 4RB		
DRAWING Existing Floor Plans		
Scale 1:50@A3	Date 05-09-2022	Dwg No M503/E02