




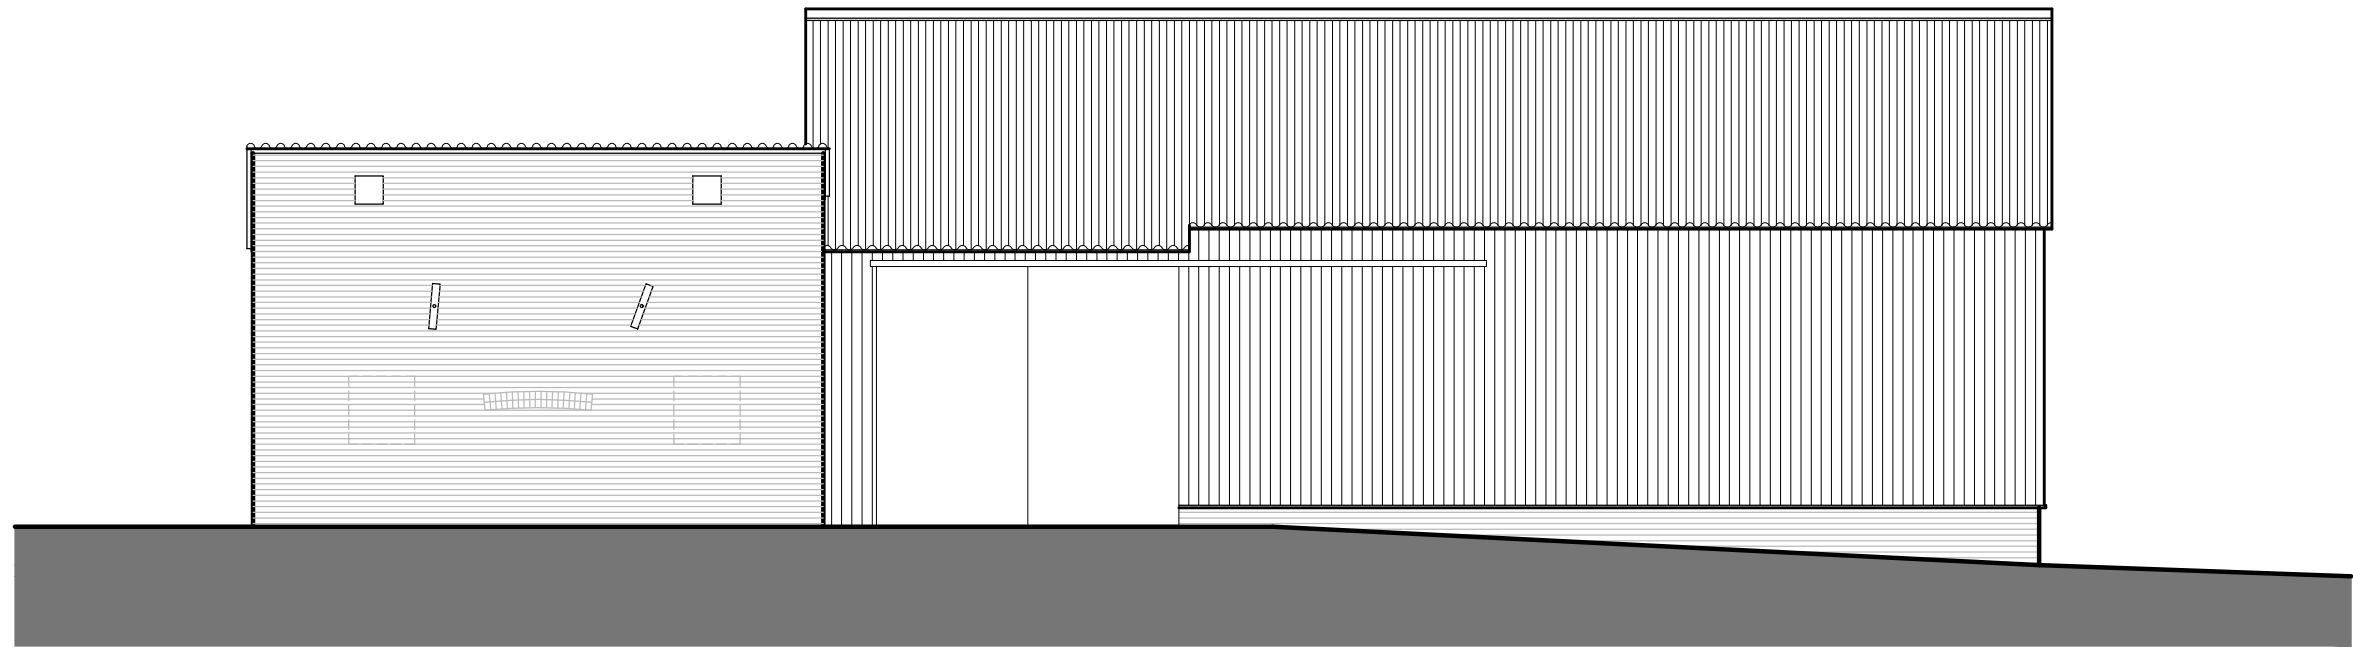


east elevation

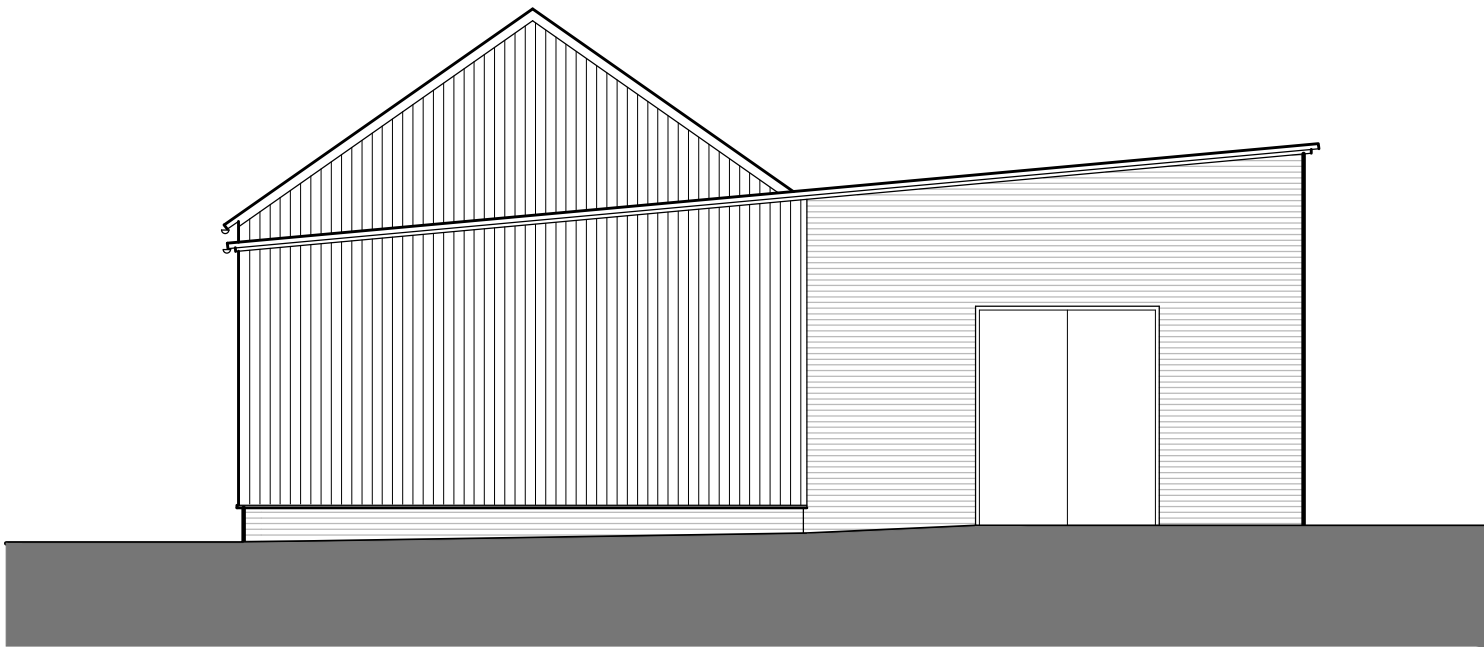


south elevation

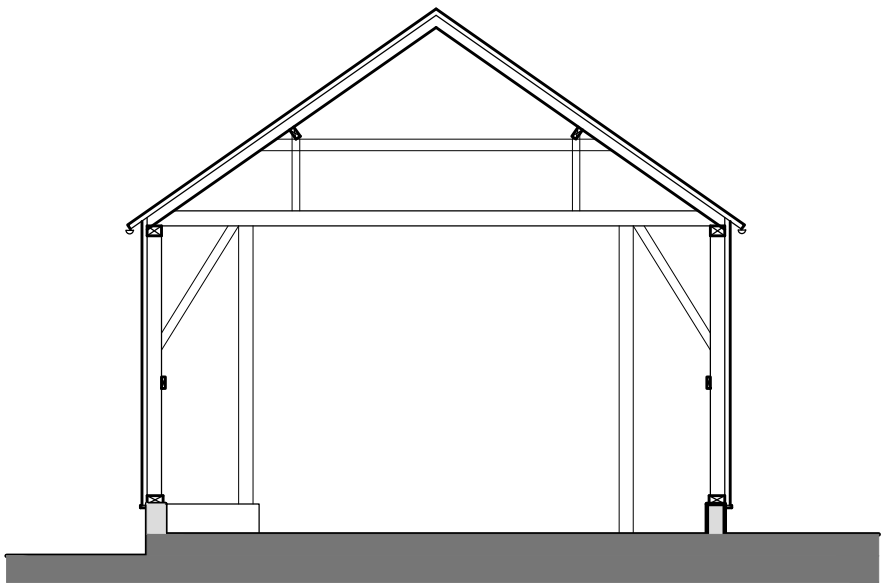


typical section

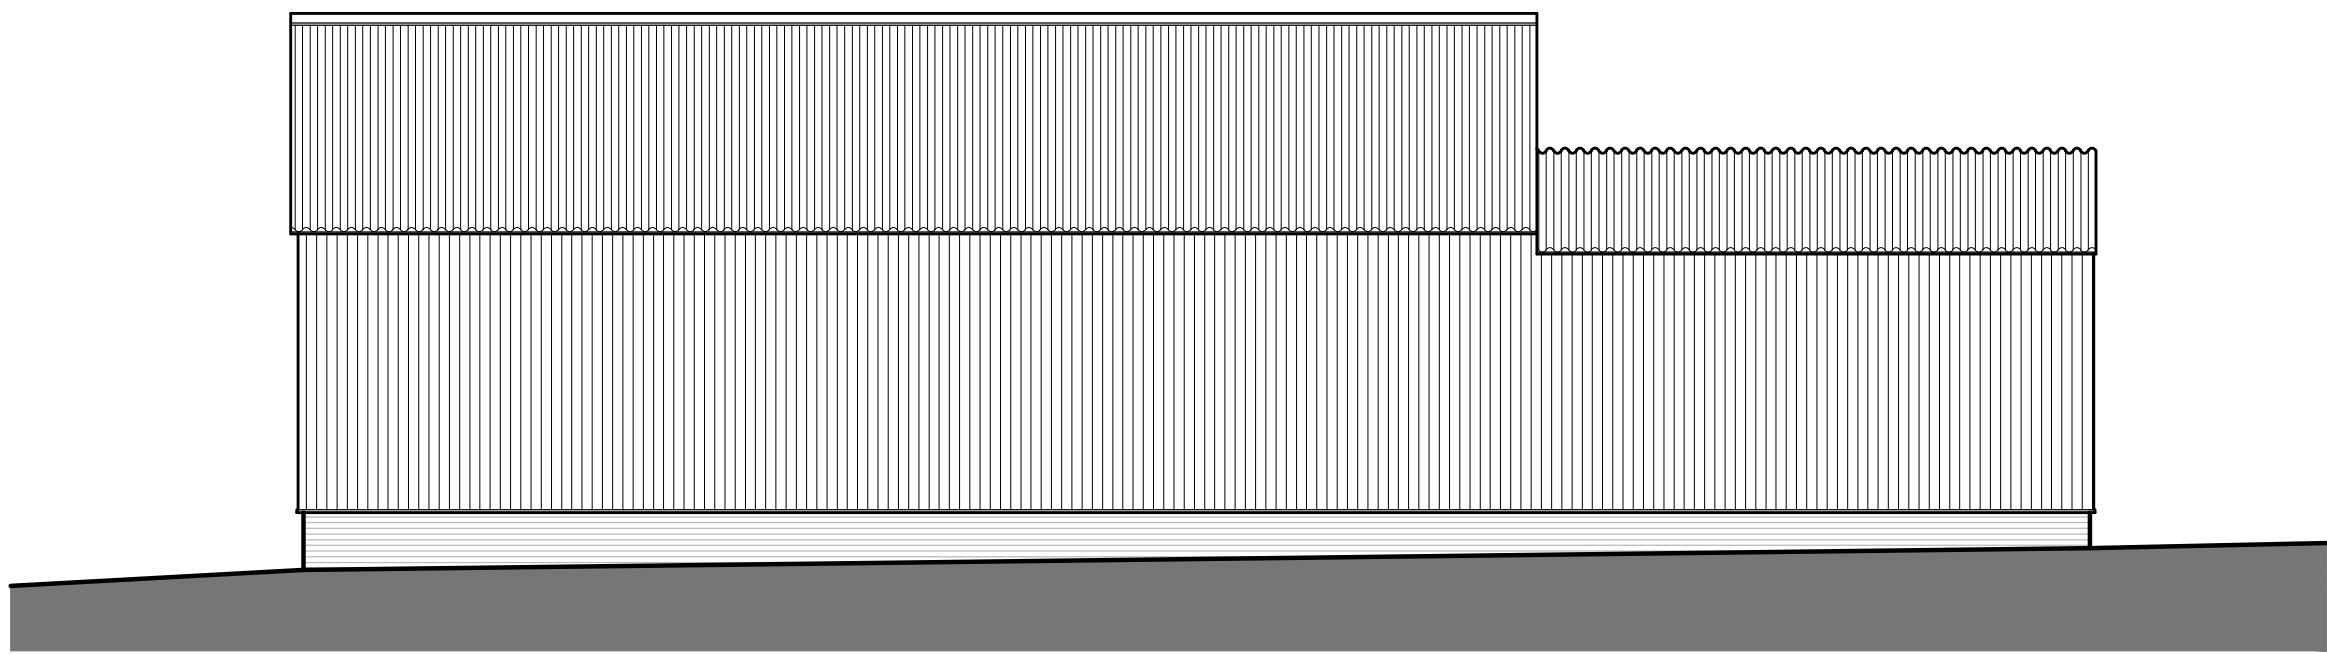



west elevation

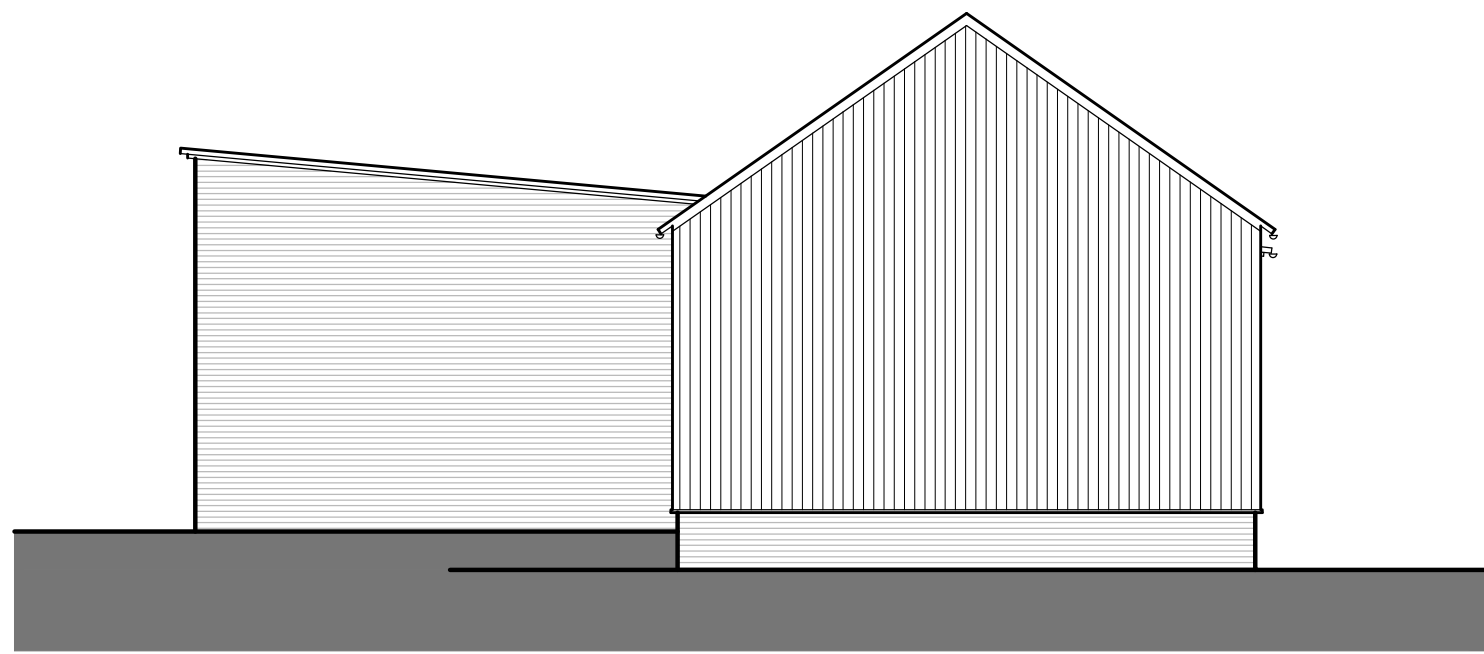

north elevation

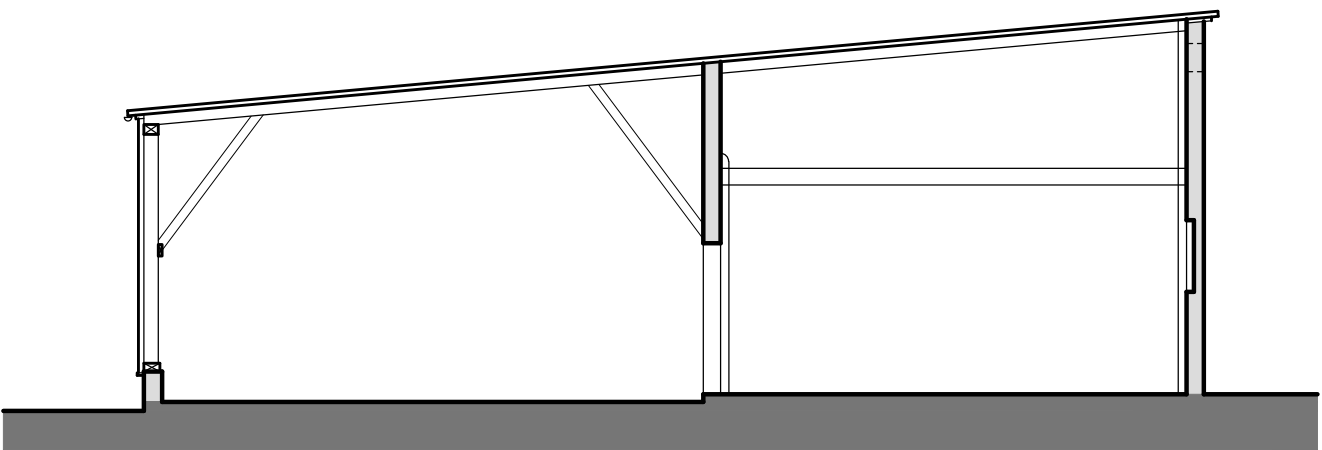


typical section

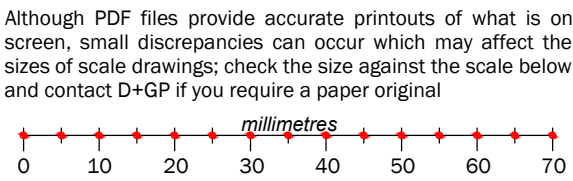
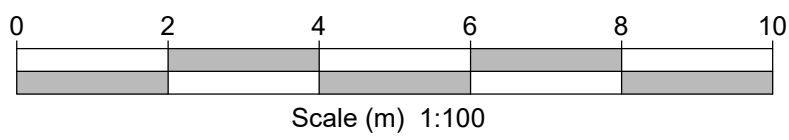


Figured dimensions are to be taken in preference to scaled dimensions, no work is to be put in hand until site dimensions have been checked and any discrepancies reported to the Architects.
The copyright of this drawing and design remains with The Duncan+Graham Partnership.

Revisions

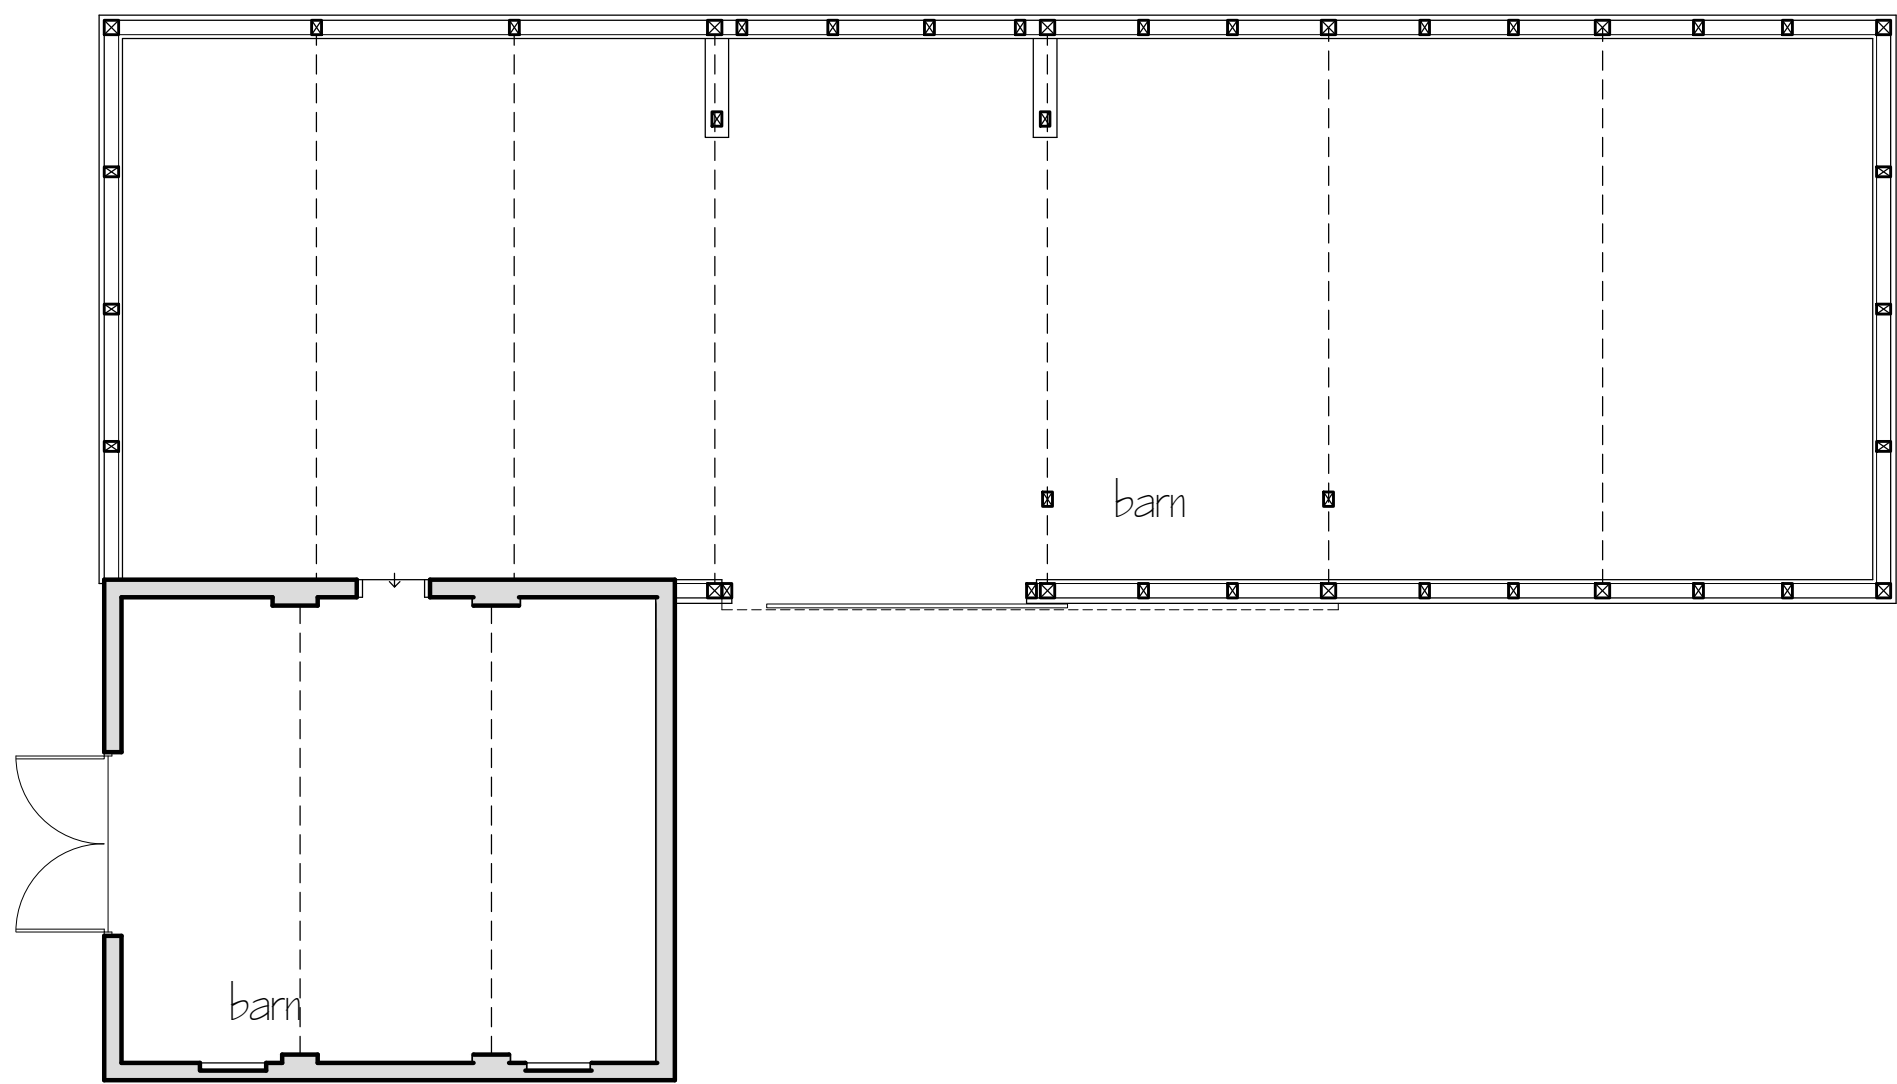

ground floor plan

 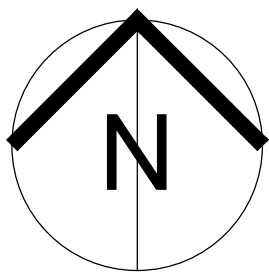

Job title

Conversion
of
Existing Barn to Dwelling
Northfleet Green Road
Istead Rise, Gravesend

for
Mr B Arnold

Drawing title
SURVEY DRAWING

floor plan, elevations
section, & block plan

duncan+graham
partnership



chartered
architects

8 Cecil Square Margate Kent CT9 1BD

Scale
1 : 100

Date
July 2021

Drawn
PG

Job no
21.035

Dwg no
02

Rev
1

Original drawing size: A0 ☐ A1 ☒ A2 ☐ A3 ☐ A4 ☐ Other ☐