



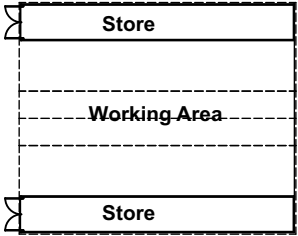

02
-

Existing Site Plan
1:500

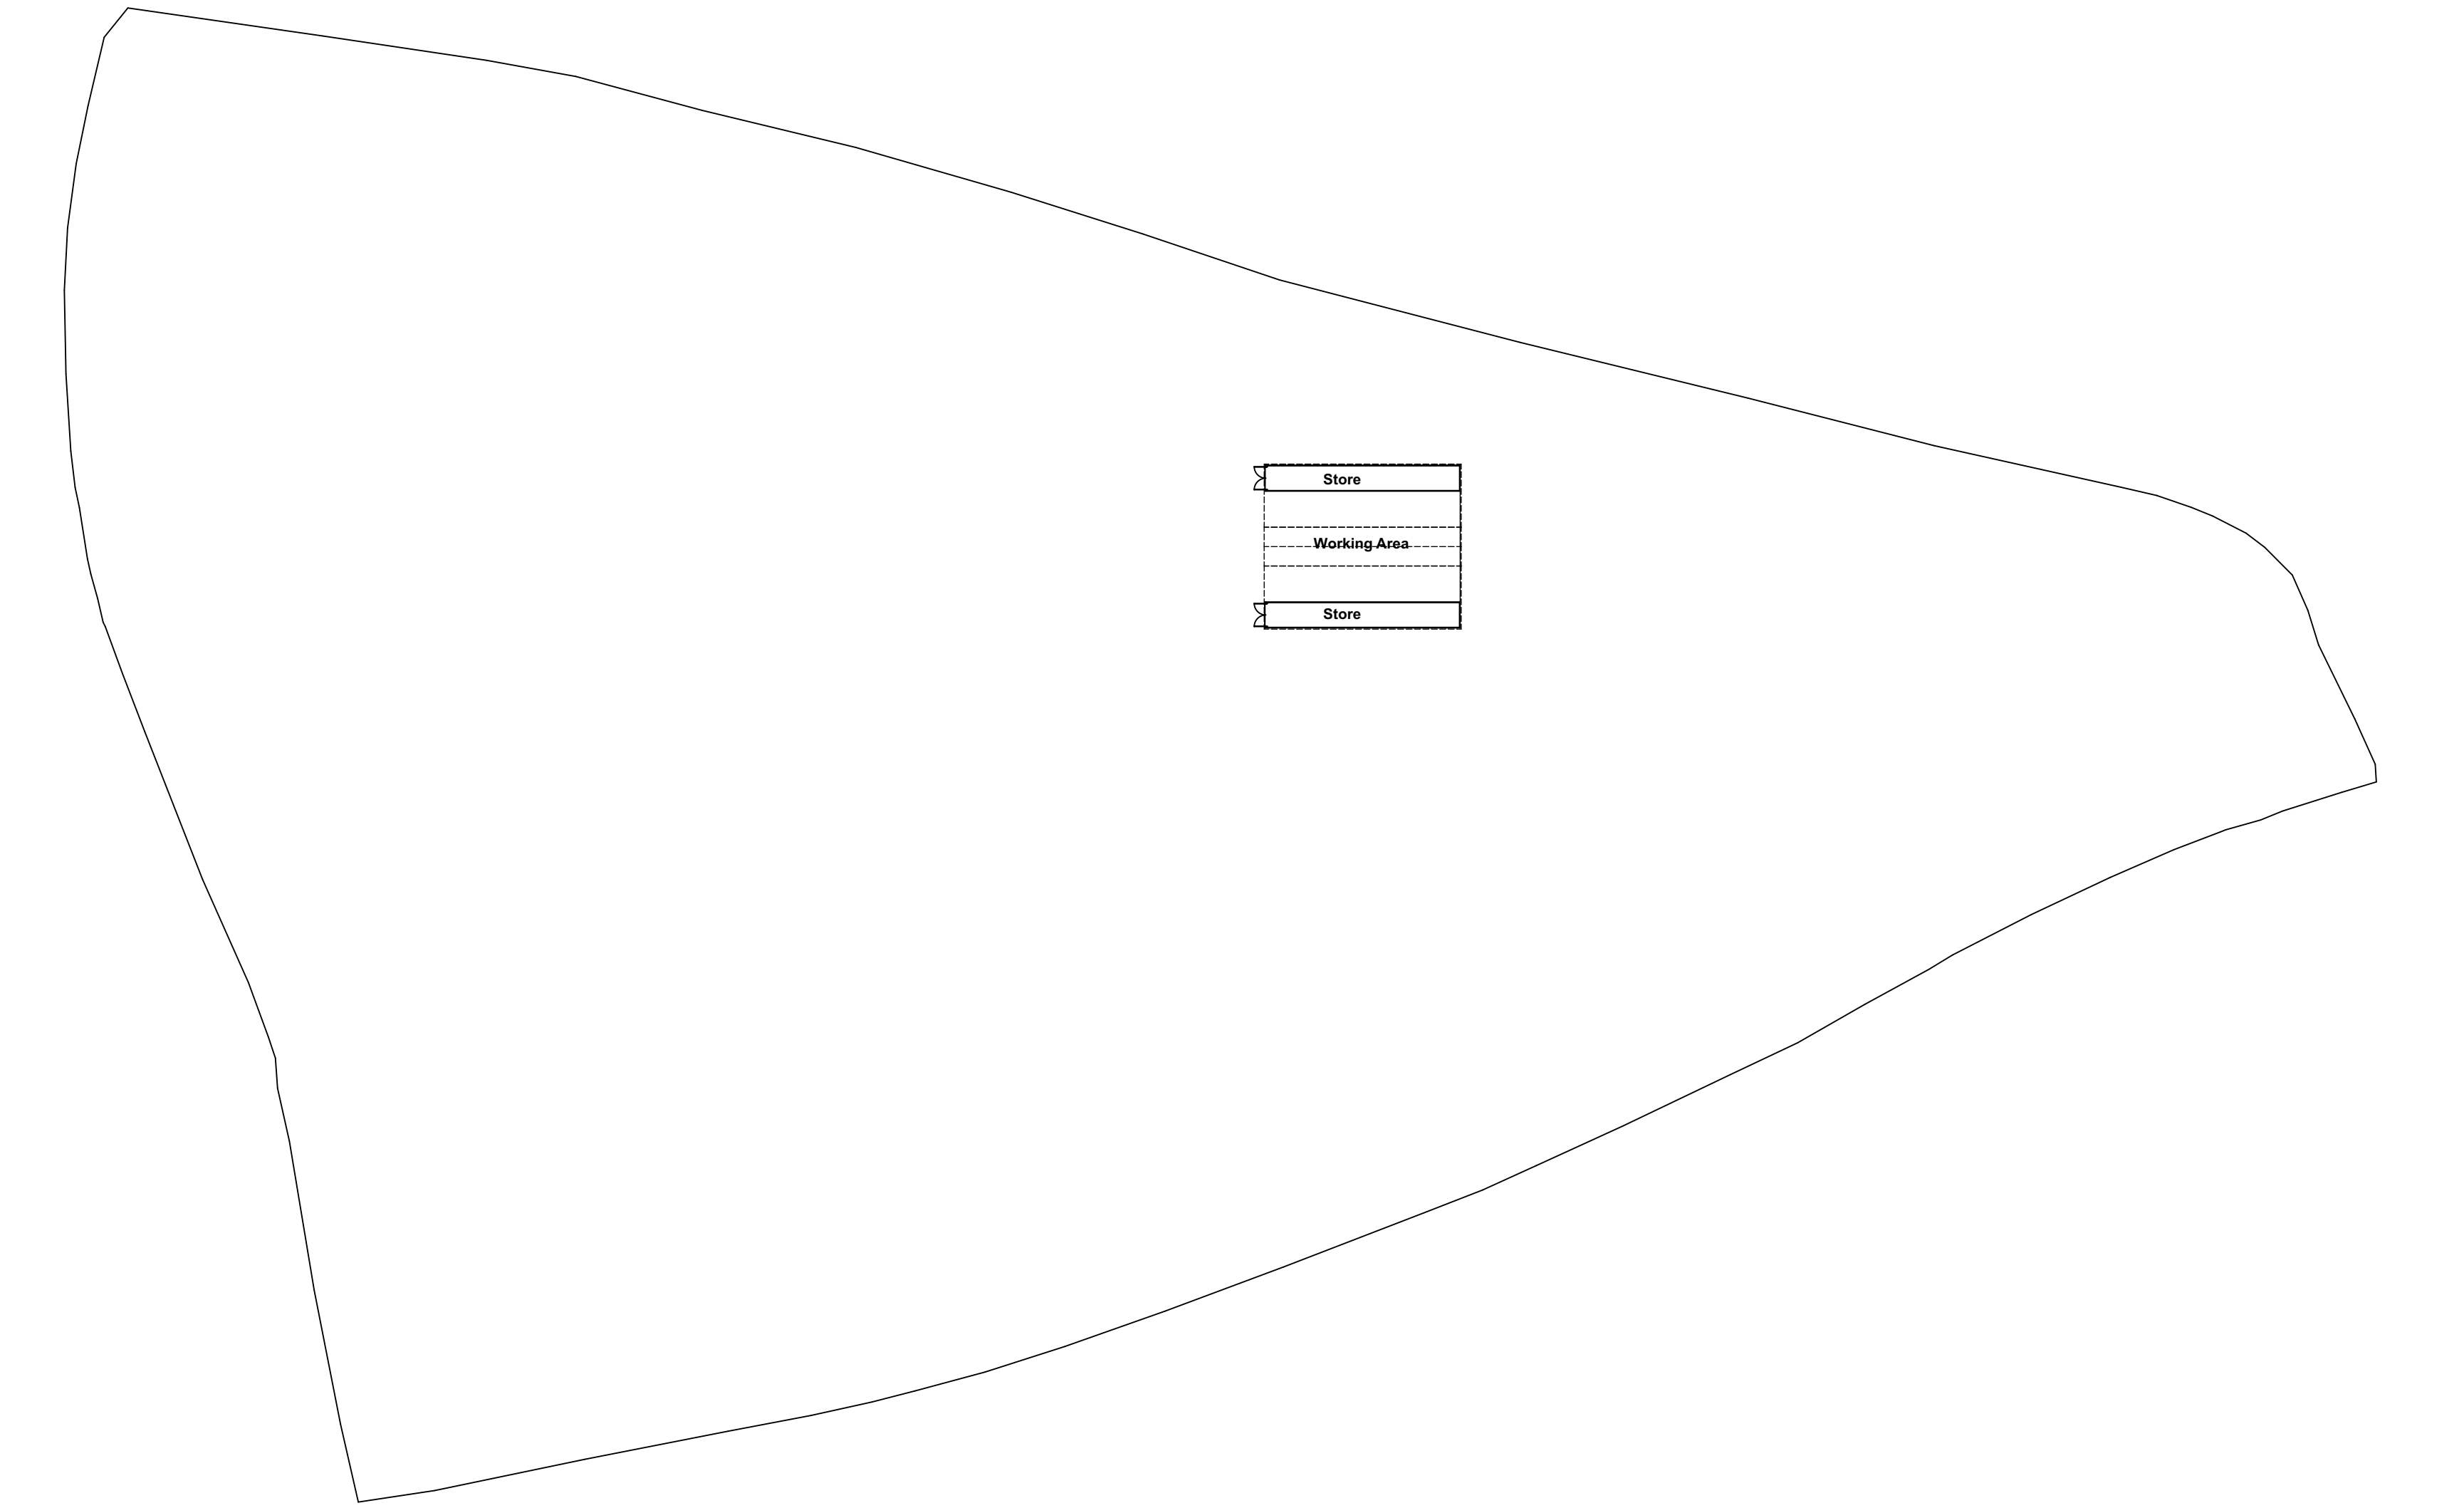

9.98 m

03
-
Scale Bar
1:500

01

Proposed Site Plan

1:500

This document and its design content is copyright ©. It shall be read in conjunction with all other associated project information including models, specifications, schedules and related consultants documents. Do not scale from documents. All dimensions to be checked on site. Immediately report any discrepancies, errors or omissions on this document to the Originator. If in doubt ASK.



1 Rowland Avenue
Gillingham
Kent
ME73DL
tonyhawk187@gmail.com
www.architecturalserviceskentltd

Project	WORKSHOP
Site Address	SHOULDER OF MUTTON SHAW WARREN ROAD COBHAM, KENT
Layout Title	Site Plan
Scale(s)	1:500 / A1
Date	
#	
Drawing Number	0002
Project No.	<PRJ_NO>
Status	<PRJ_STATU>
Revision	S>