

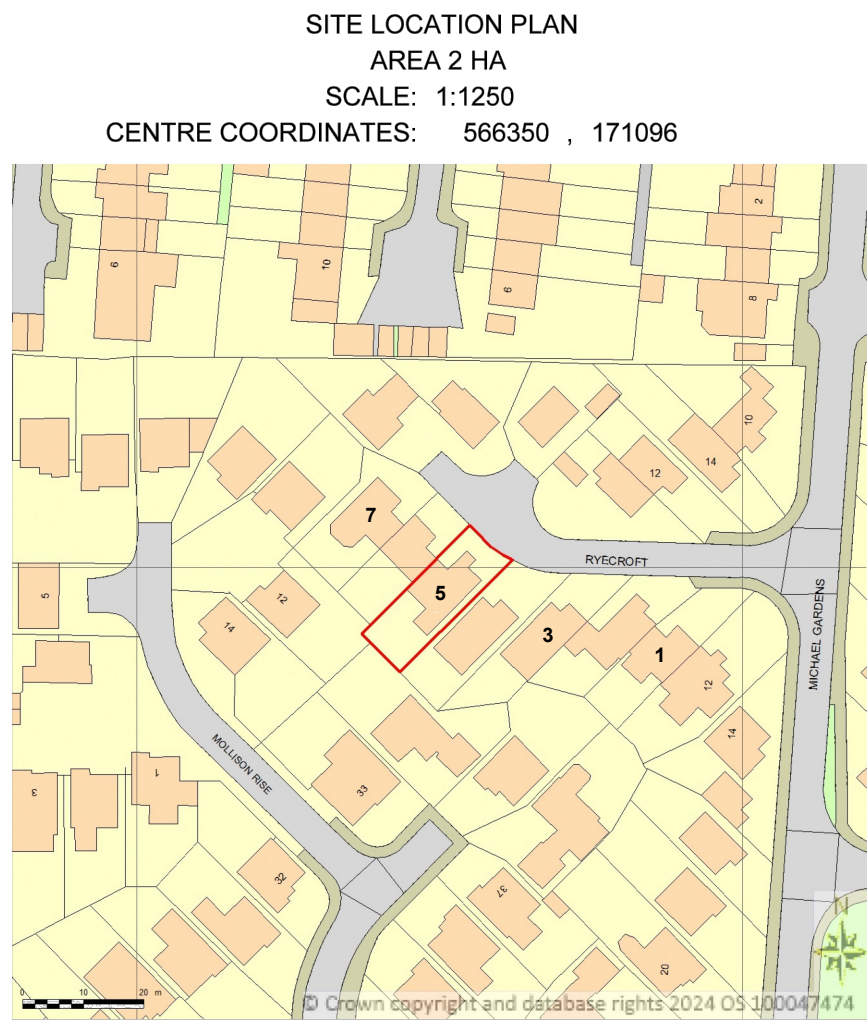



1. All dimensions are in millimetres (mm) unless noted otherwise.
2. Responsibility is not accepted for errors made by others in scaling from this drawing.

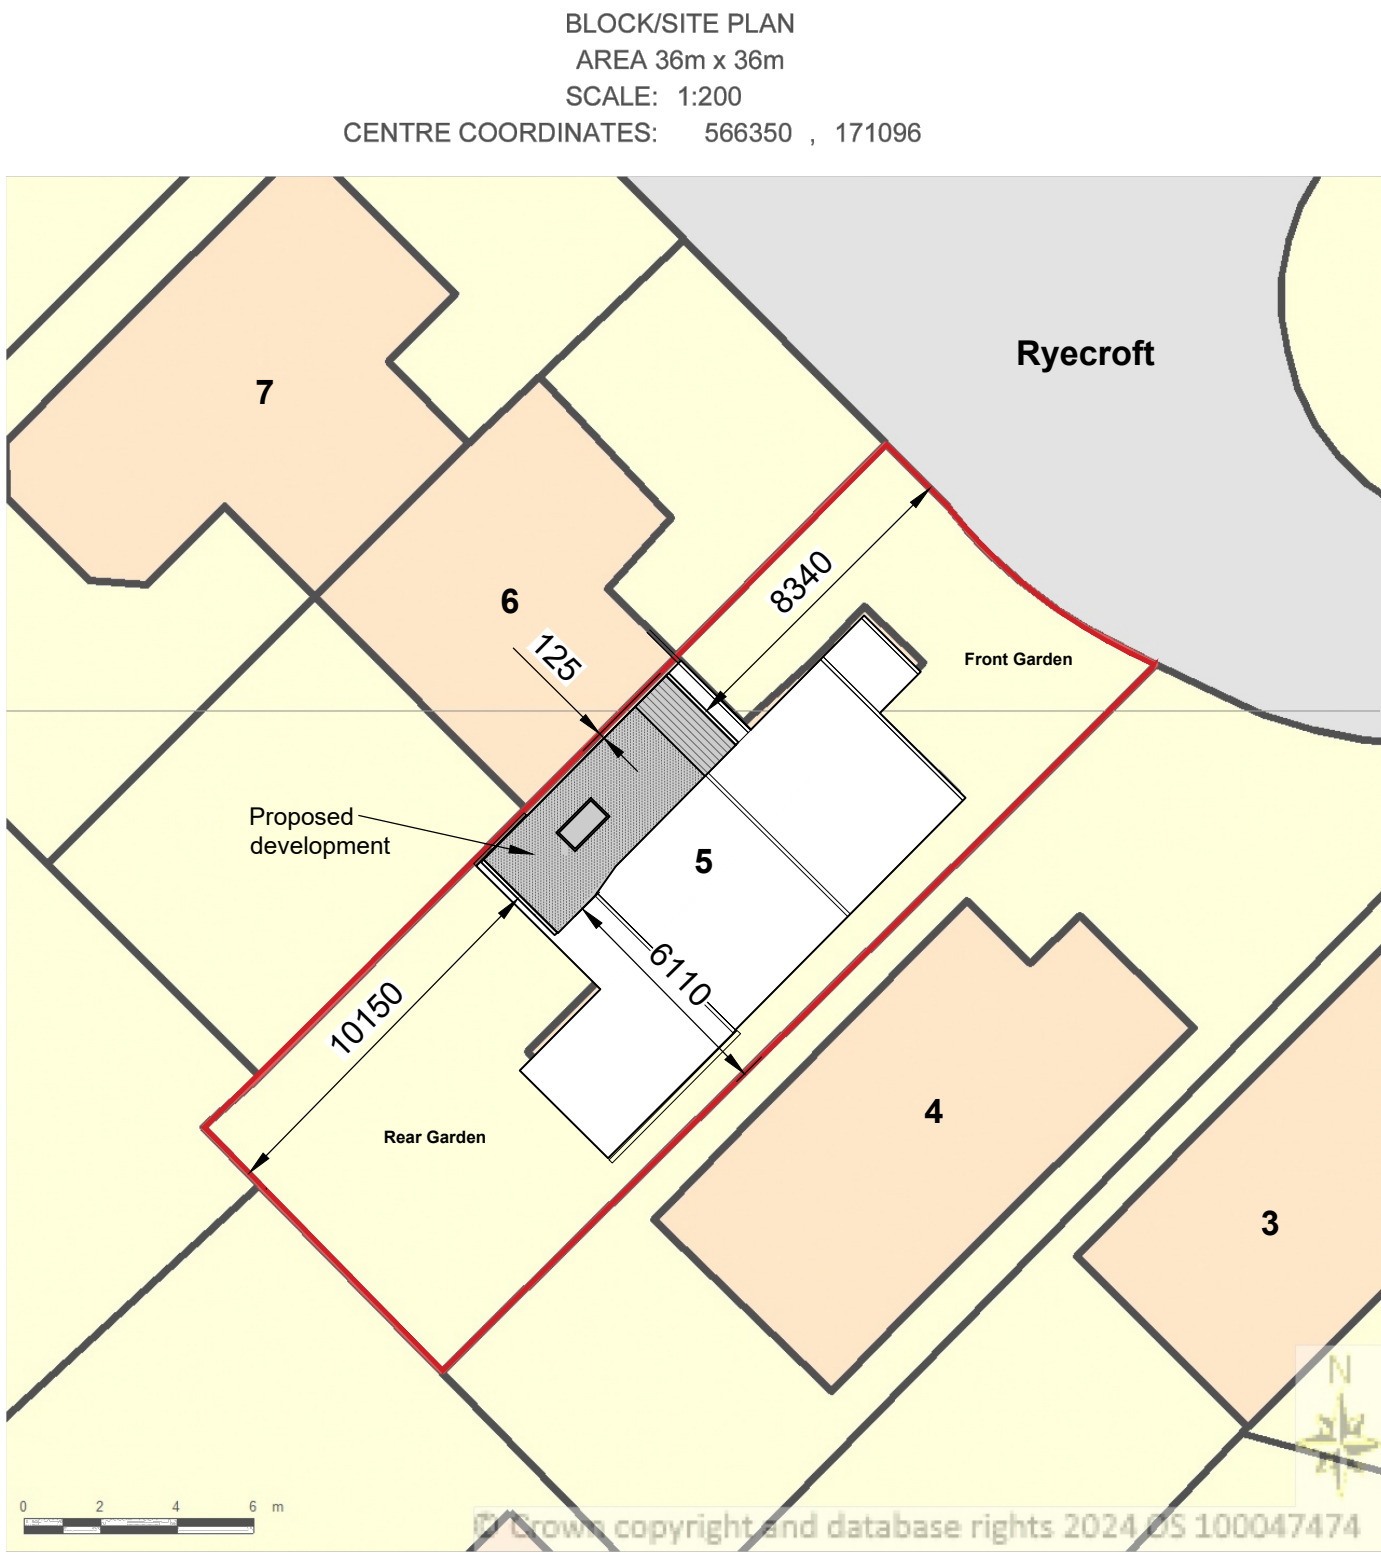

Site Plan
Scale 1:1250

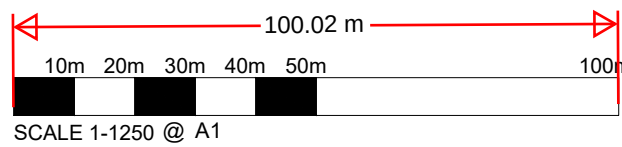

Block Plan
Scale 1:200

 

A	20.04.24	MC	RDS	Planning Notice Application
Rev.	Date	By	Chkd.	Revision Notes
Client				
Mr. Crabb				
Job Title				
5 Ryecroft Gravesend Kent, DA12 4QQ				
Drawing Title				
Site Plan & Block Plan				
Drawn by: RDSL		Approved by: M. Crabb		Date: May 2024
Riverview Drawing Services Ltd.				
M: 07771209999		E: mjc_203@hotmail.com		O: Gravesend DA12 4QQ
Job No.		Drawing No.		Rev.
RDS-002		P-01		A