




1. All dimensions are in millimetres (mm) unless noted otherwise.
2. Responsibility is not accepted for errors made by others in scaling from this drawing.

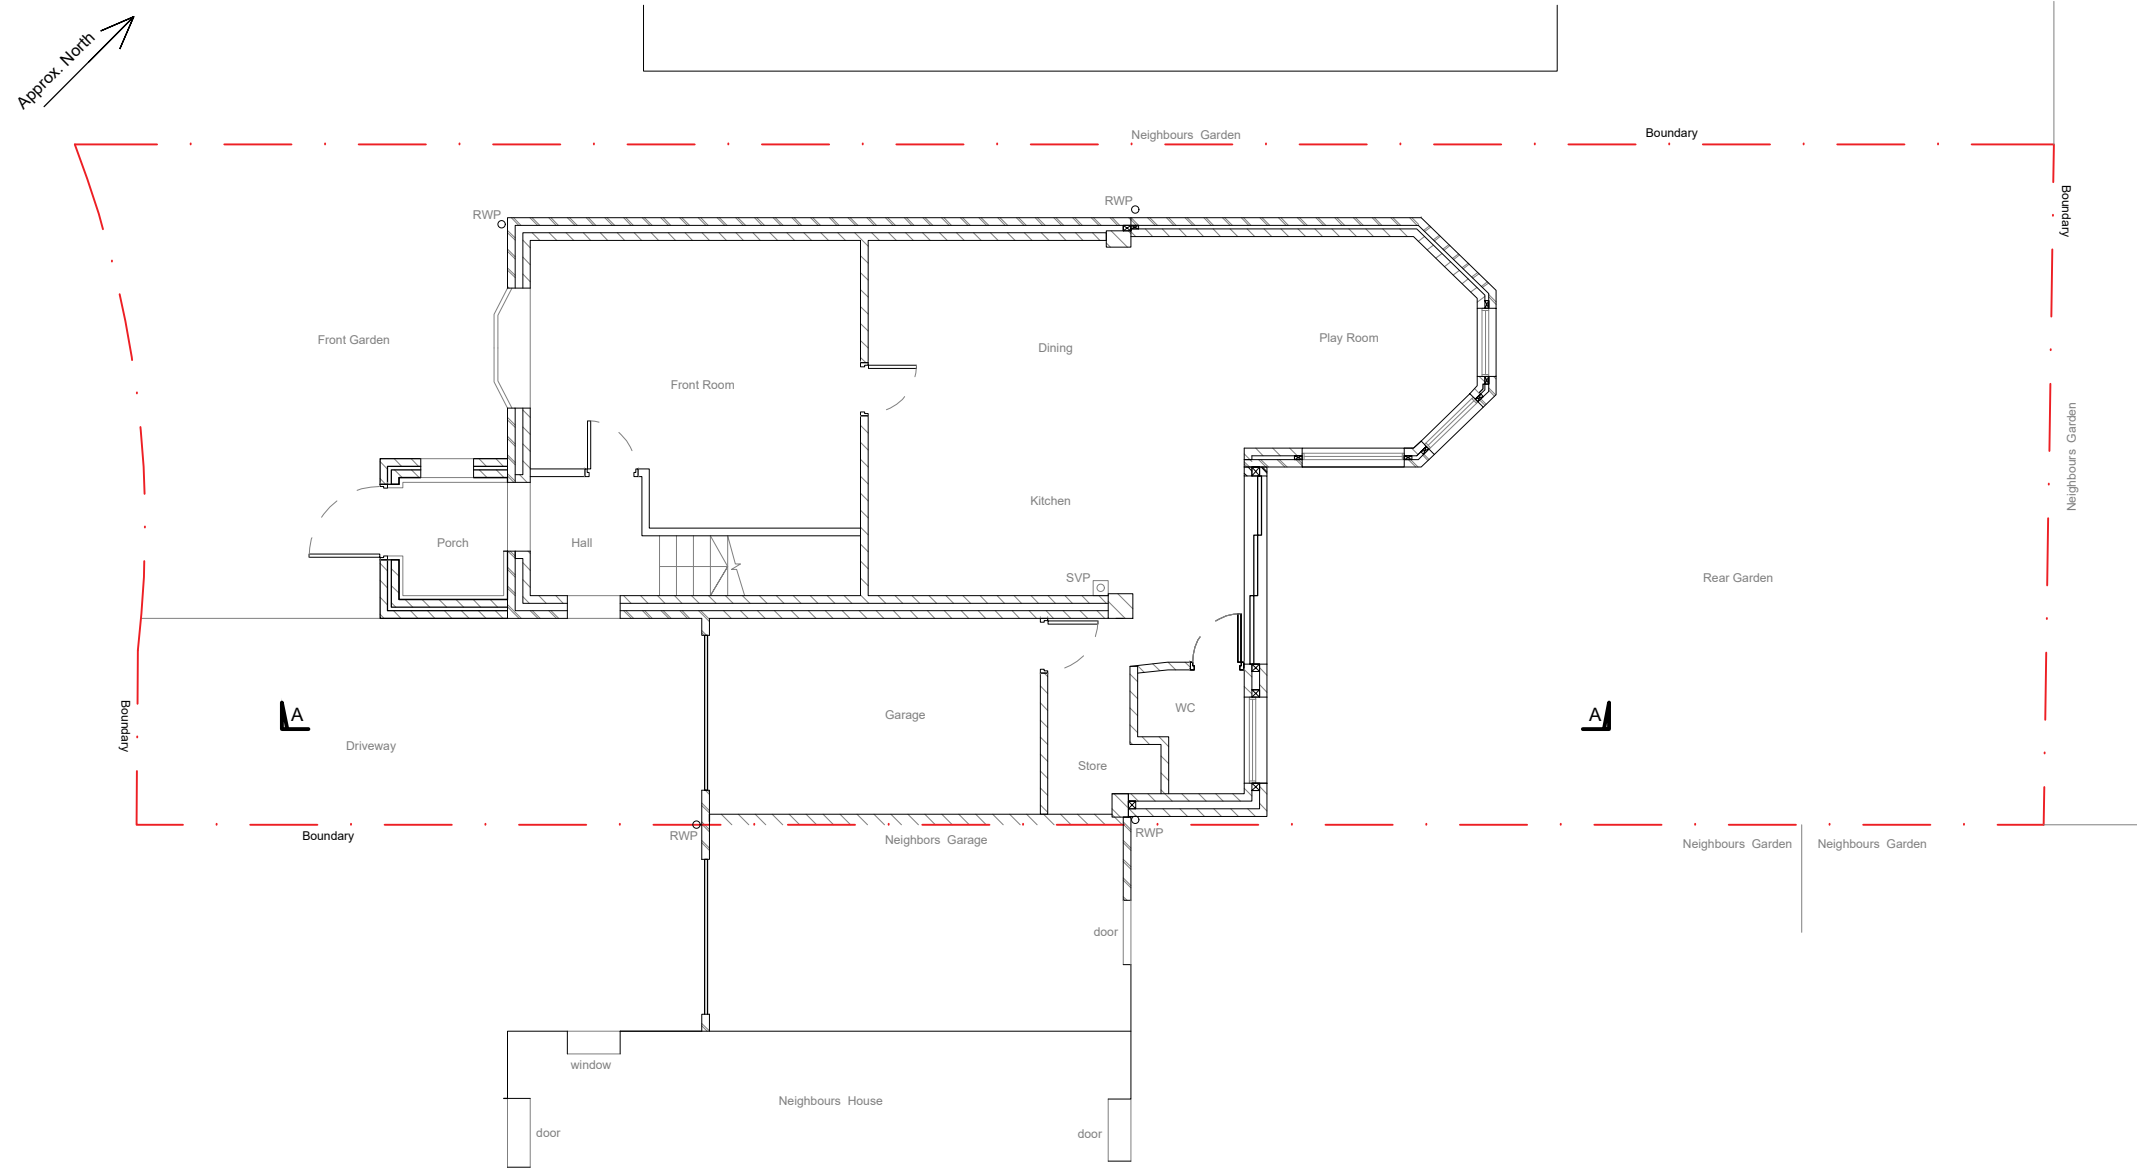


Existing Ground Floor Plan
Scale 1:100

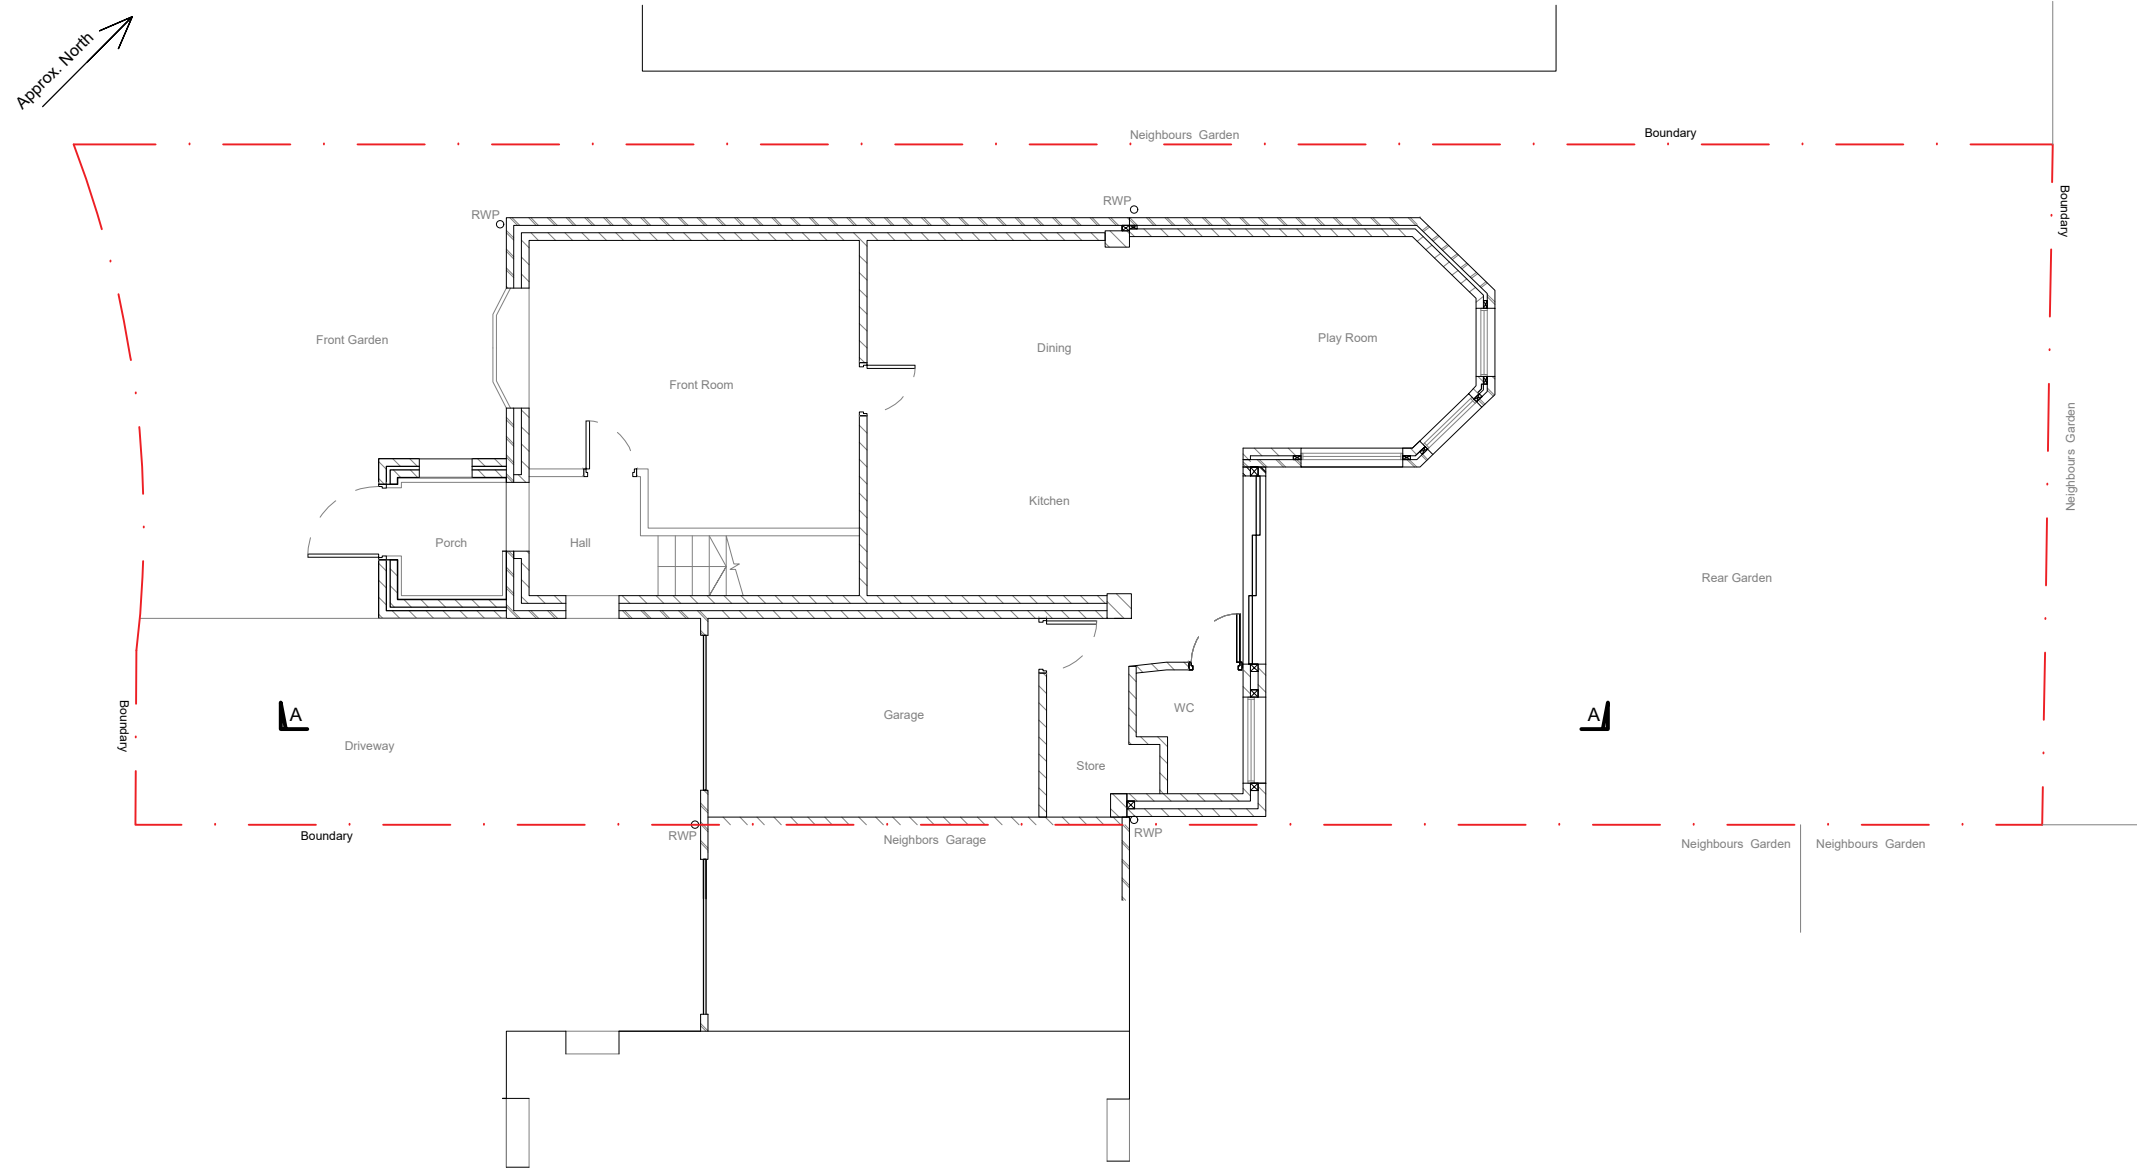


Proposed Ground Floor Plan
Scale 1:100

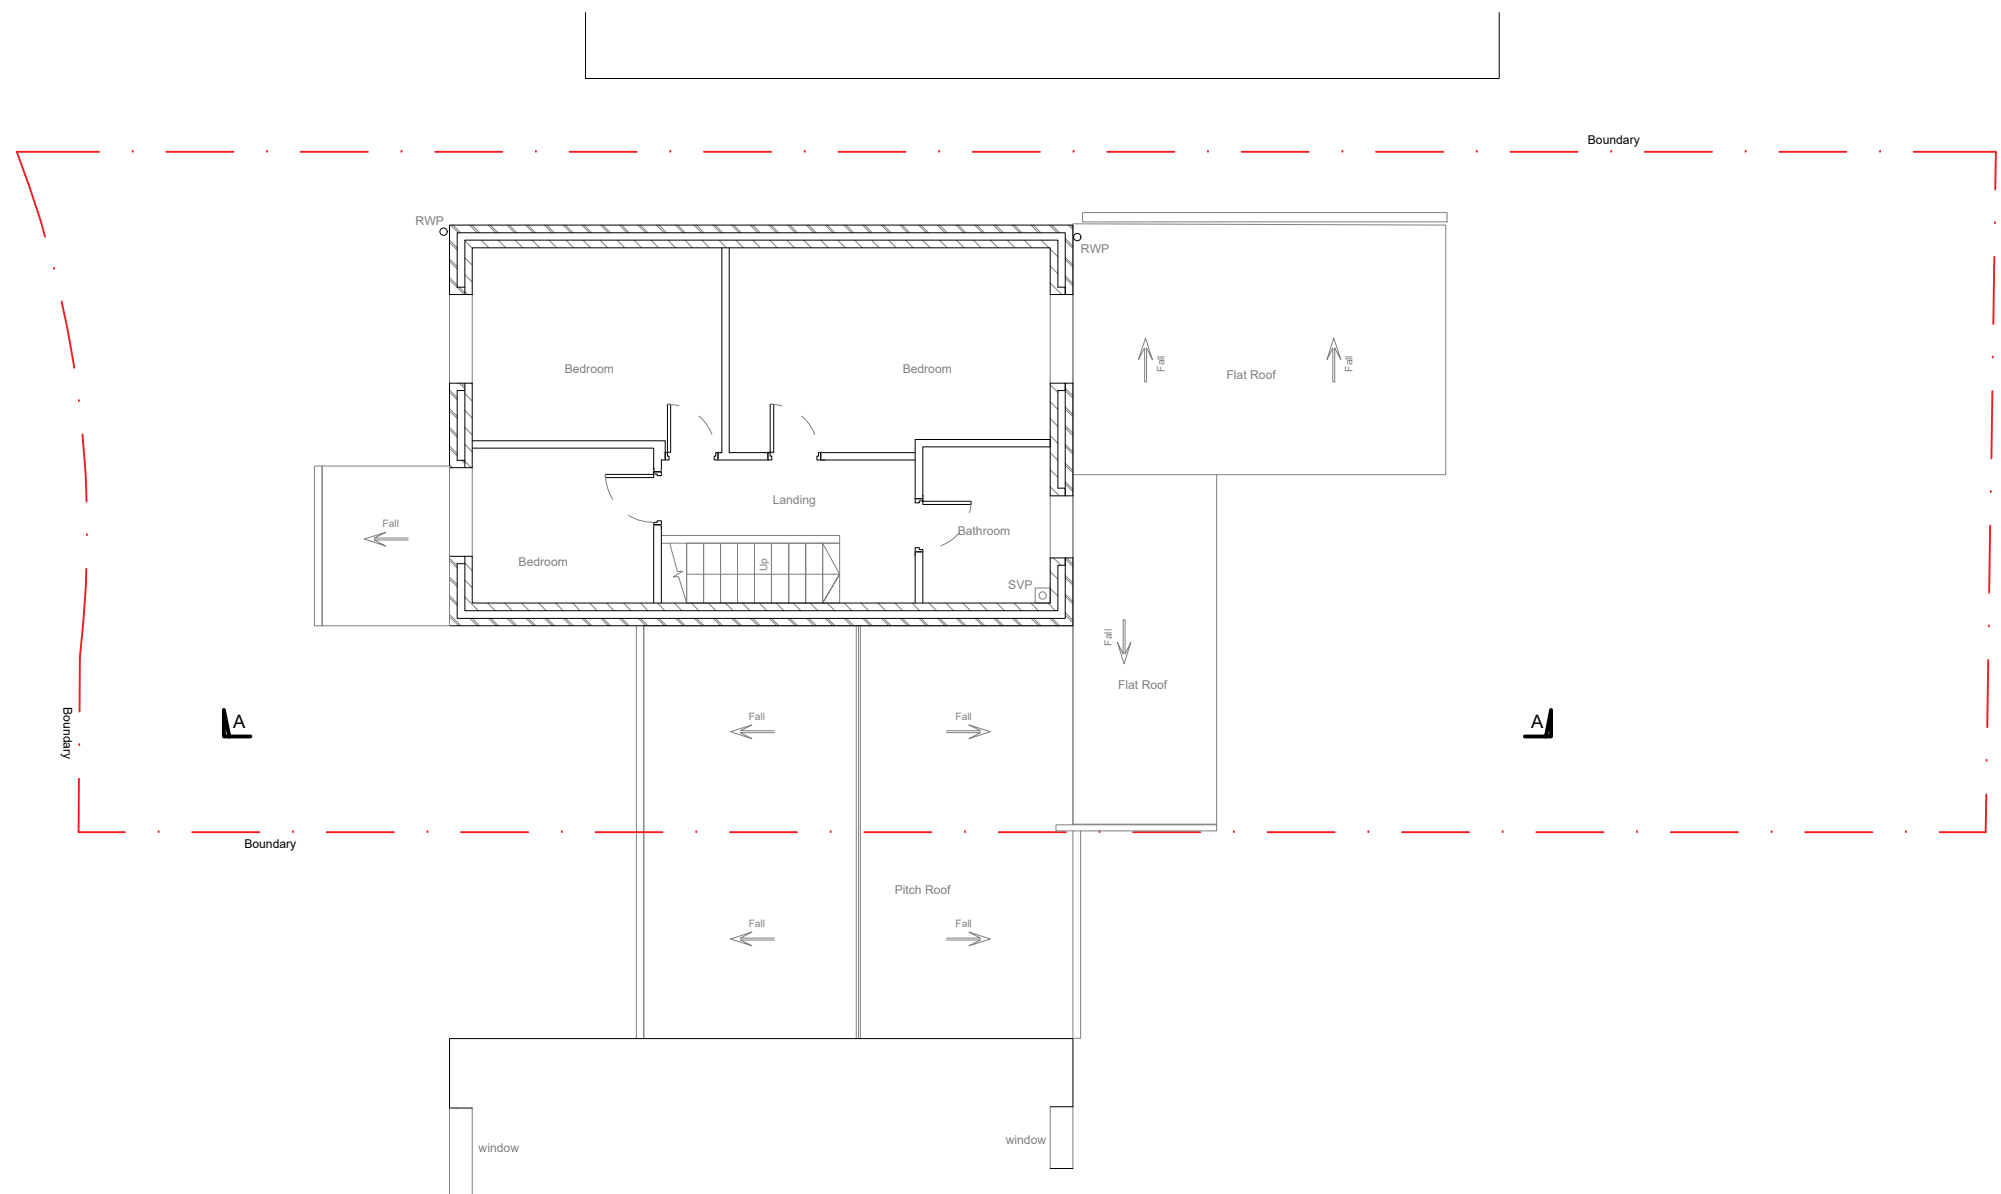


Existing First Floor Plan
Scale 1:100

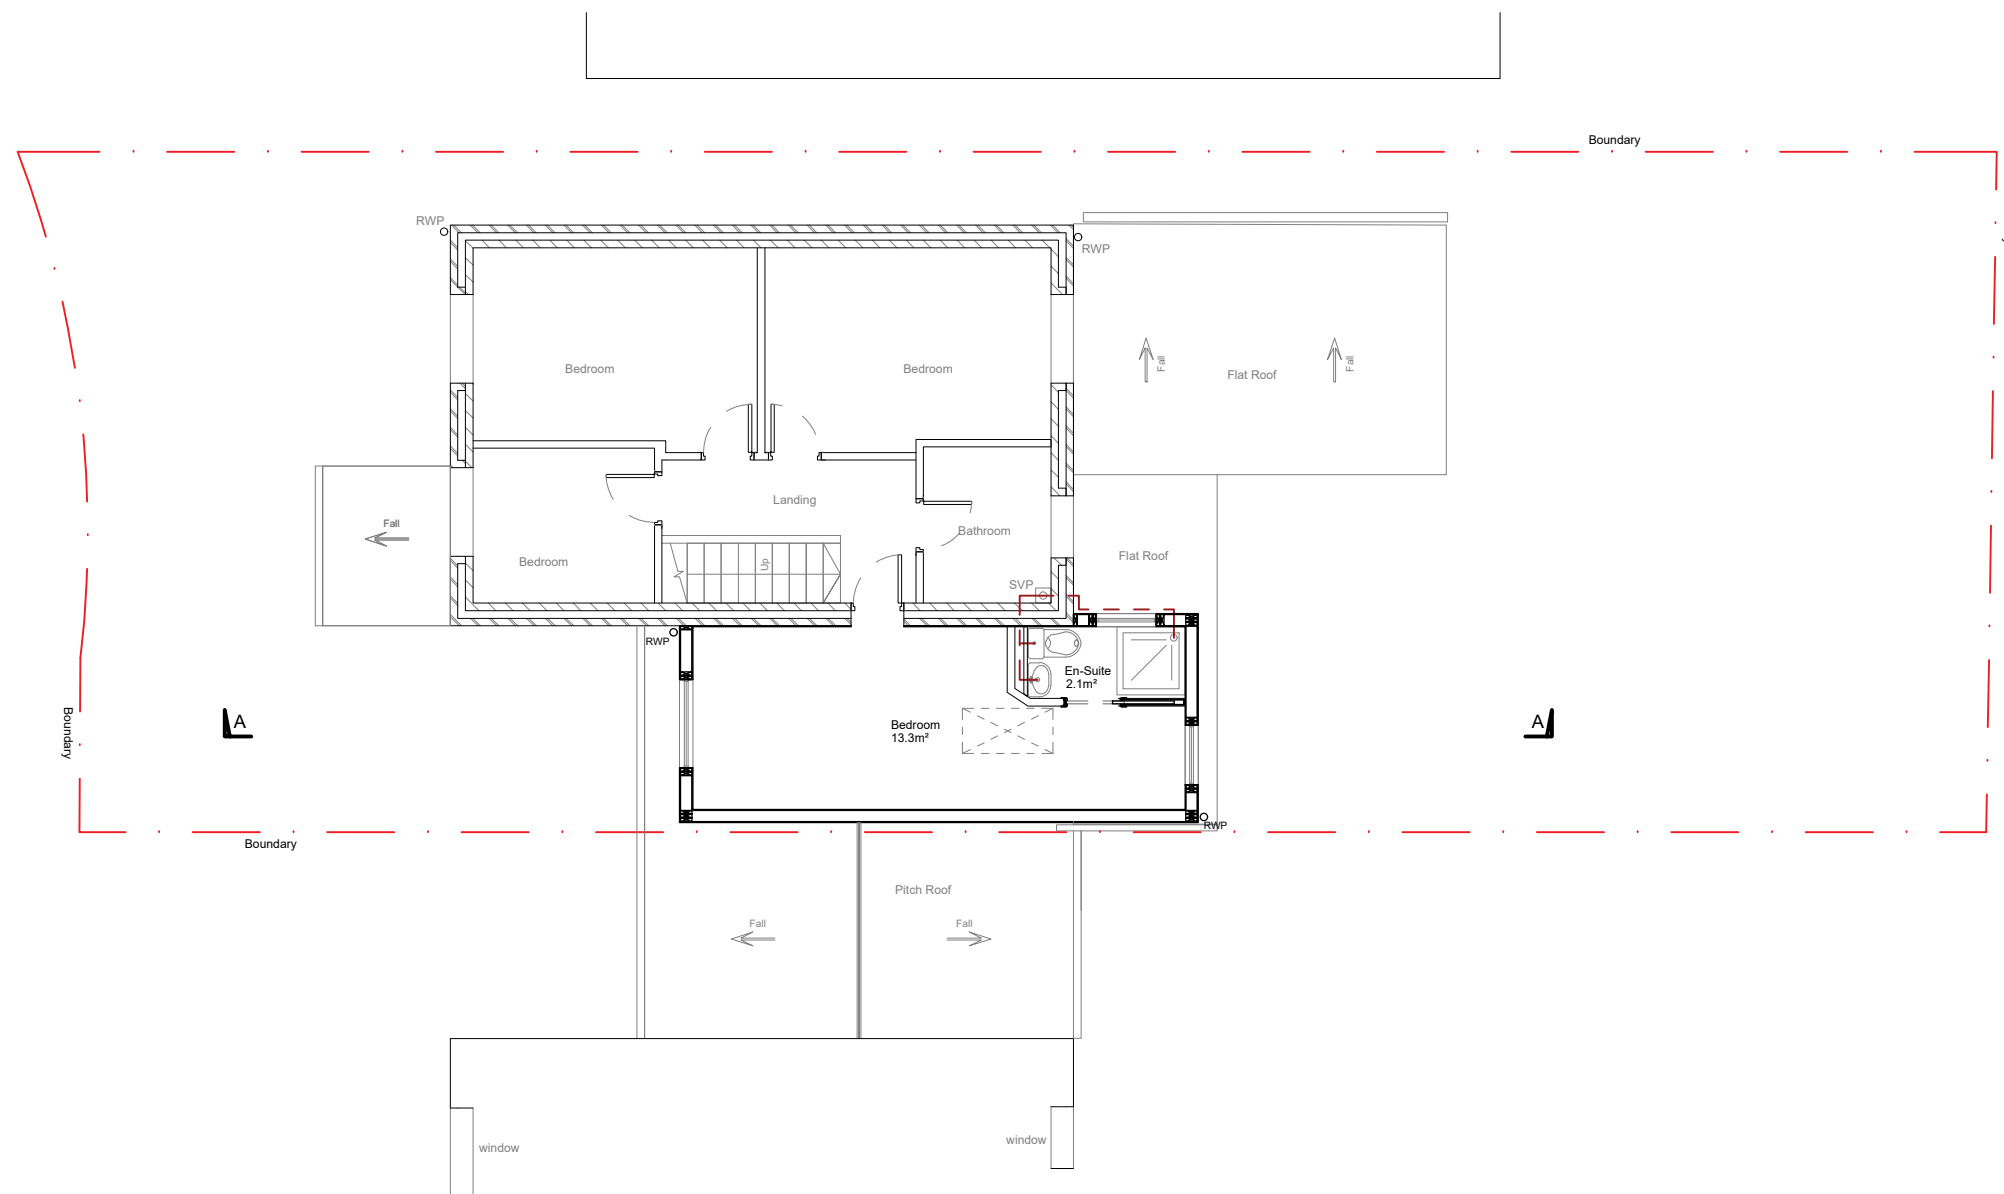


Proposed First Floor Plan
Scale 1:100

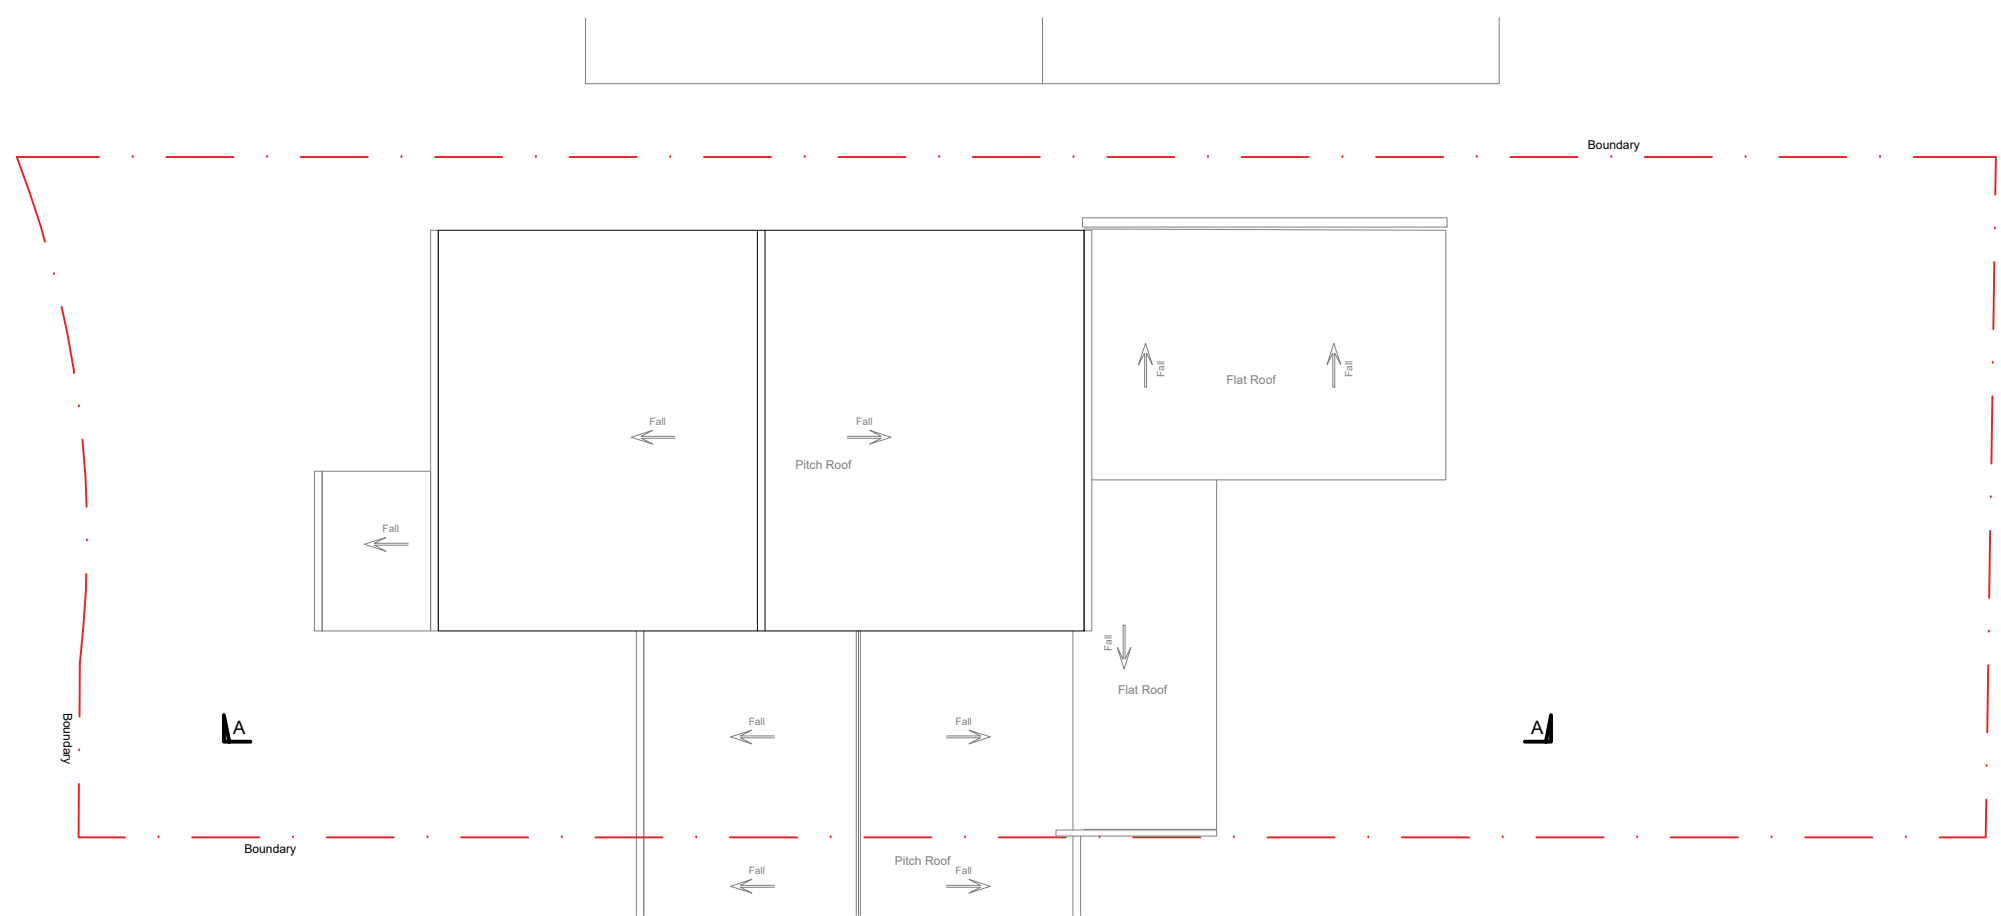

Existing Roof Plan
Scale 1:100

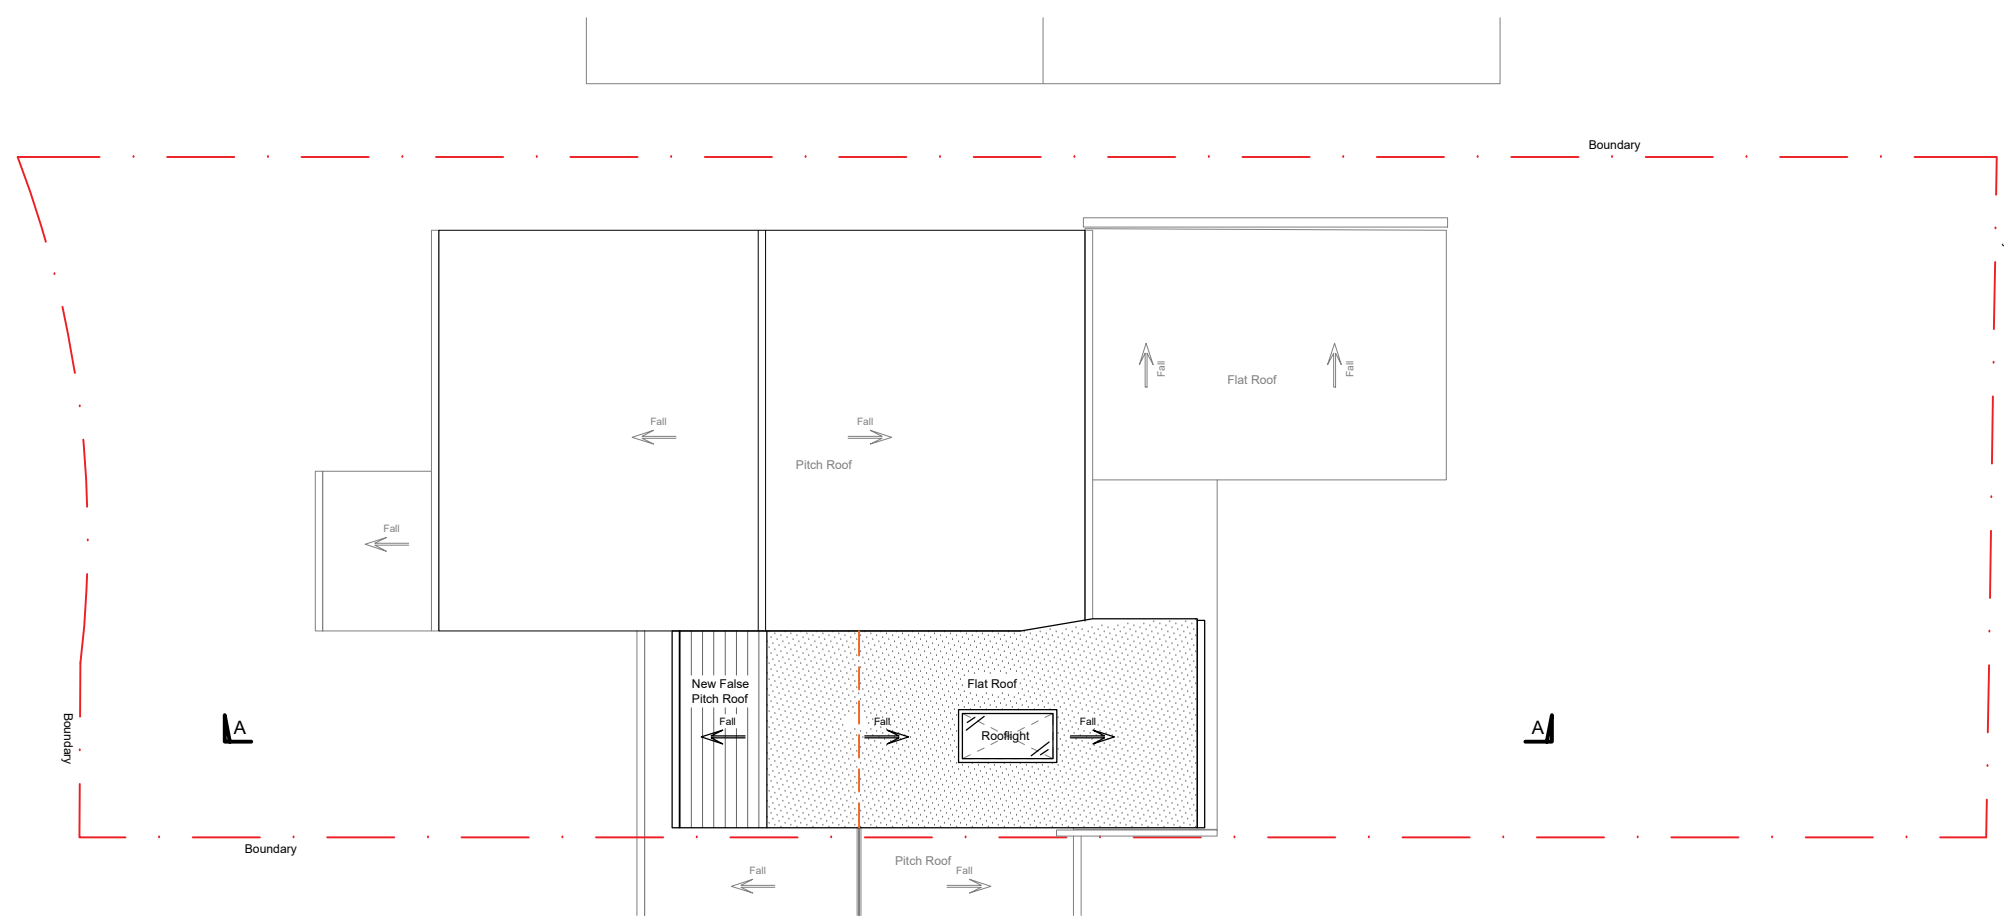

Proposed Roof Plan
Scale 1:100

 

Rev.	Date	By	Chkd.	Revision Notes
A	20.04.24	MC	RDS	Planning Notice Application
Client				
Mr. Crabb				
Job Title				
5 Ryecroft				
Gravesend				
Kent, DA12 4QQ				
Drawing Title				
Existing & Proposed Plans				
For New Bedroom Over				
Existing Garage				
Drawn by: RDSL				
Approved by: M. Crabb				
Date: May 2024				
Rivenview Drawing				
Services Ltd.				
M: 07771209556 E: rvl_2c3@hotmail.co.uk O: Gravesend DA12 4QQ				
Job No.		Drawing No.		Rev.
RDS-002		P-02		A