




1. All dimensions are in millimetres (mm) unless noted otherwise.
2. Responsibility is not accepted for errors made by others in scaling from this drawing.

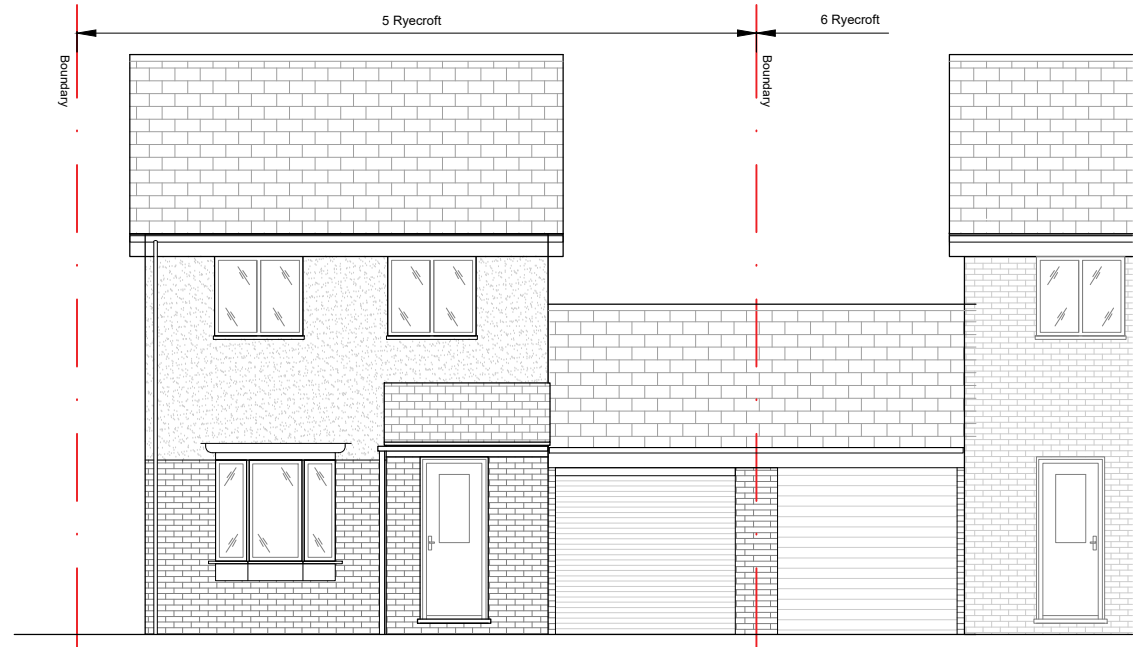


Existing Front Elevation
Scale 1:100

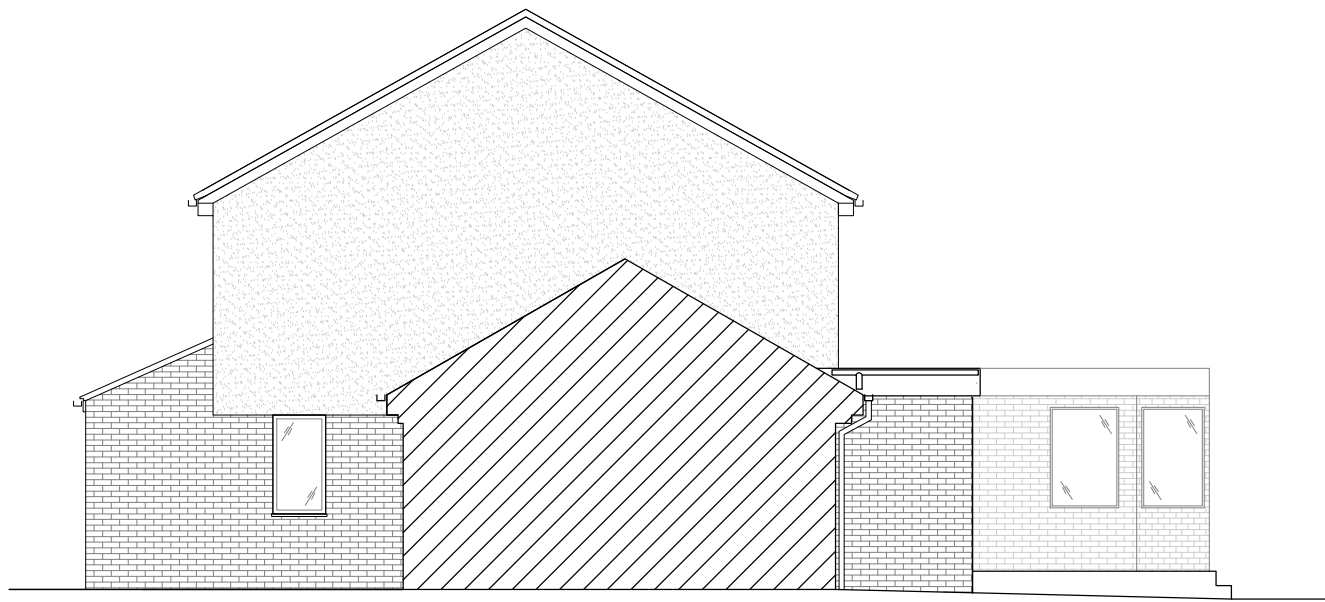


Existing Side Elevation
Scale 1:100

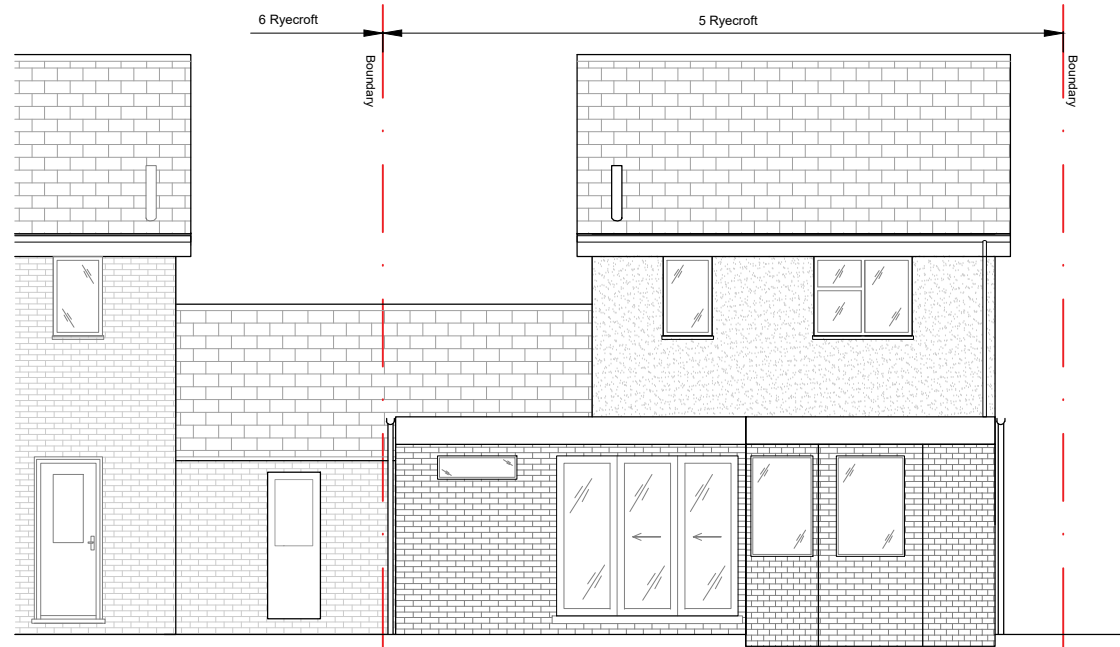


Existing Rear Elevation
Scale 1:100

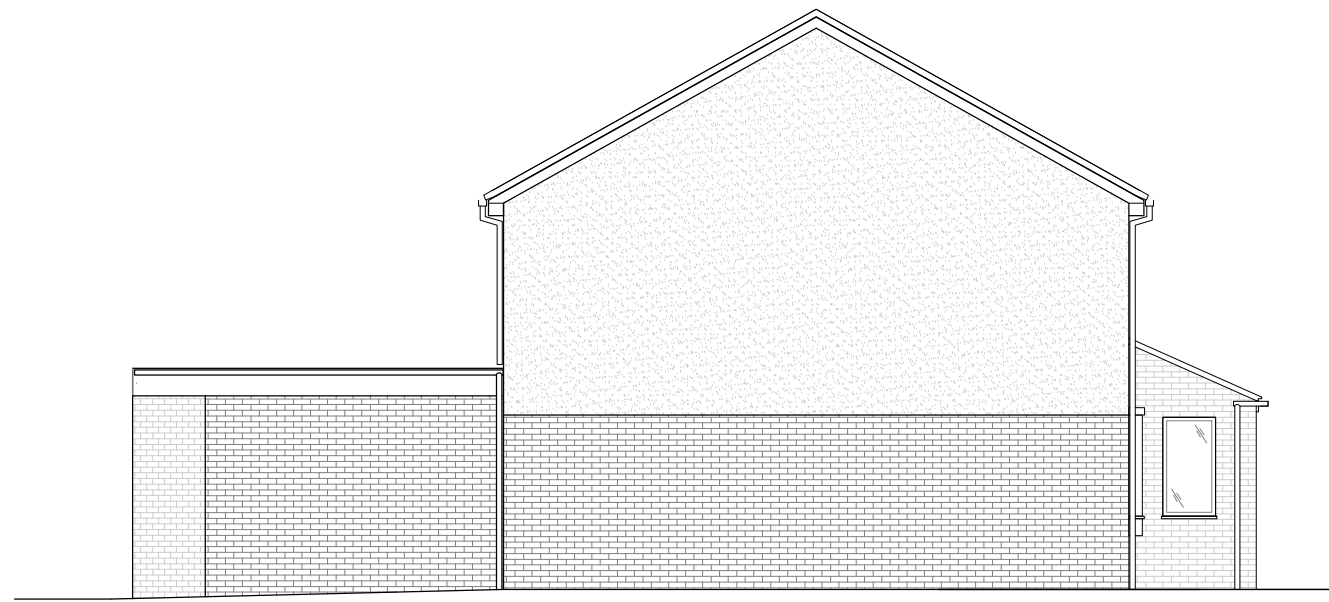


Existing Side Elevation
Scale 1:100

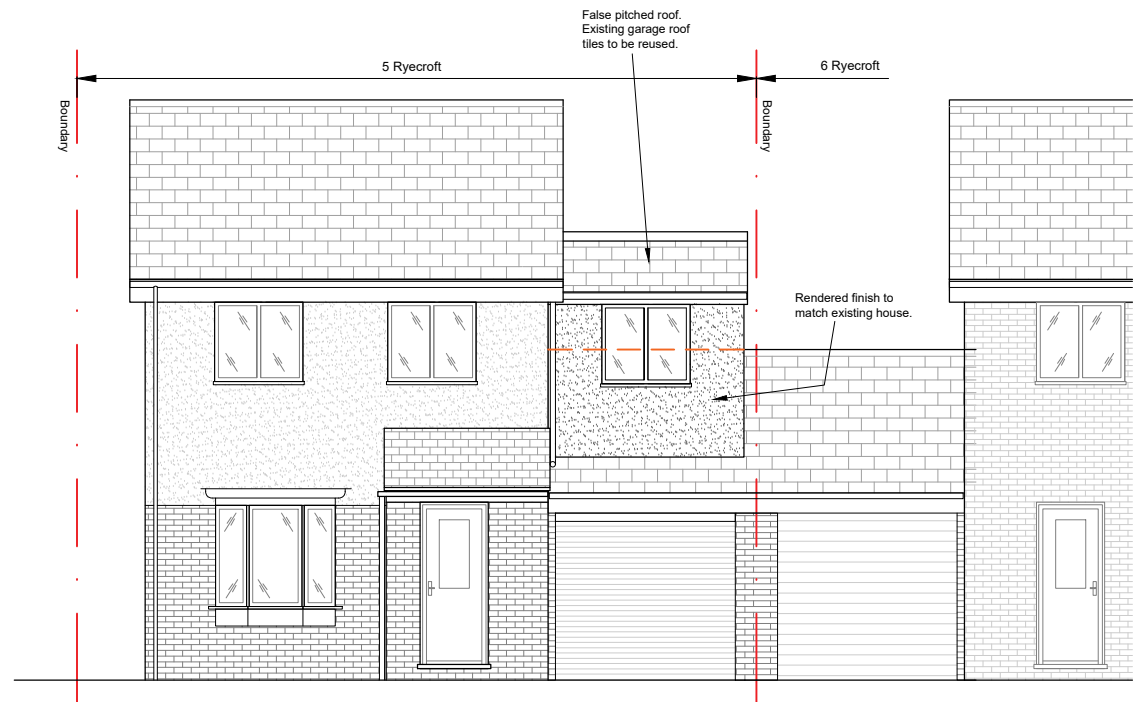


Proposed Front Elevation
Scale 1:100

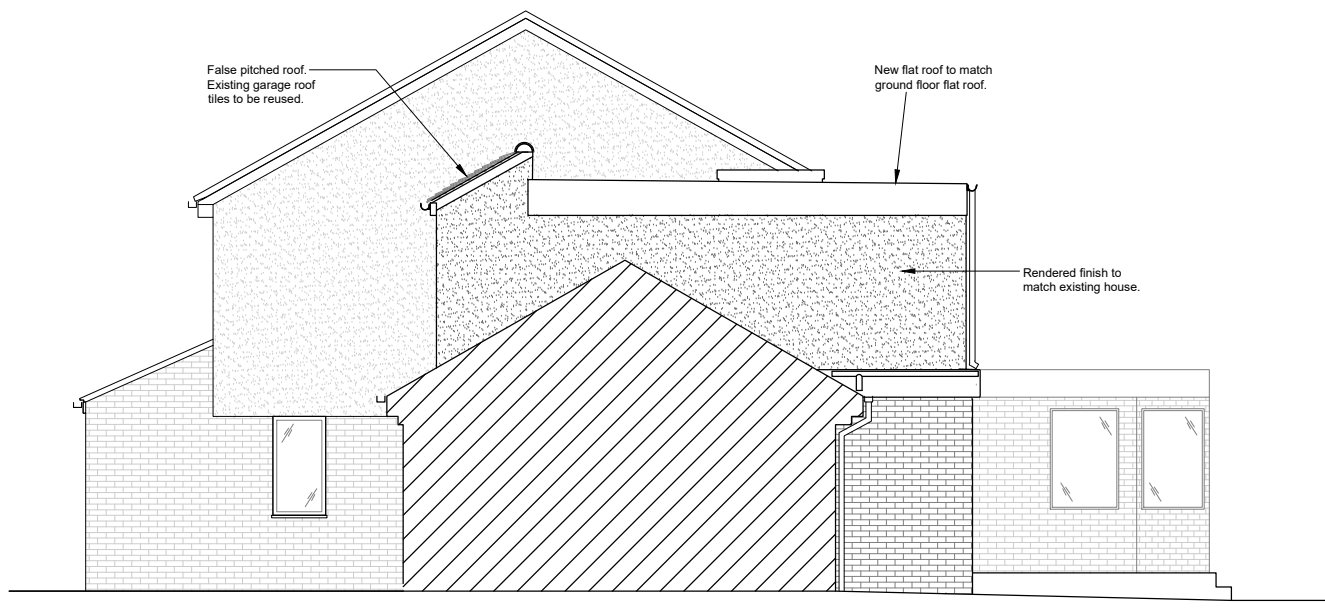


Proposed Side Elevation
Scale 1:100

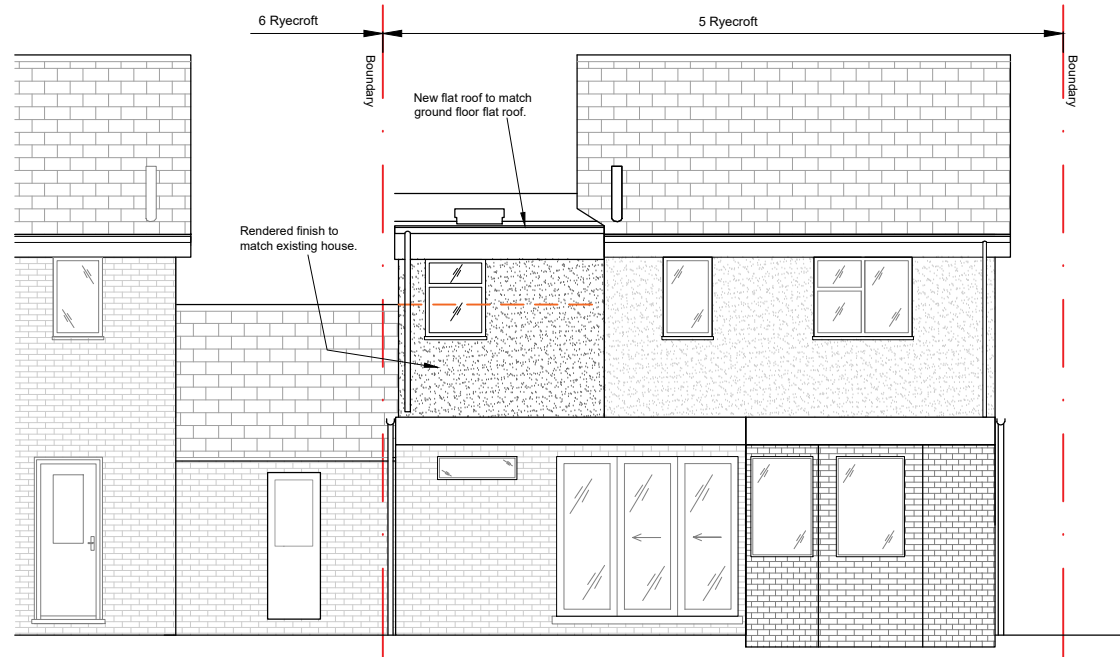


Proposed Rear Elevation
Scale 1:100

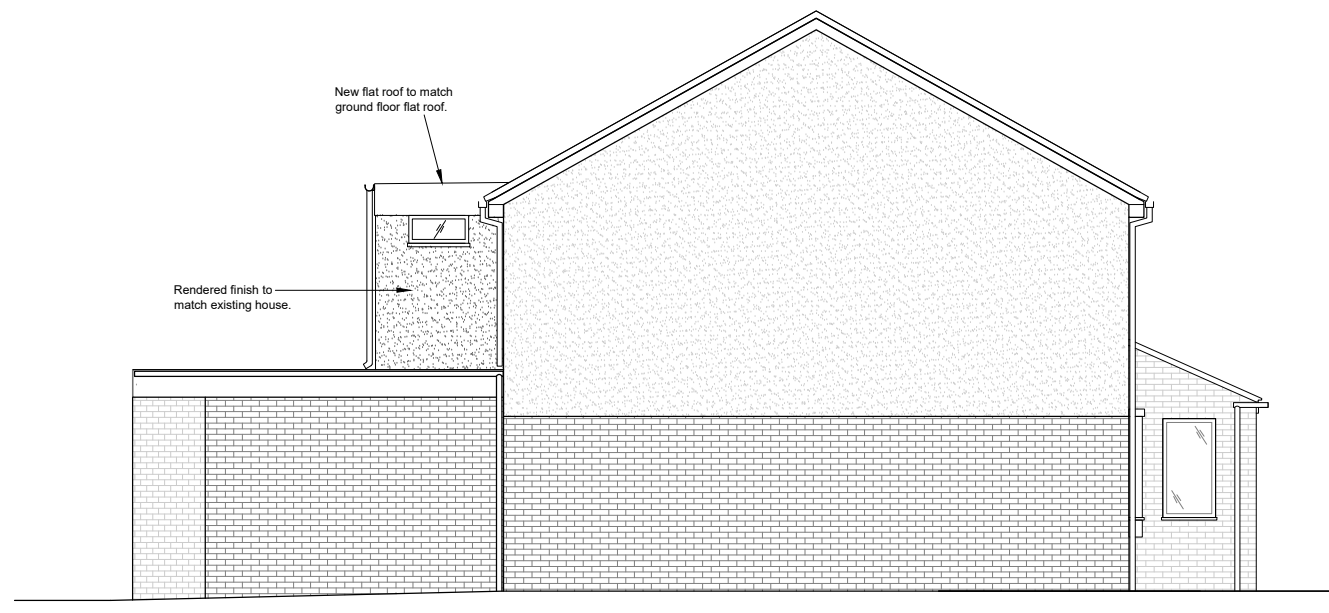


Proposed Side Elevation
Scale 1:100

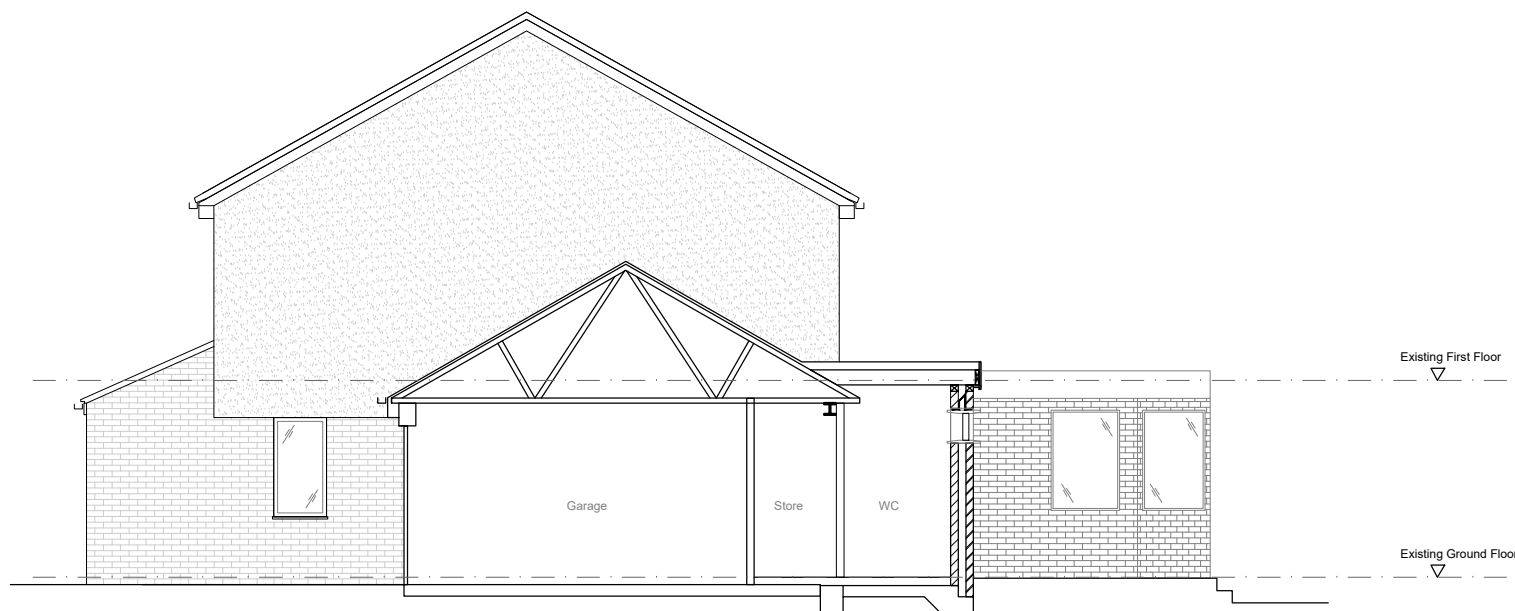

Existing Section A-A
Scale 1:100

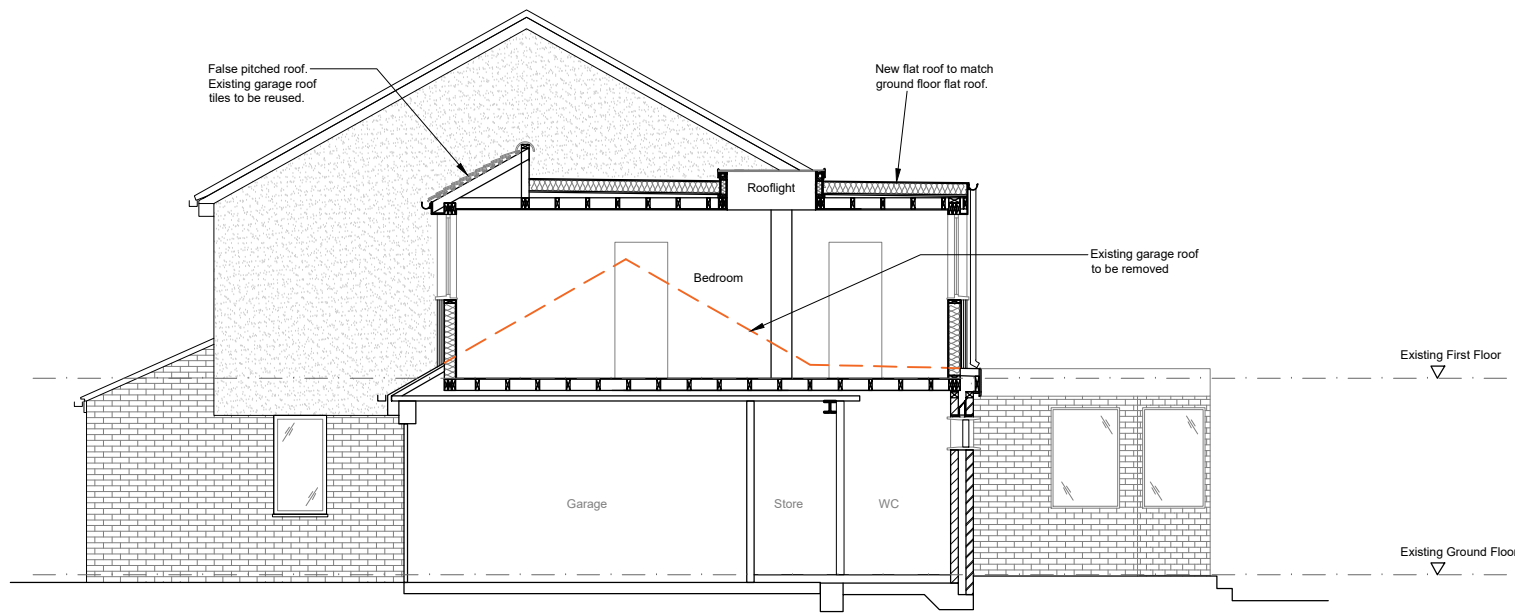

Proposed Section A-A
Scale 1:100

 

A	20.04.24	MC	RDS	Planning Notice Application
Rev.	Date	By	Chkd.	Revision Notes
Client Mr. Crabb				
Job Title 5 Ryecroft Gravesend Kent, DA12 4QQ				
Drawing Title Existing & Proposed Elevations & Sections				
Drawn by: RDSL Approved by: M. Crabb Date: May 2024				
Rivenview Drawing Services Ltd.				
M: 07771209999 E: mj2_2c3@rivenview.co.uk O: Gravesend DA12 4QQ				
Job No. RDS-002		Drawing No. P-03		Rev. A