




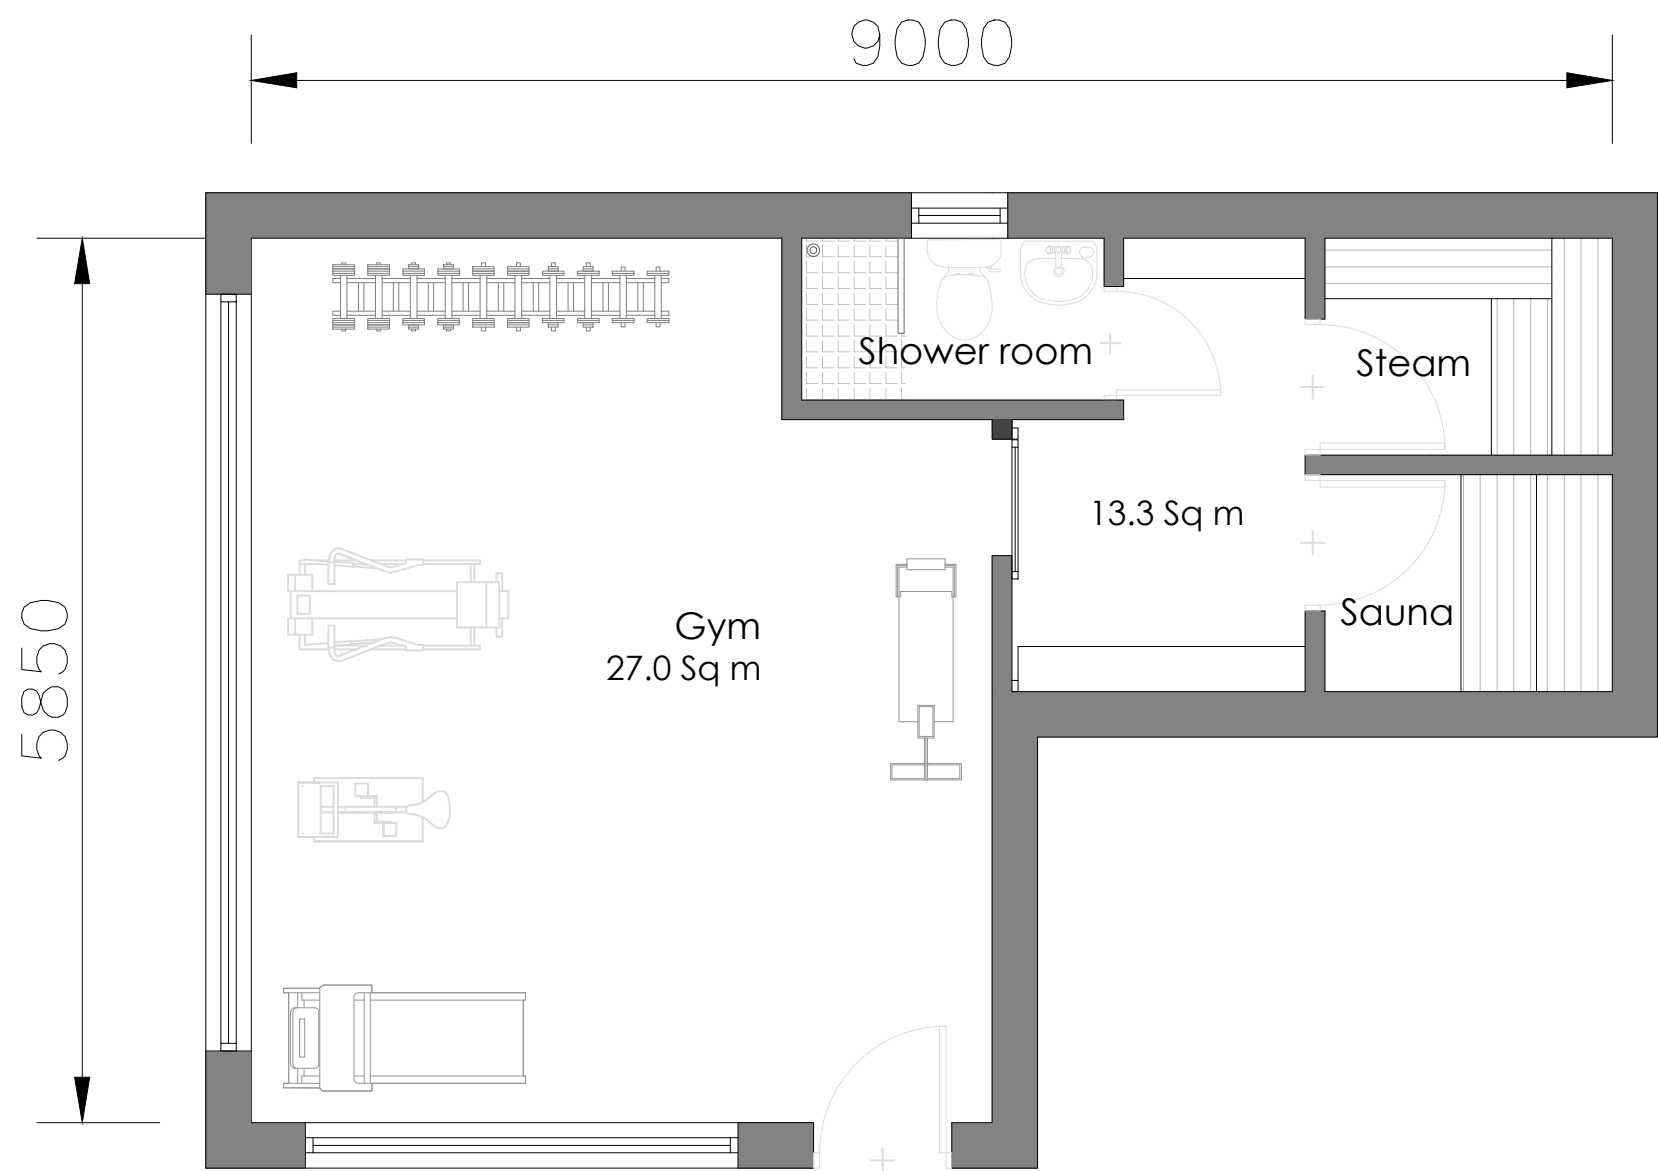


Proposed Gym Floor plan

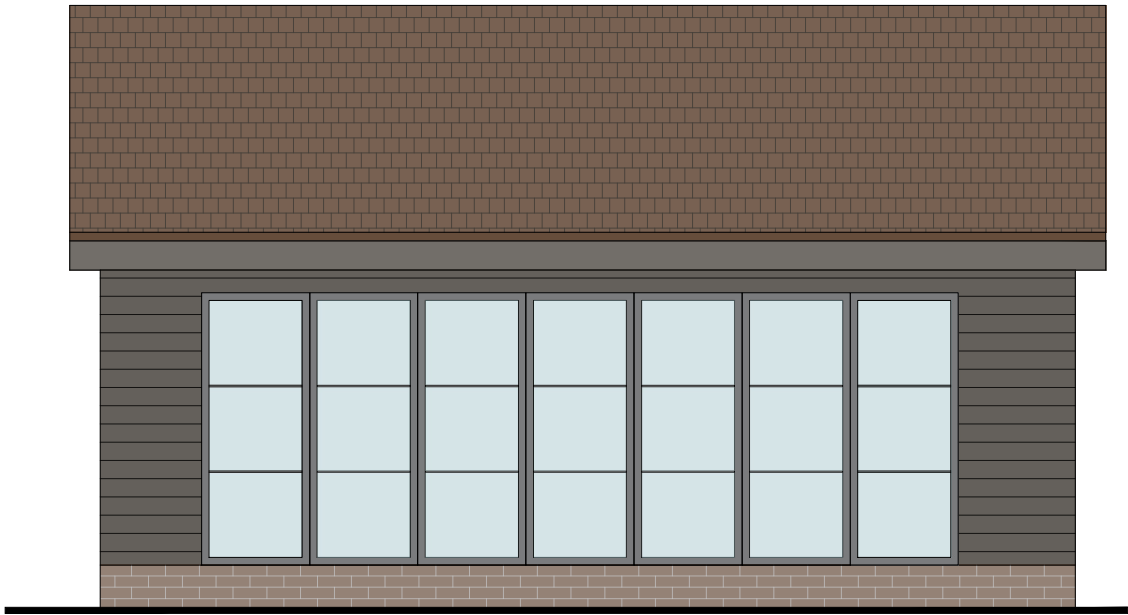


Side Elevation

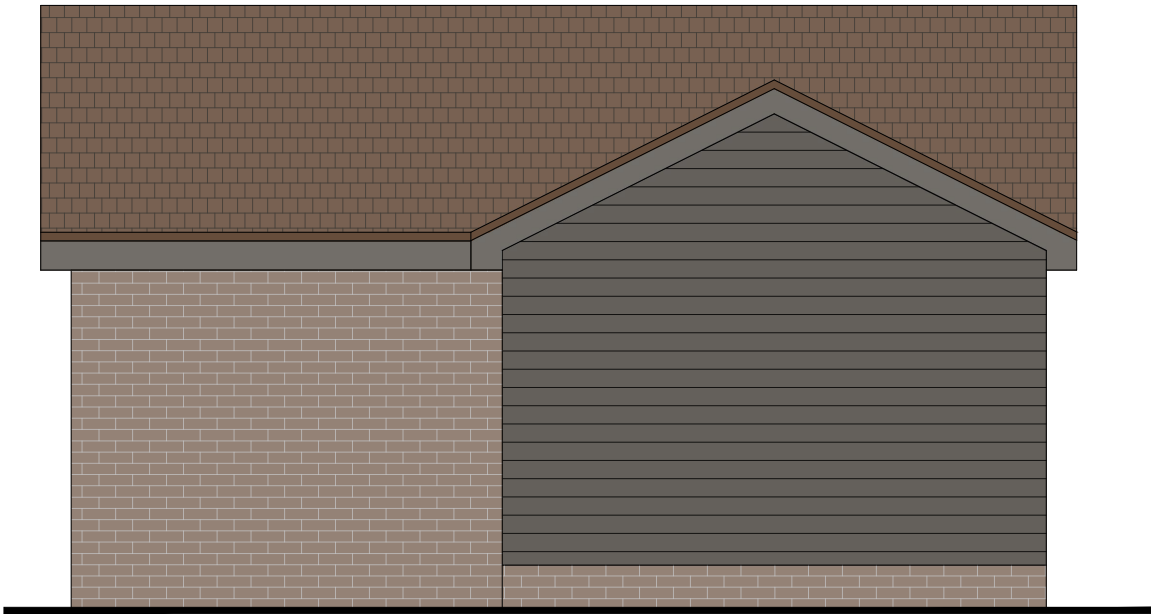

Side Elevation

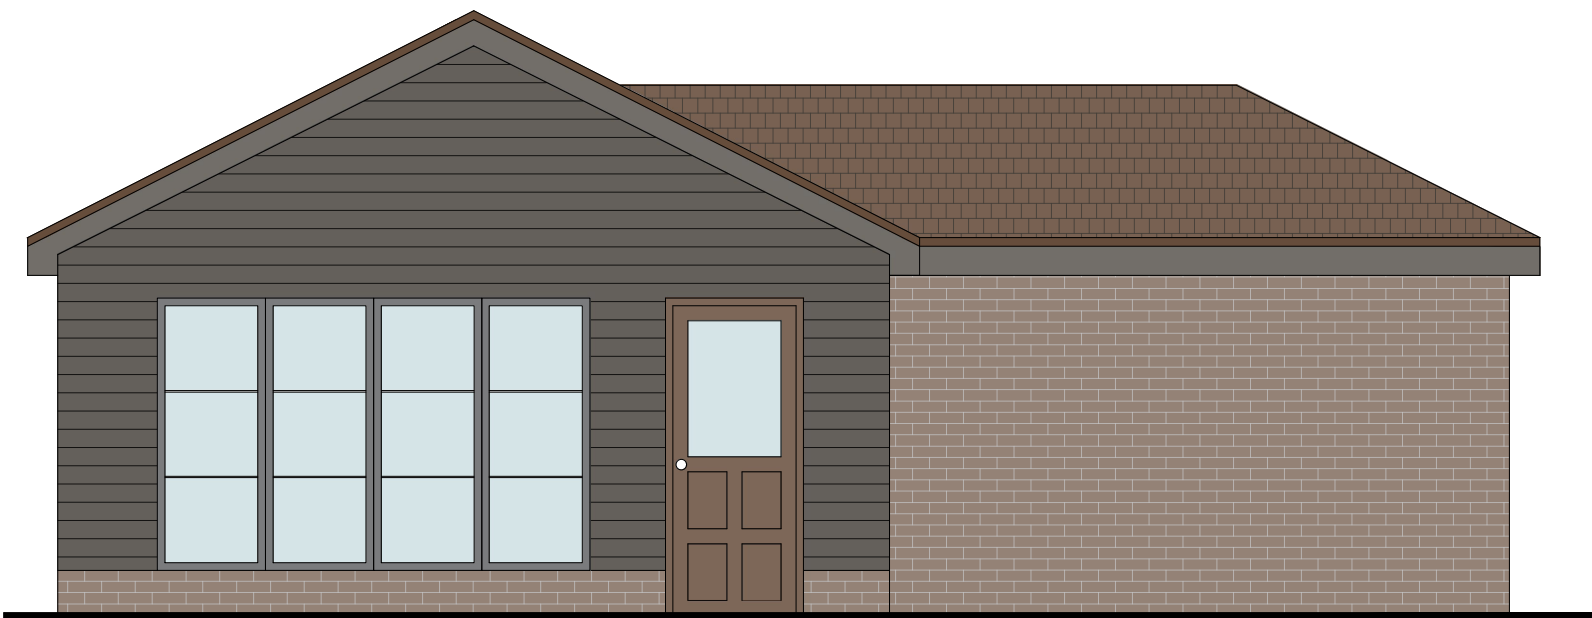

Front Elevation

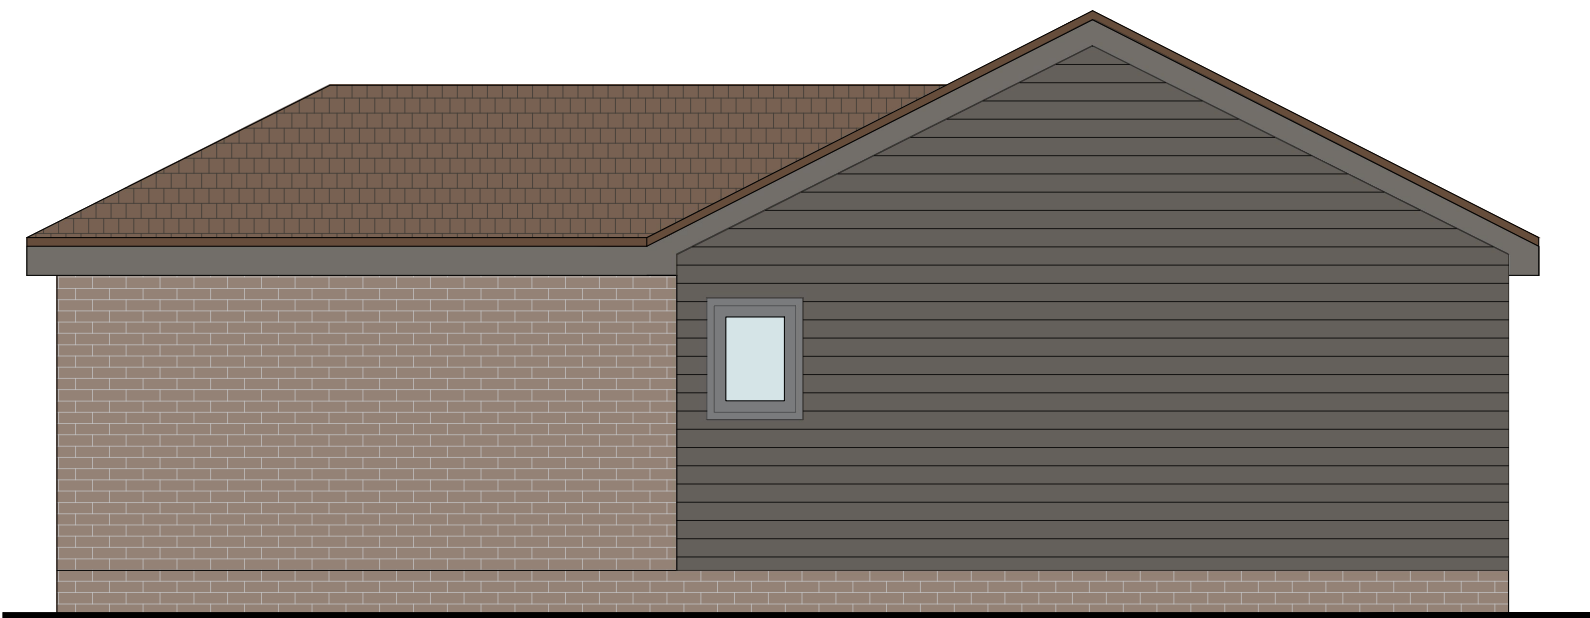

Rear Elevation

Notes:

- Do not scale from this drawing.
- All dimensions to be verified on site and is in mm.
- Builder to verify all dimensions, heights and levels prior to commencement of work.
- All documents shall be checked to ensure that they are compatible by the contractor before construction commences. In the event of apparent ambiguity or contradiction the engineer and/ or architect shall be notified immediately.
- The contractor in preparing his estimate shall visit the site and acquaint himself with the problems involved.
- The contractor shall issue all statutory notices to the local Authority during progress and completion of works.

|      |              |     |       |
|------|--------------|-----|-------|
| A    | -            | -   | -/-/- |
| REV: | DESCRIPTION: | BY: | DATE: |

STATUS:

PLANNING  
BARRON  
EDWARDS  
STERLING

Whitehall Place  
47 The Terrace,  
Gravesend, Kent  
DA12 2DL  
01474 247 787  
info@barronedwards.co.uk  
www.barronedwards.co.uk

SITE:  
Furzy Lea  
Bowesden Lane, Shorne,  
Gravesend  
DA12 3LA

TITLE:  
Proposed plan and elevation of the Gym

|                       |                     |                |
|-----------------------|---------------------|----------------|
| SCALE AT A2:<br>1:50  | DATE:<br>14/03/2023 | DRAWN:<br>HH   |
| PROJECT NO:<br>220707 | DRAWING NO:<br>003  | REVISION:<br>B |

Scale 1:50

