



Notes:

- Do not scale from this drawing.
- All dimensions to be verified on site and is in mm.
- Builder to verify all dimensions, heights and levels prior to commencement of work.
- All documents shall be checked to ensure that they are compatible by the contractor before construction commences. In the event of apparent ambiguity or contradiction the engineer and/ or architect shall be notified immediately.
- The contractor in preparing his estimate shall visit the site and acquaint himself with the problems involved.
- The contractor shall issue all statutory notices to the local Authority during progress and completion of works.

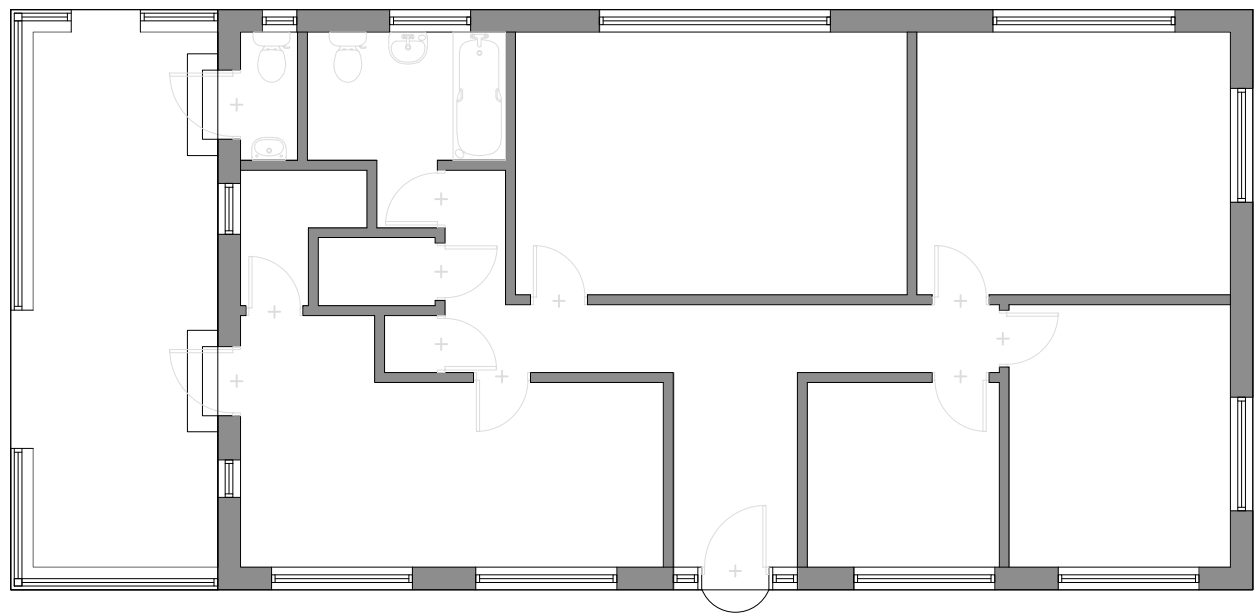

Ground floor Plan

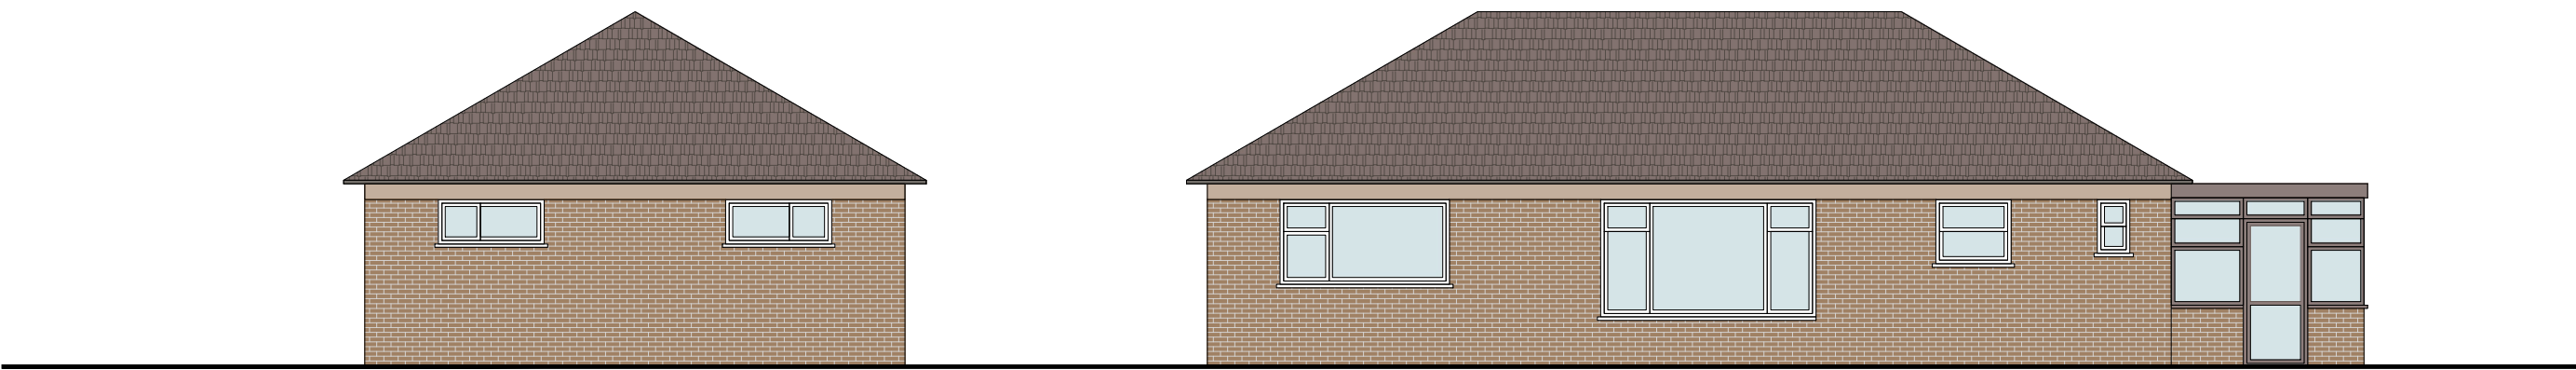

West Elevation

South Elevation



East Elevation

North Elevation



A	-	-	-/-/-
REV:	DESCRIPTION:	BY:	DATE:

STATUS:

PLANNING



Whitehall Place
47 The Terrace,
Gravesend, Kent
DA12 2DL
01474 247 787
info@barronedwards.co.uk
www.barronedwards.co.uk

SITE:
Willow Platt
Hermitage Road
Gravesend
ME3 7NF

TITLE:
Existing Buildings

SCALE: AT: A1: 1:100	DATE: 13.03.23	DRAWN: SA
PROJECT NO: 220801	DRAWING NO: 003	REVISION: A

Scale 1:100

